

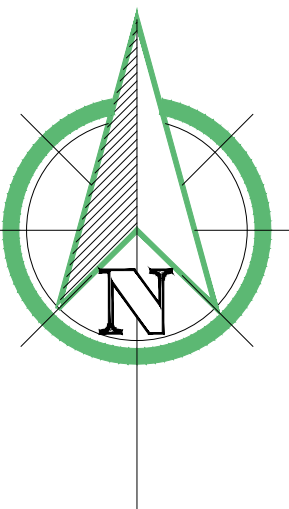


Ground Floor
Insertion Point

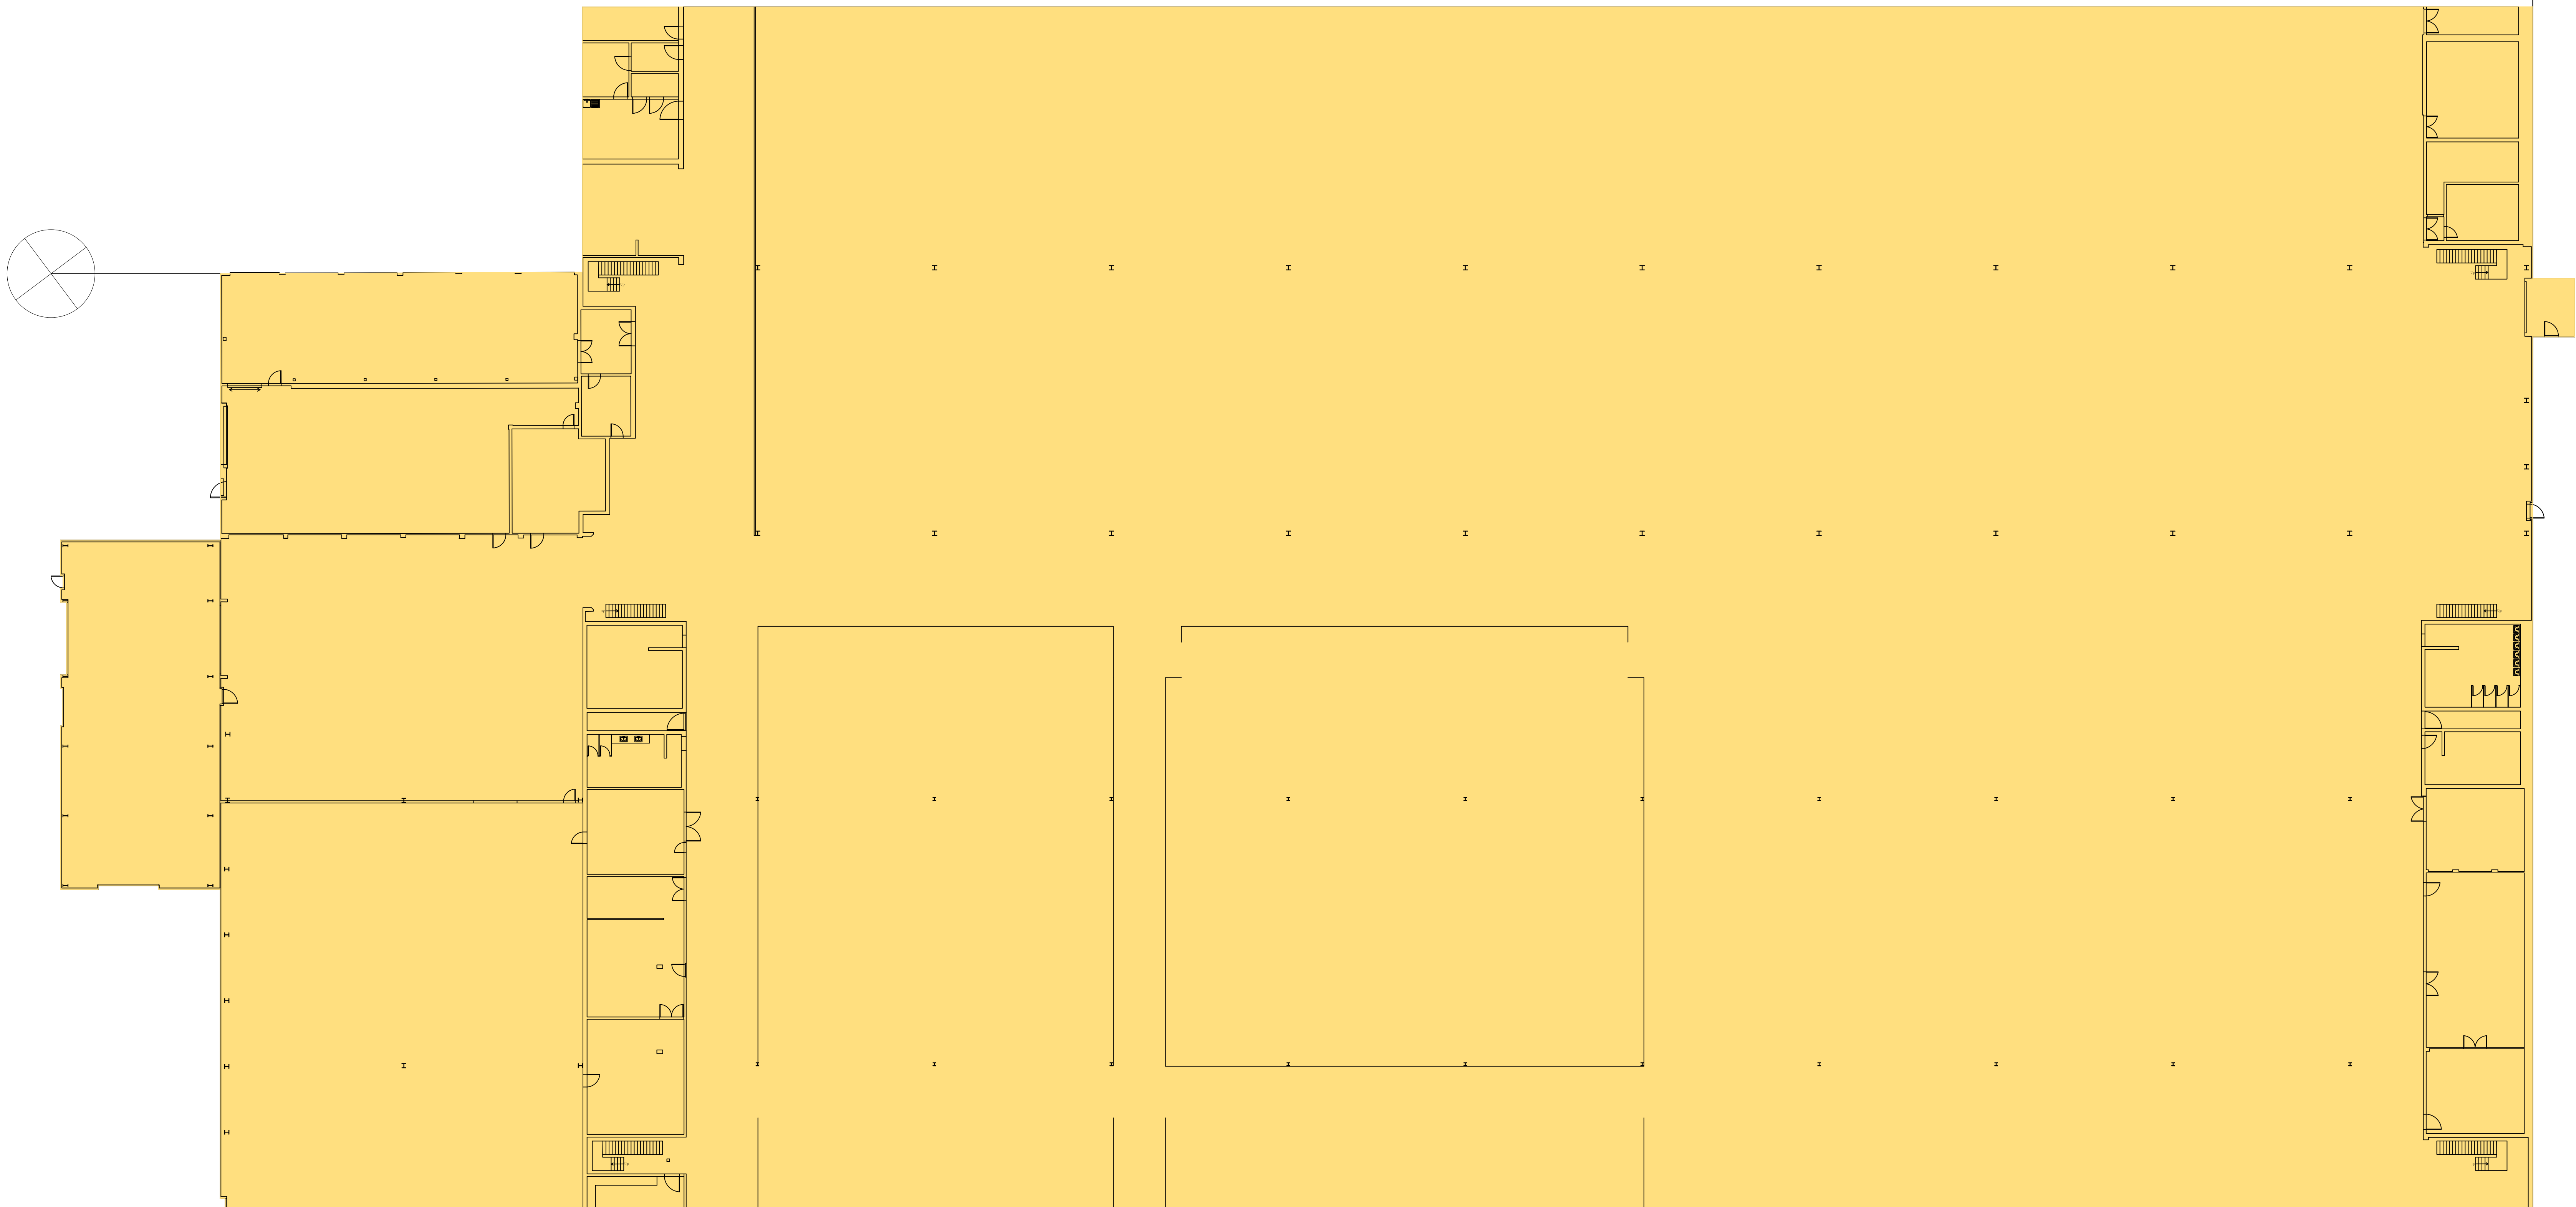

Ground Floor 1:200

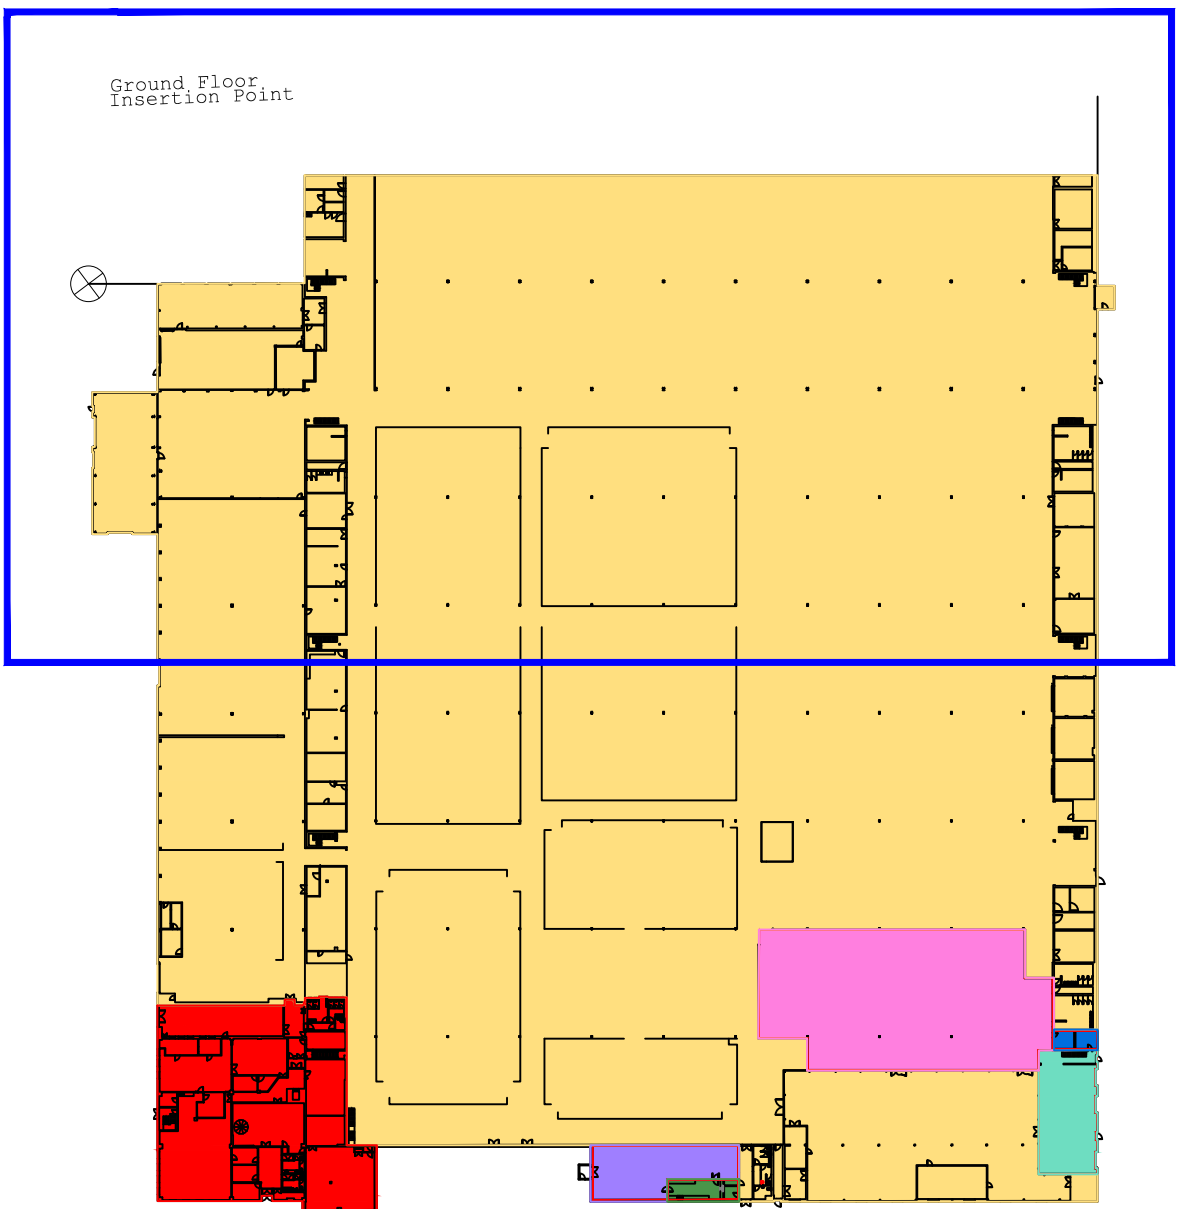

Ground Floor
Inset plan Not to scale





Survey Hub Ltd
240 Regent Street
Birmingham
B2 5HT
Tel: 0121 714 1123
Email: info@surveyhub.co.uk
Website: www.surveyhub.co.uk

Client John Pye & Sons
Project John Pye & Sons, Auction City
Kenfig Industrial Estate, Margam
Port Talbot, SA13 2PE
Title Floor Plans


Surveyed NM, LG Drawn SG Date 23/07/2019
Sheet No 1 of 6 Checked MG Scale 1:200@A0

Job No. 3476 Rev. G

NOTES:
All critical measurements should be checked on site prior to design.
No liability will be taken for this plan if passed on to 3rd parties.

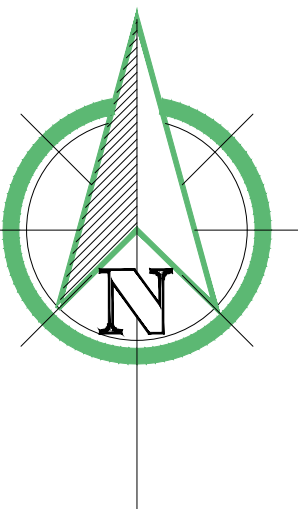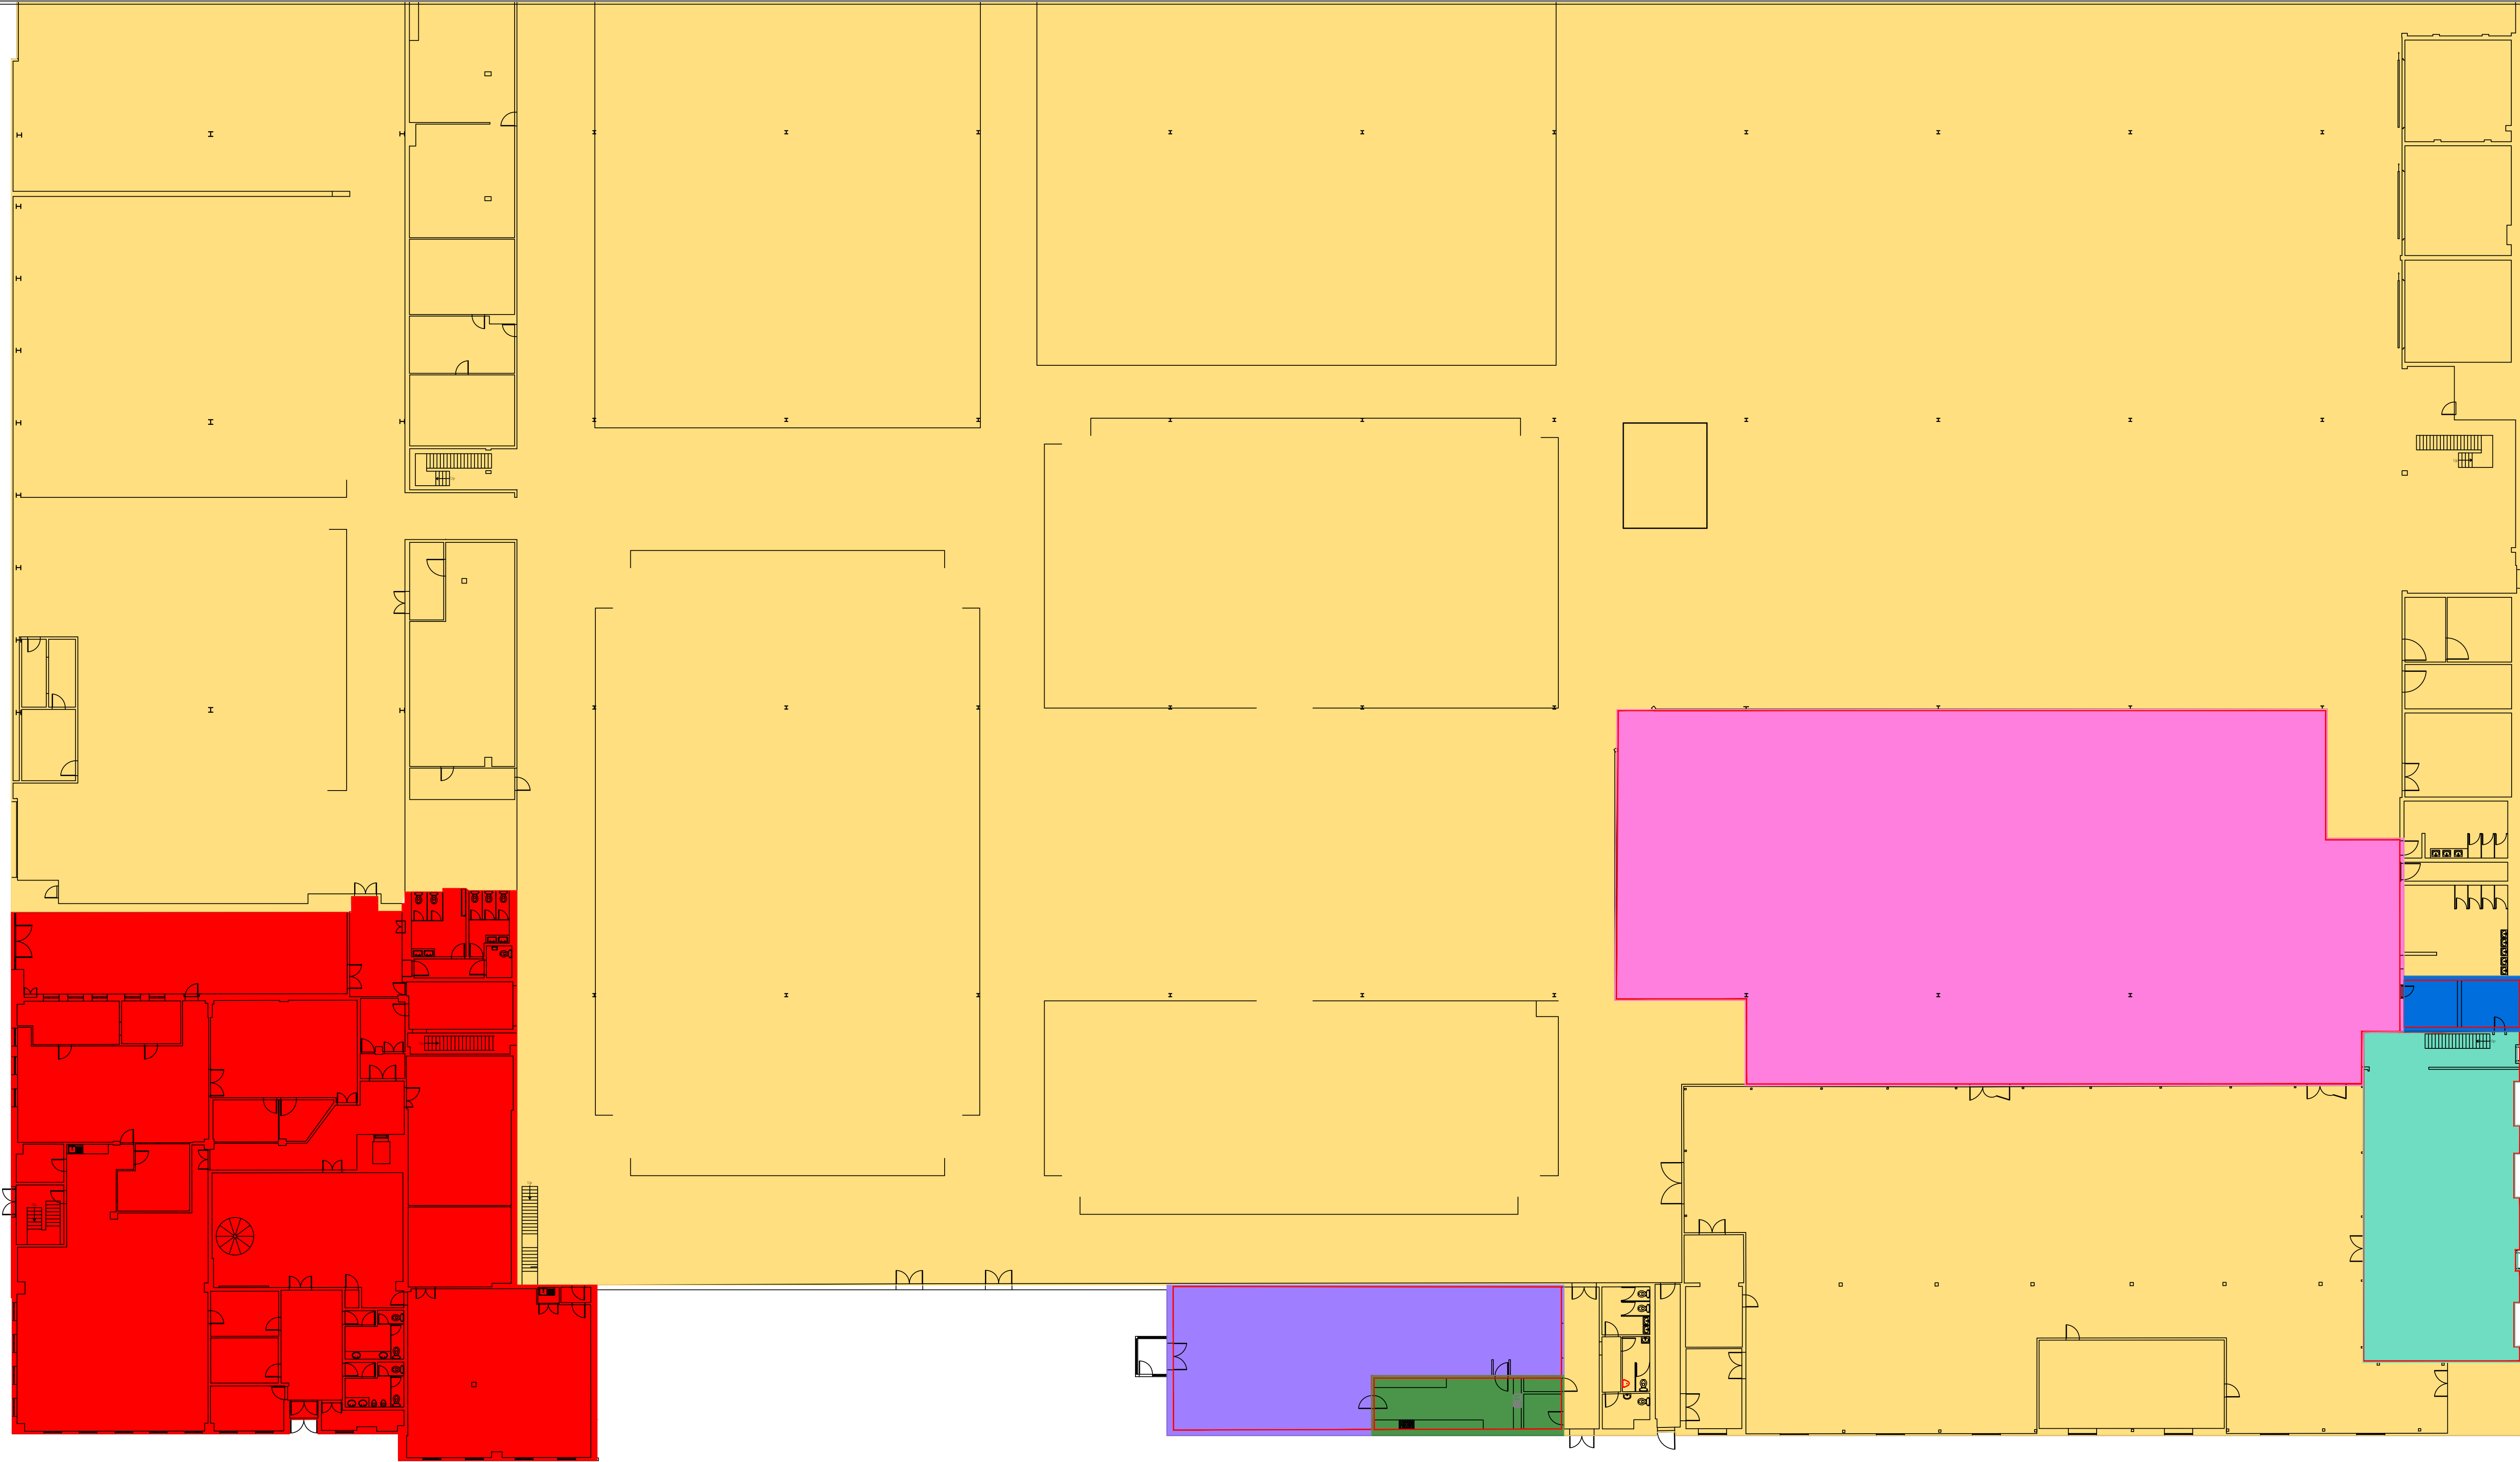

Ground Floor 1:200

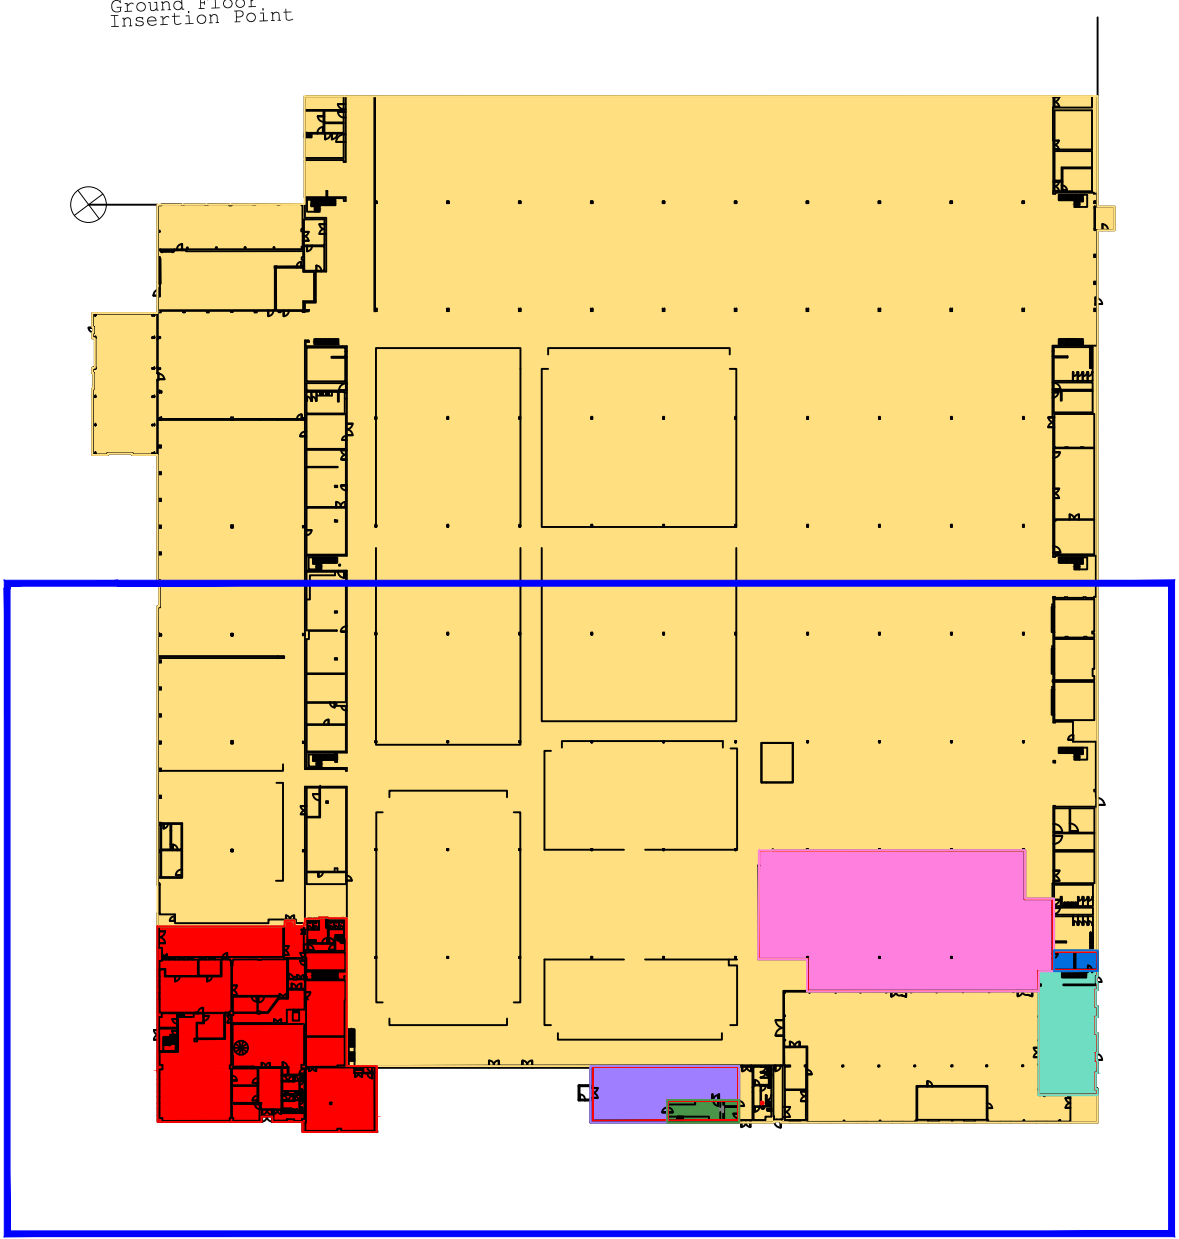

Ground Floor
Inset plan Not to scale

Survey Hub

Survey Hub Ltd
3rd Floor, 3rd Floor
Birmingham
B15 2ET
Tel: 0121 714 1111
Email: info@surveyhub.co.uk
Website: www.surveyhub.co.uk


Client John Pye & Sons
Project John Pye & Sons, Auction City
Kenfig Industrial Estate, Margam
Port Talbot, SA13 2PE
Title Floor Plans

Surveyed NM, LG Drawn SG Date 23/07/2019
Sheet No 2 of 6 Checked MG Scale 1:200/8A0


Job No. 3476 Rev. G

NOTES:
All critical measurements should be checked on site prior to design.
No liability will be taken for this plan if passed on to 3rd parties.


First Floor
Insertion Point

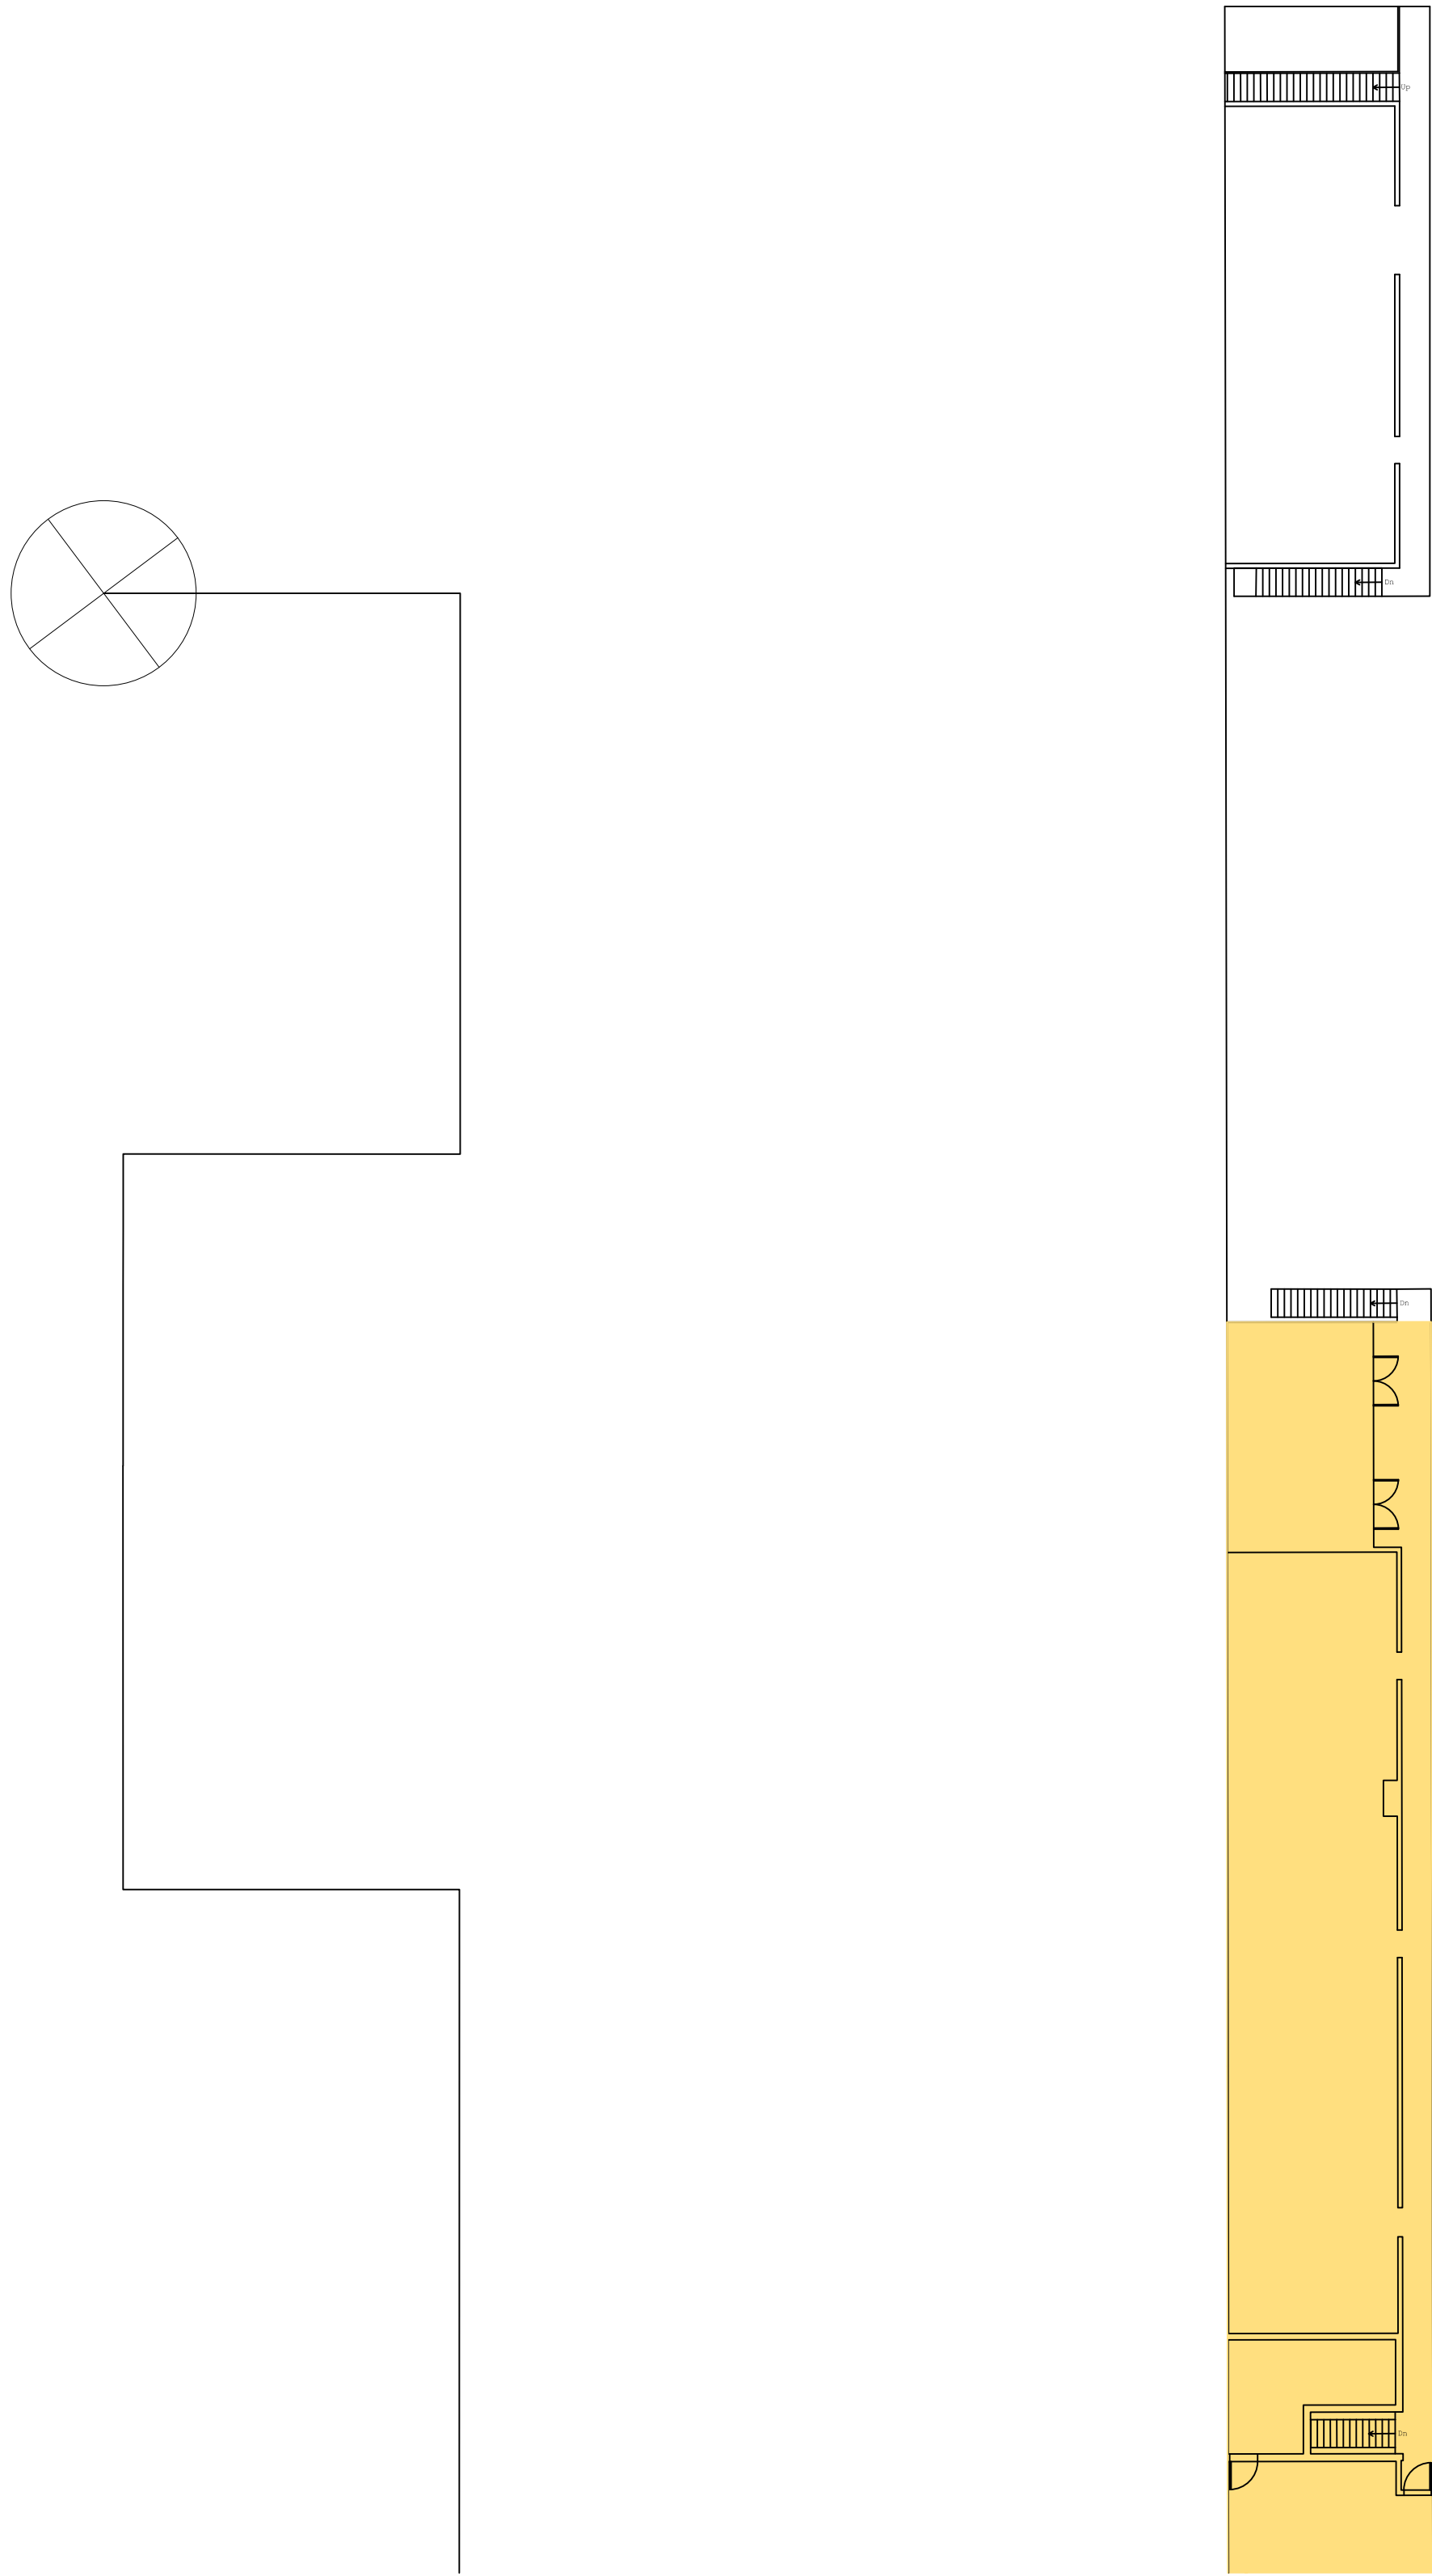

First Floor 1:200

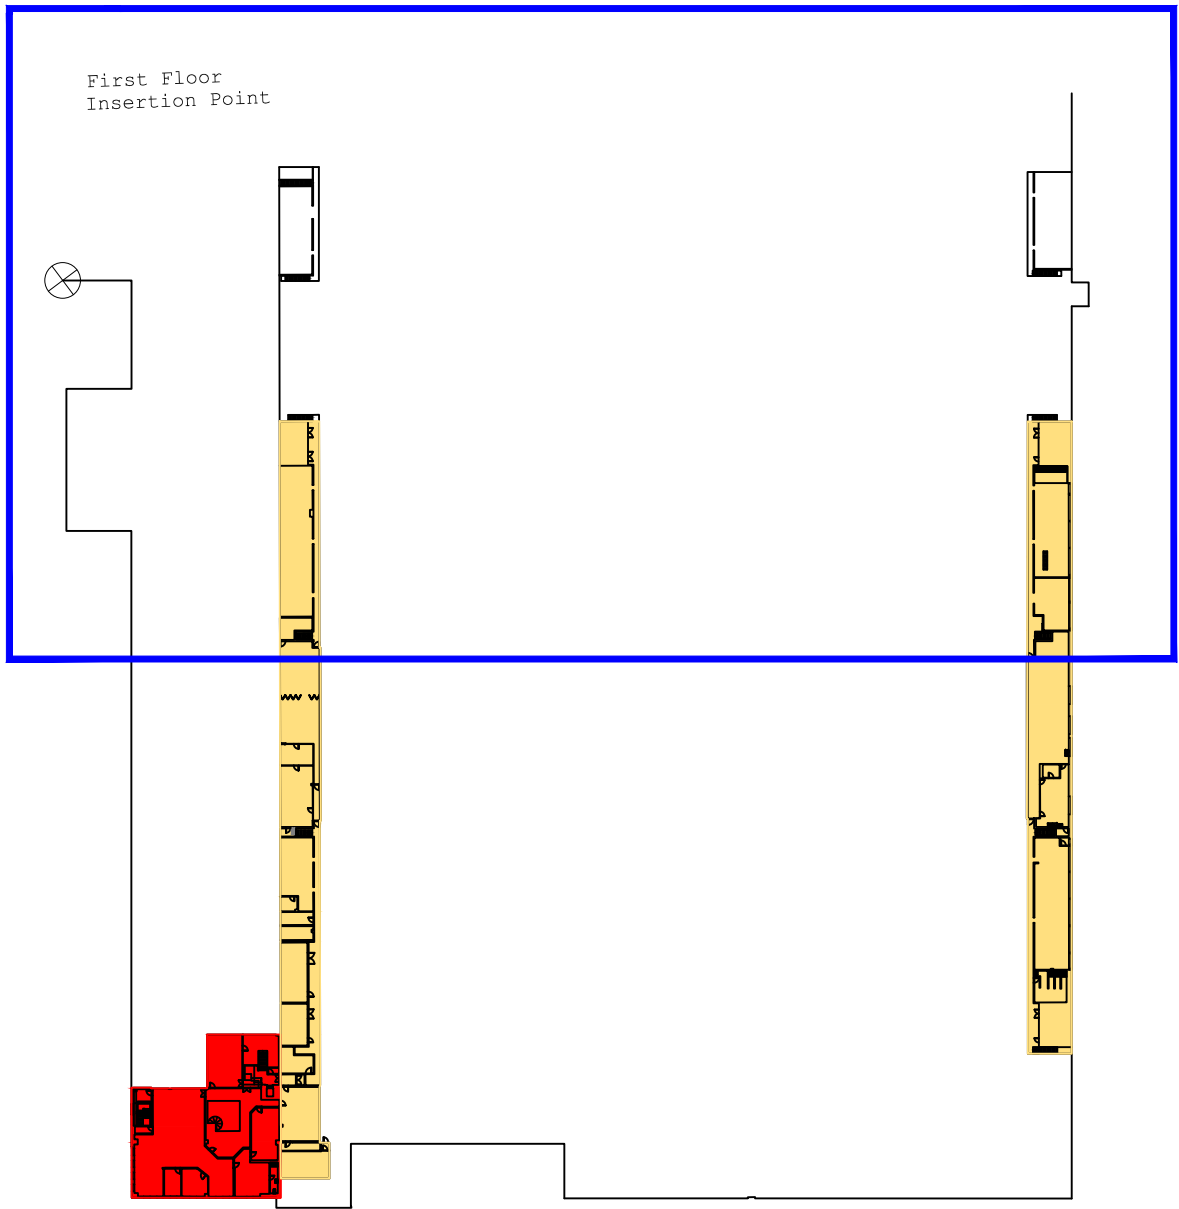

First Floor
Inset plan Not to scale

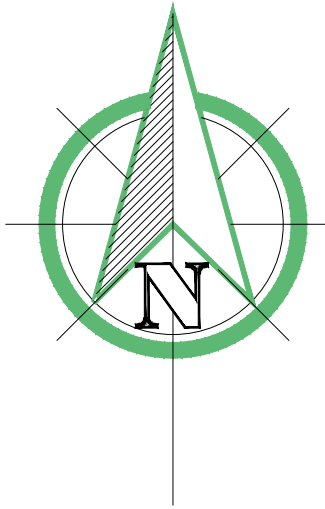

Survey Hub


Survey Hub Ltd
24-26, The Quadrant
Birmingham
B15 2JY
Tel: 0121 714 1111
Email: info@surveyhub.co.uk
Website: www.surveyhub.co.uk

Client John Pye & Sons
Project John Pye & Sons, Auction City
Kenfig Industrial Estate, Margam
Port Talbot, SA13 2PE
Title Floor Plans


Surveyed NM, LG Drawn SG Date 23/07/2019
Sheet No 3 of 6 Checked MG Scale 1:200@A0

Job No. 3476 Rev. G


NOTES:
All critical measurements should be checked on site prior to design.
No liability will be taken for this plan if passed on to 3rd parties.

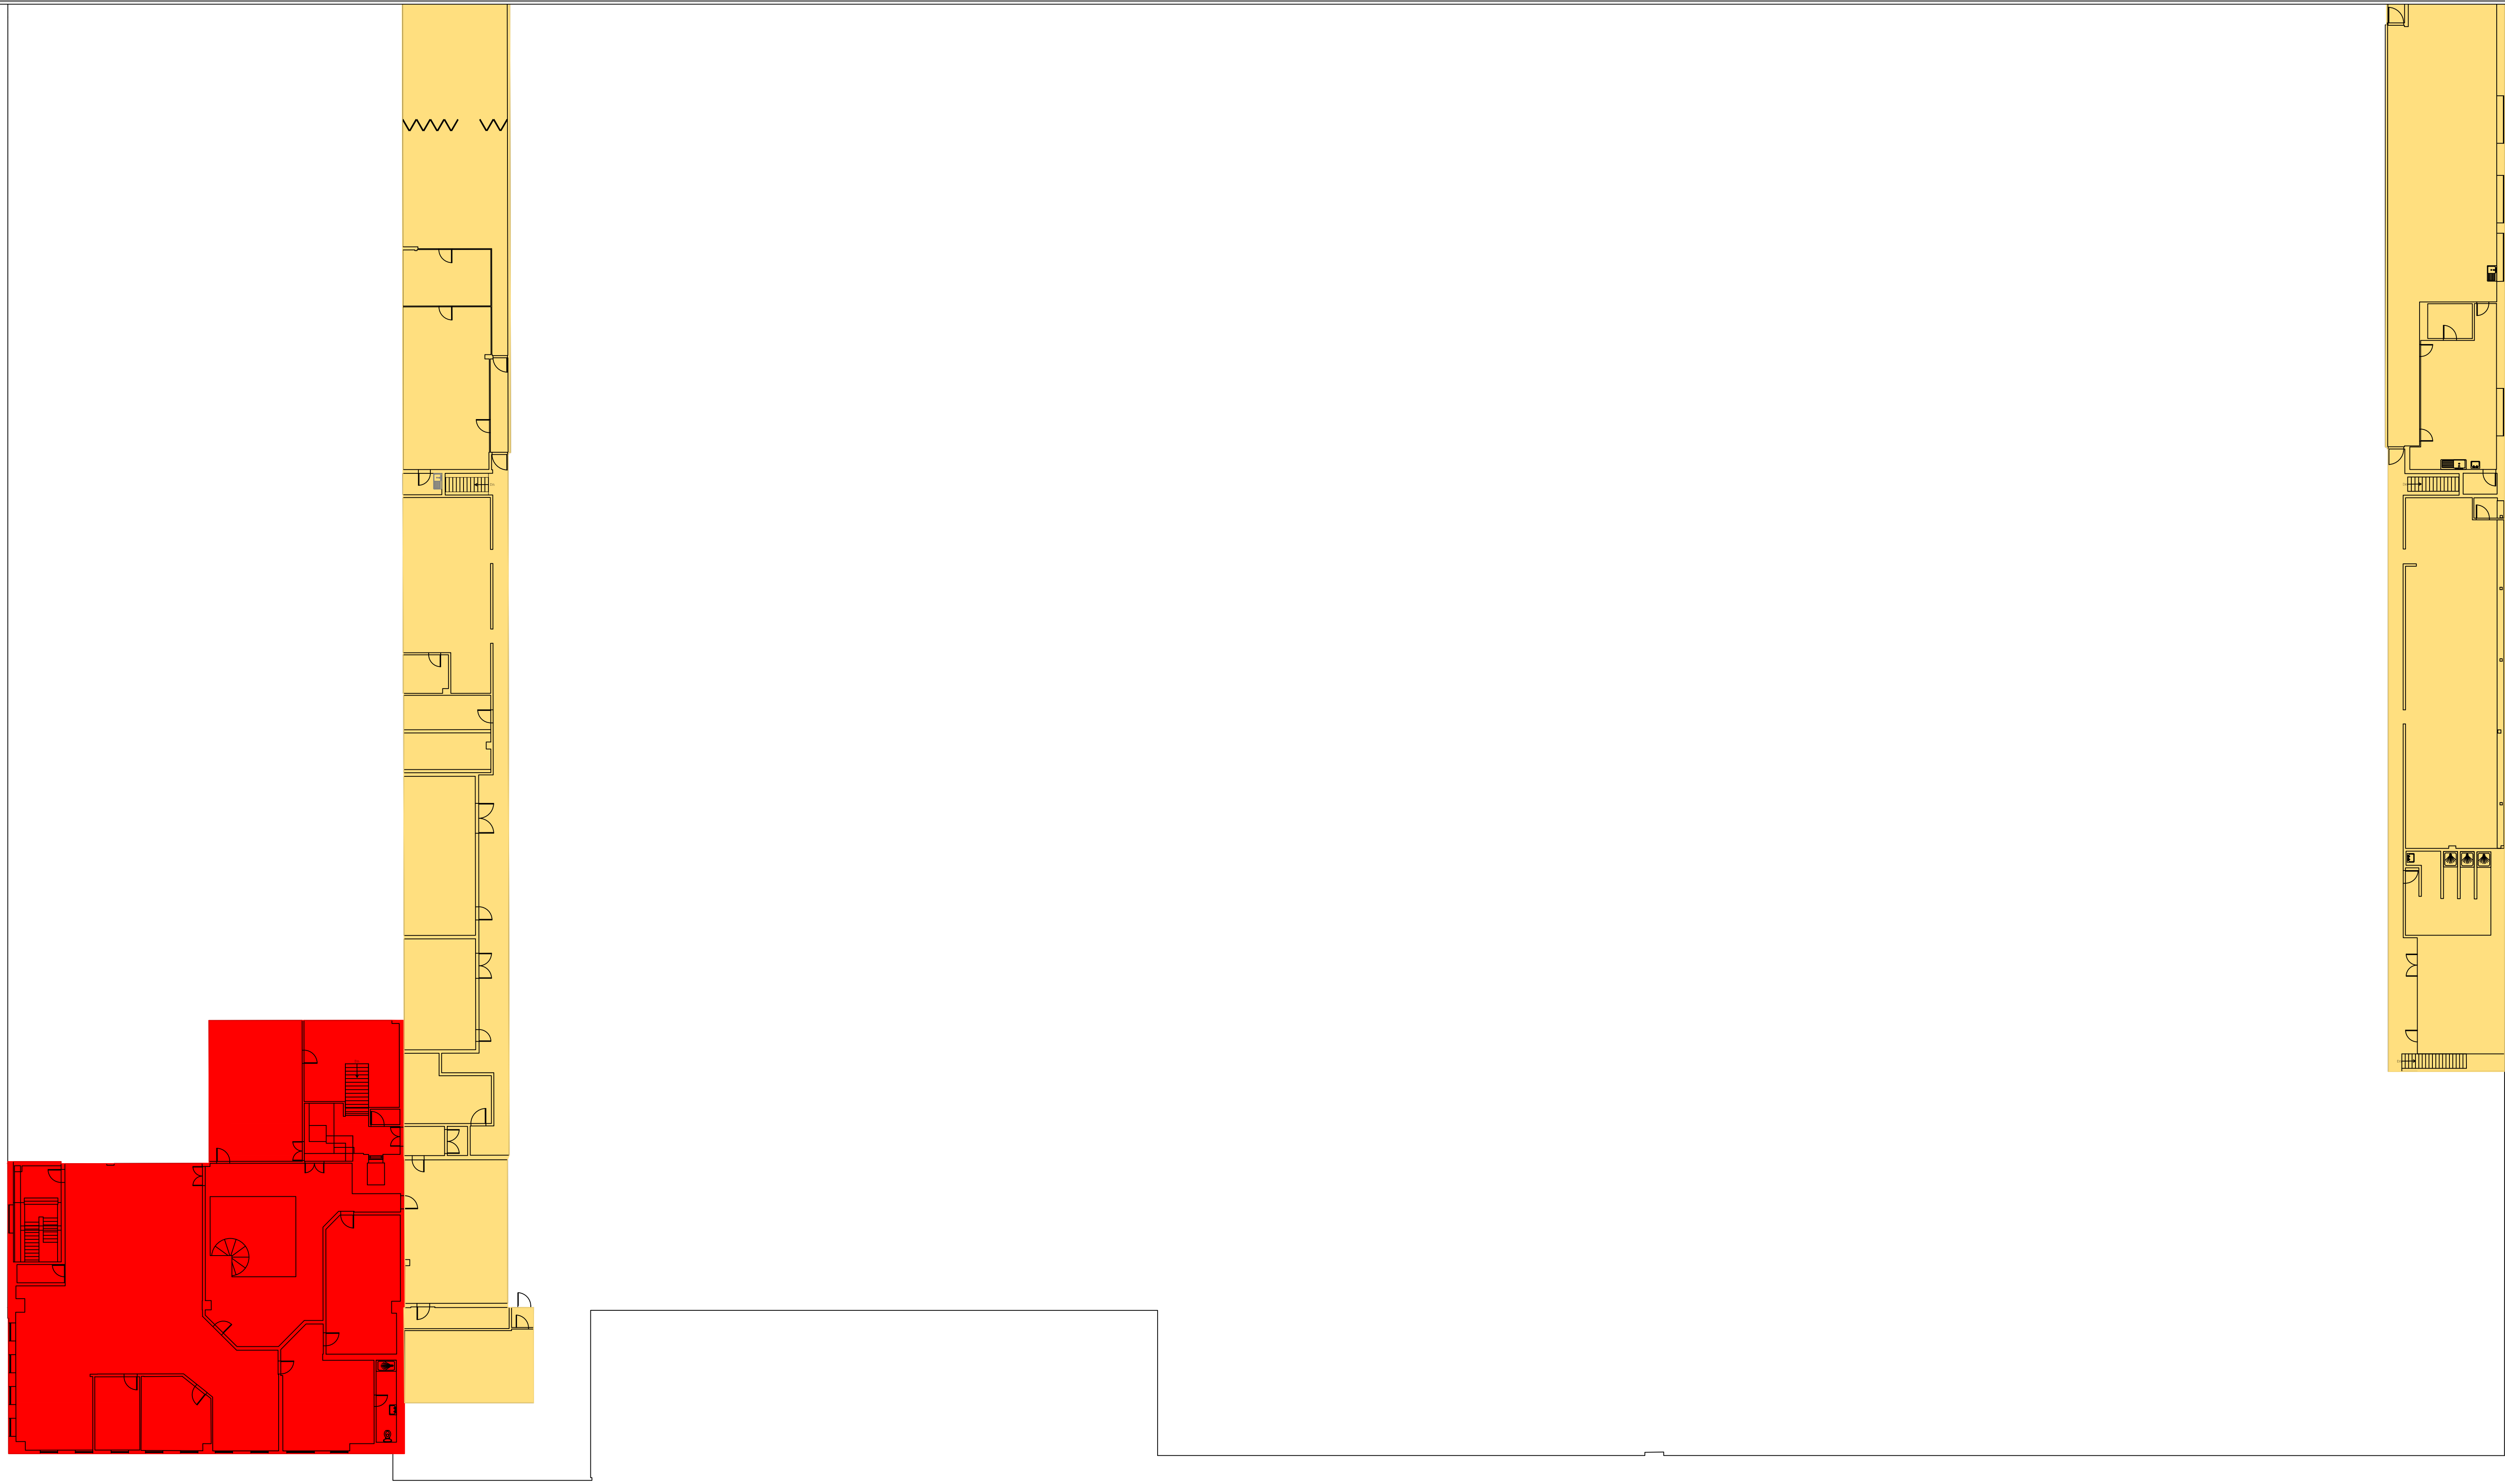

First Floor 1:200

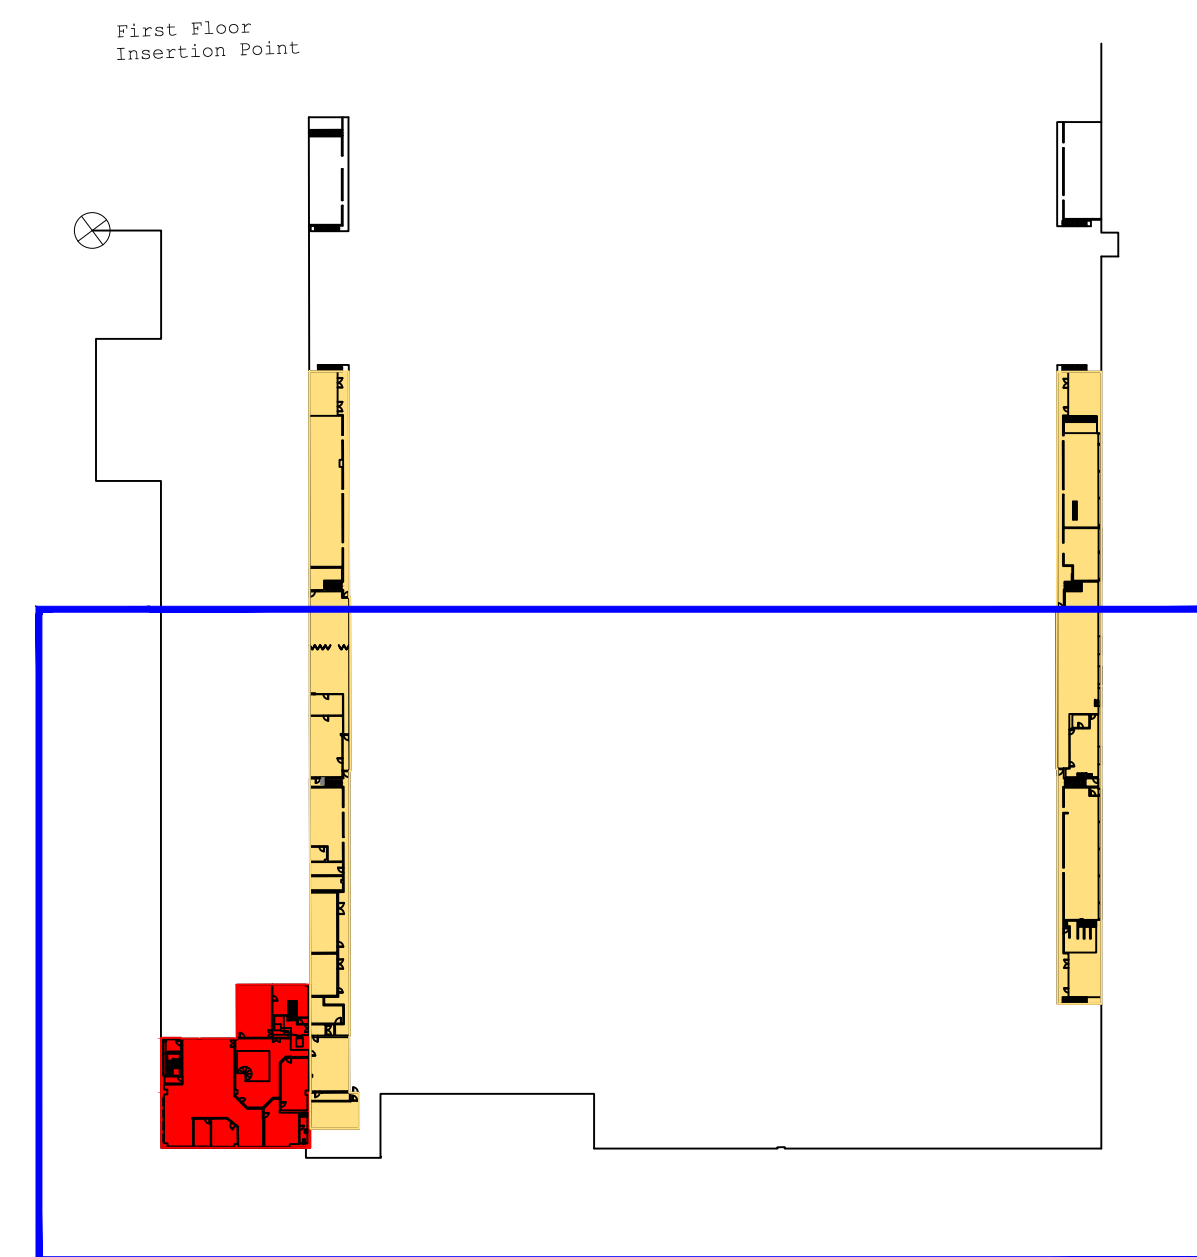


First Floor
Inset plan Not to scale

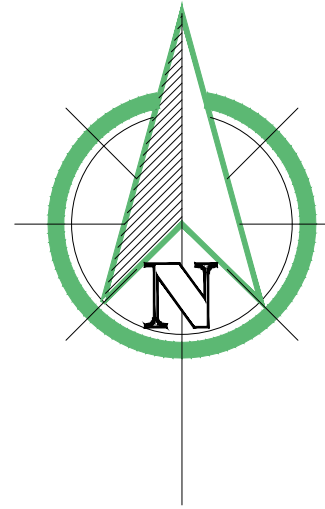


Survey Hub Survey Hub Ltd 24 Legent Street Birmingham B2 4PT Tel: 0121 714 1123 Email: info@surveyhub.co.uk Website: www.surveyhub.co.uk	
Client John Pye & Sons	
Project John Pye & Sons, Auction City Kenfig Industrial Estate, Margam Port Talbot, SA13 2PE	
Title Floor Plans	
Surveyed NM, LG Drawn SG Date 23/07/2019	
Sheet No 4 of 6 Checked MG Scale 1:200/BA0	
Job No. 3476	Rev. G
NOTES: All critical measurements should be checked on site prior to design. No liability will be taken for this plan if passed on to 3rd parties.	


First Floor
Insertion Point

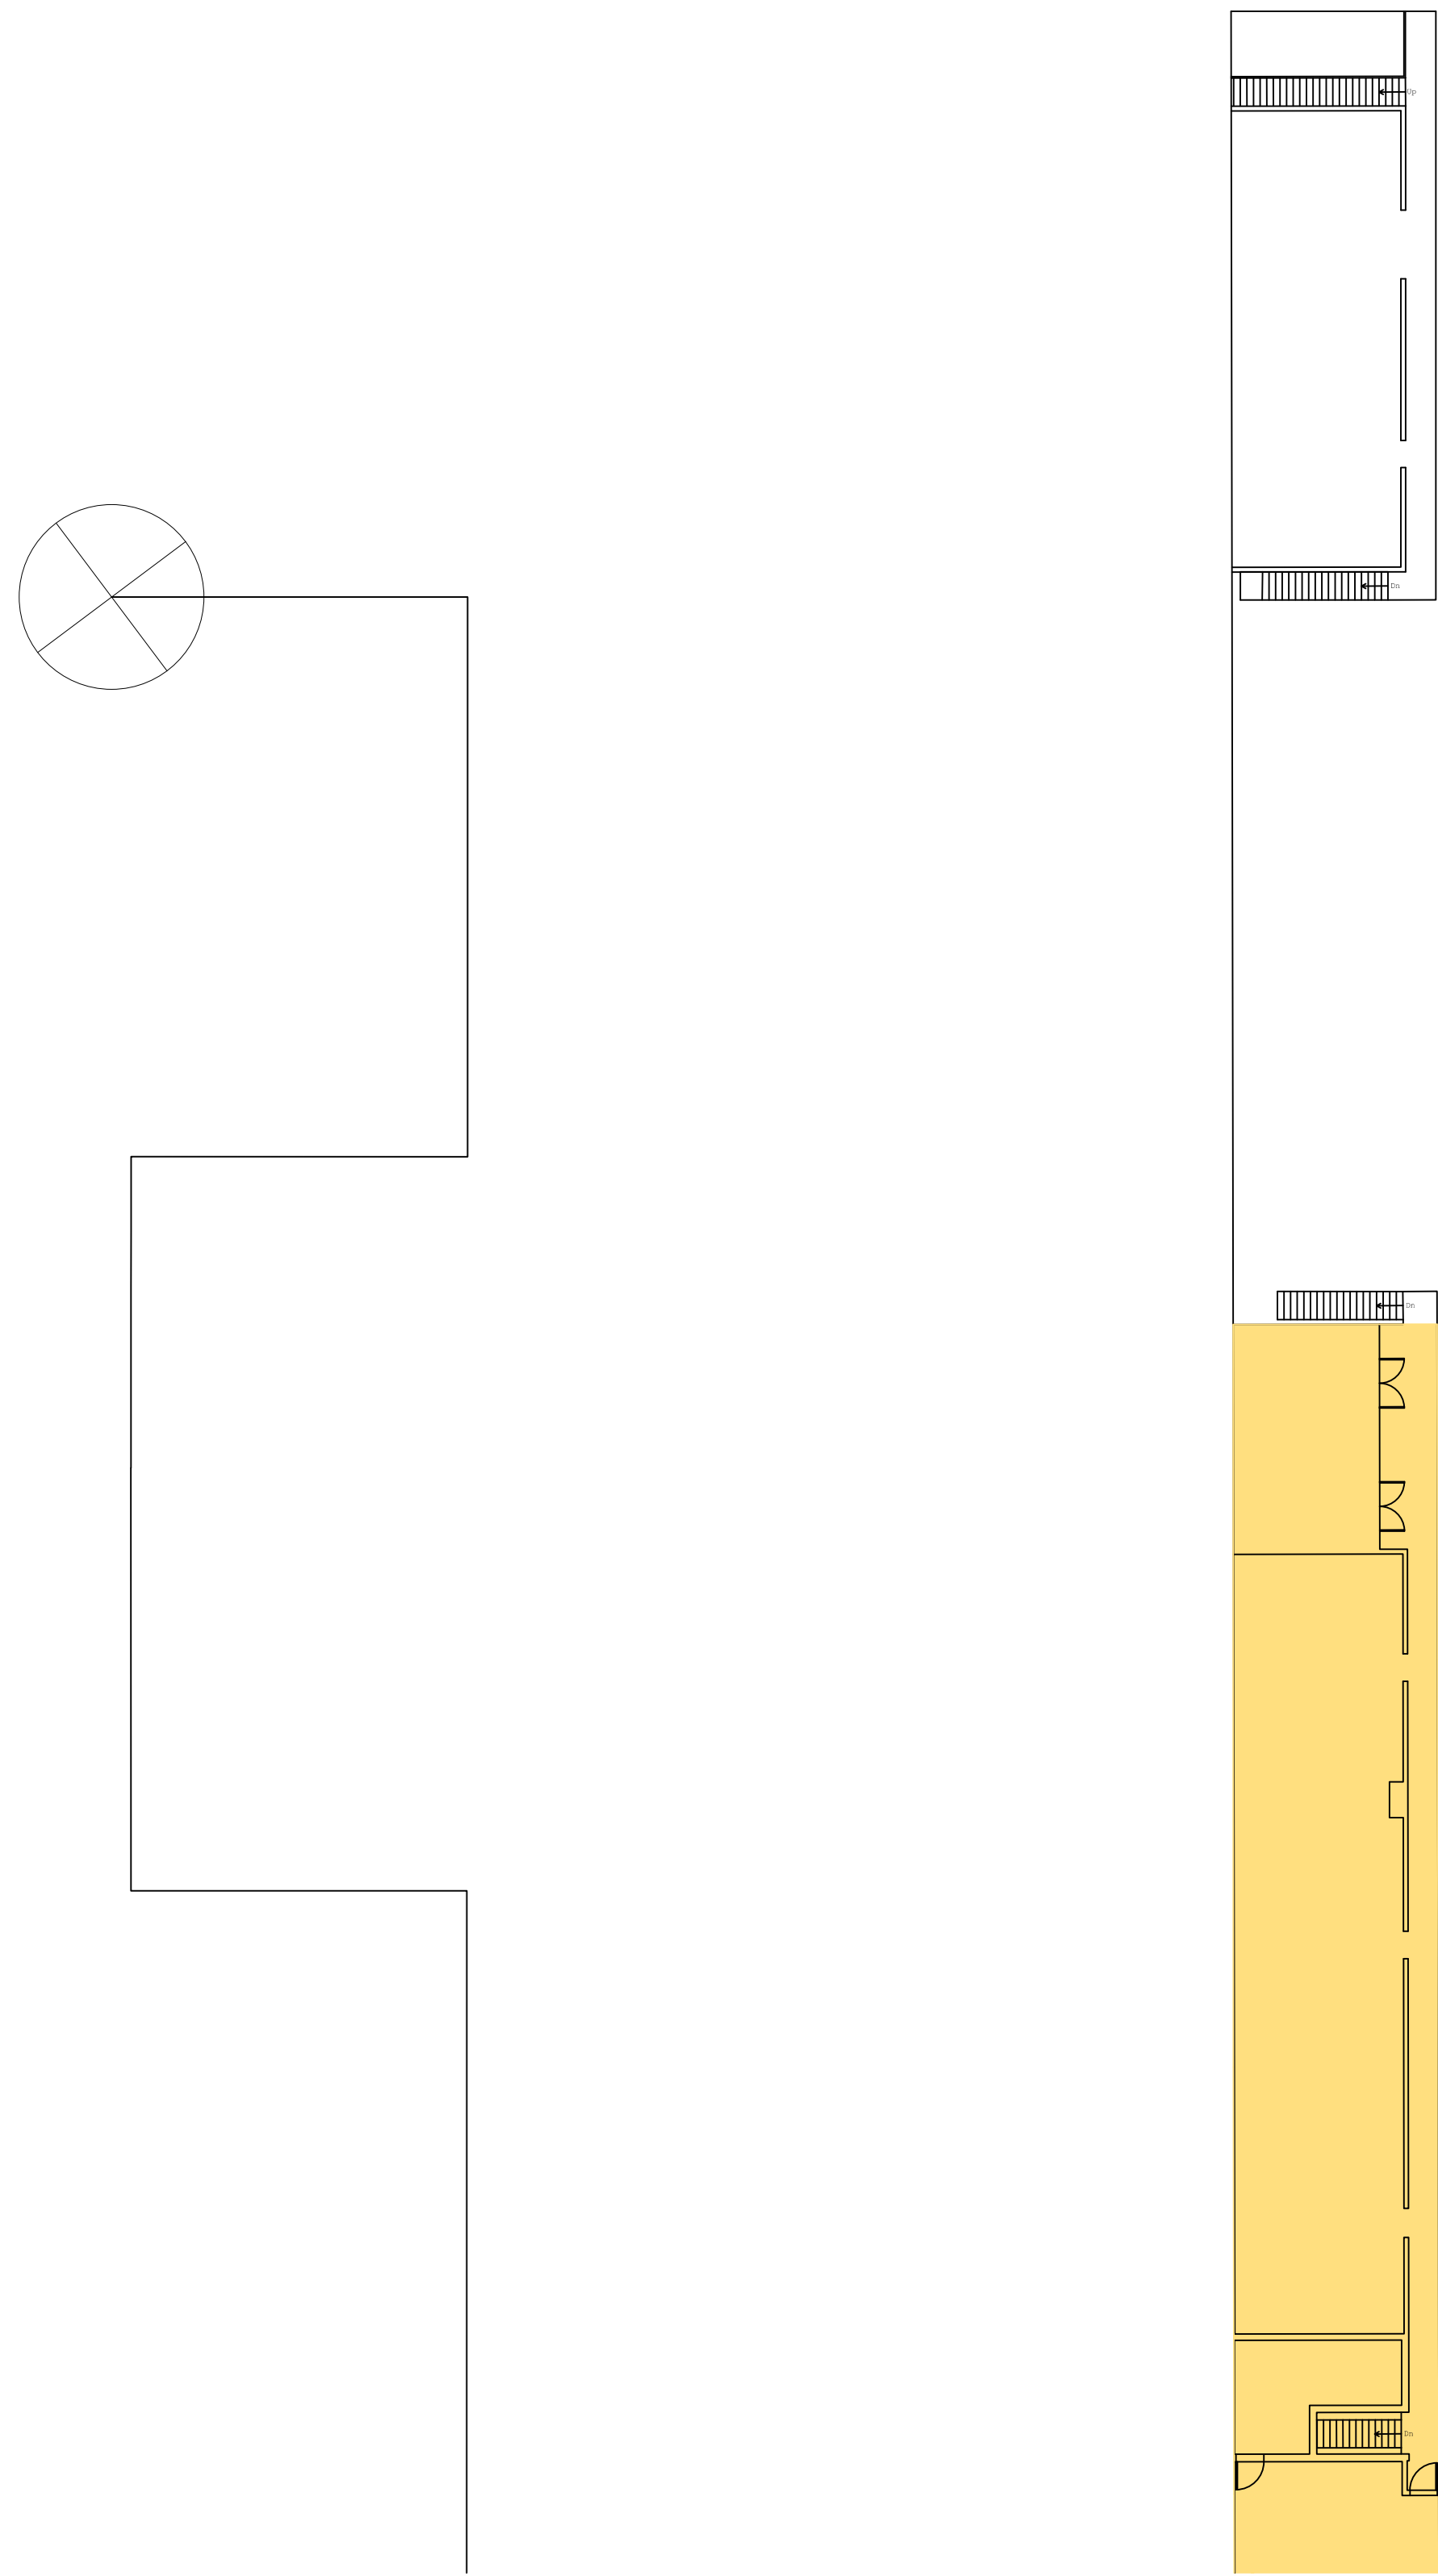


Second Floor 1:200

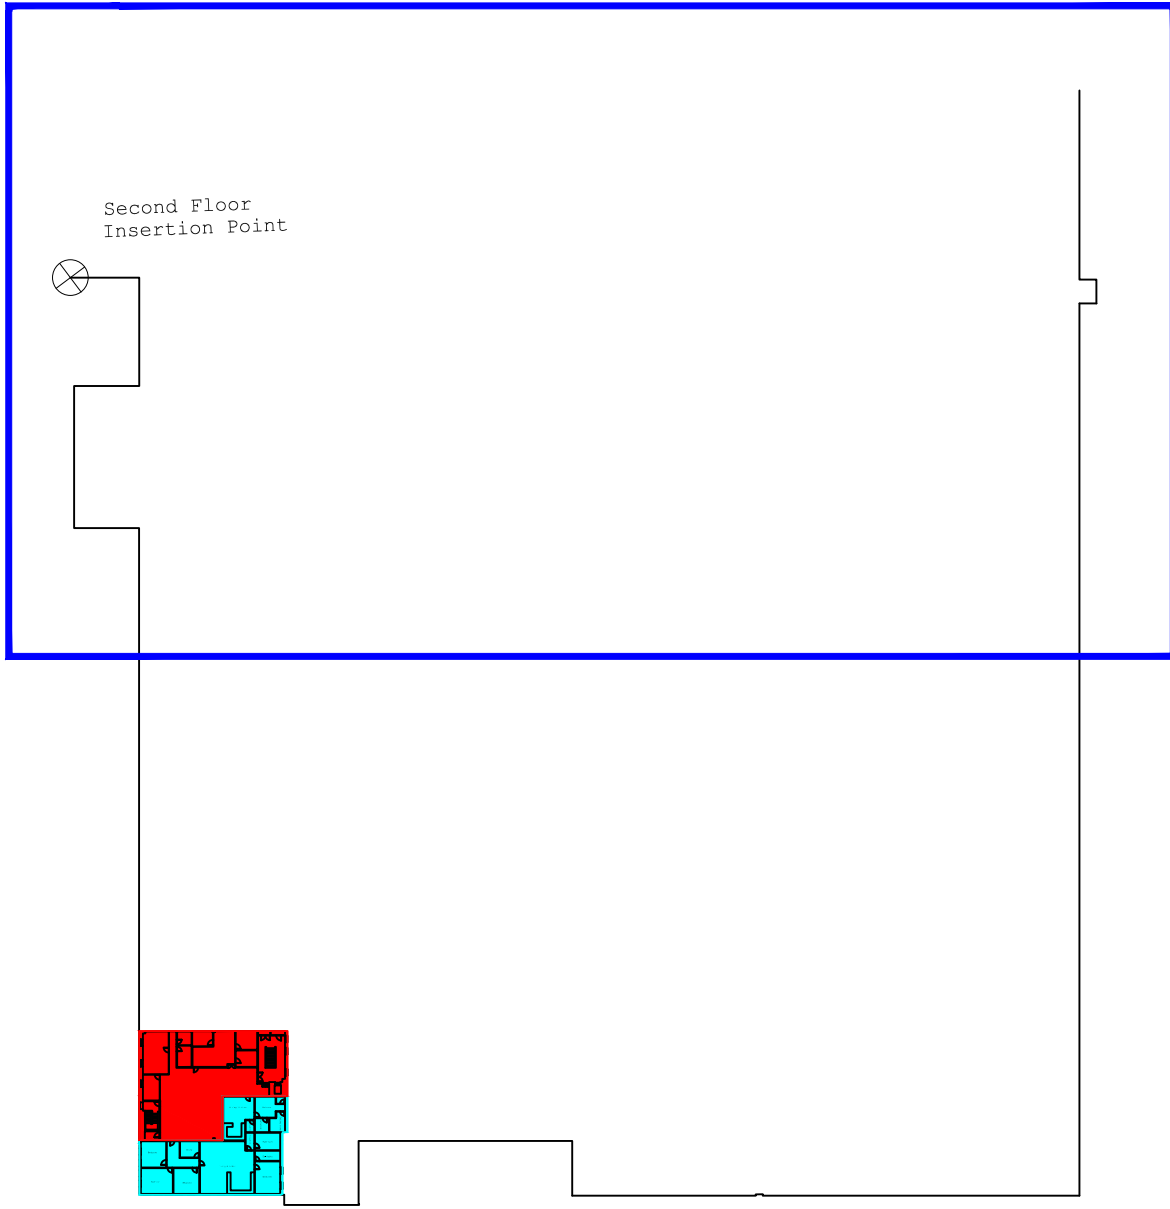

Second Floor
Inset plan Not to scale

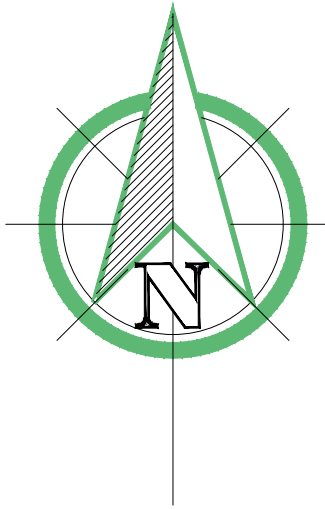

Survey Hub Ltd 24 Longwood Street Birmingham B15 1PT Tel: 0121 714 1123 Email: info@surveyhub.co.uk Website: www.surveyhub.co.uk	
Client: John Pye & Sons	
Project: John Pye & Sons, Auction City Kenfig Industrial Estate, Margam Port Talbot, SA13 2PE	
Title: Floor Plans	
Surveyed: NM, LG Drawn: SG Date: 23/07/2019 Sheet No: 5 of 6 Checked: MG Scale: 1:200/BA0	
Job No. 3476	Rev. G
NOTES: All critical measurements should be checked on site prior to design. No liability will be taken for this plan if passed on to 3rd parties.	

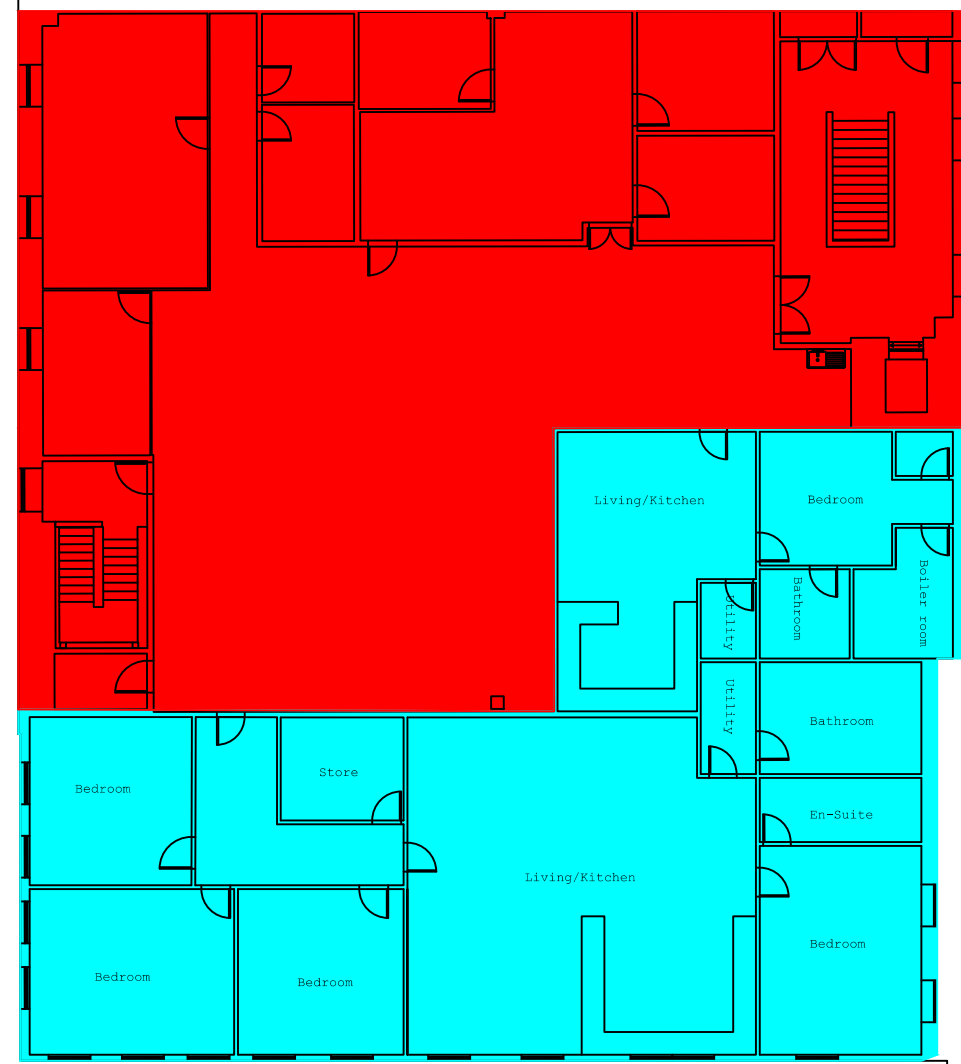

Survey Hub

NOTES:

critical measurements should be checked on site prior to design.
liability will be taken for this plan if passed on to 2nd parties.