
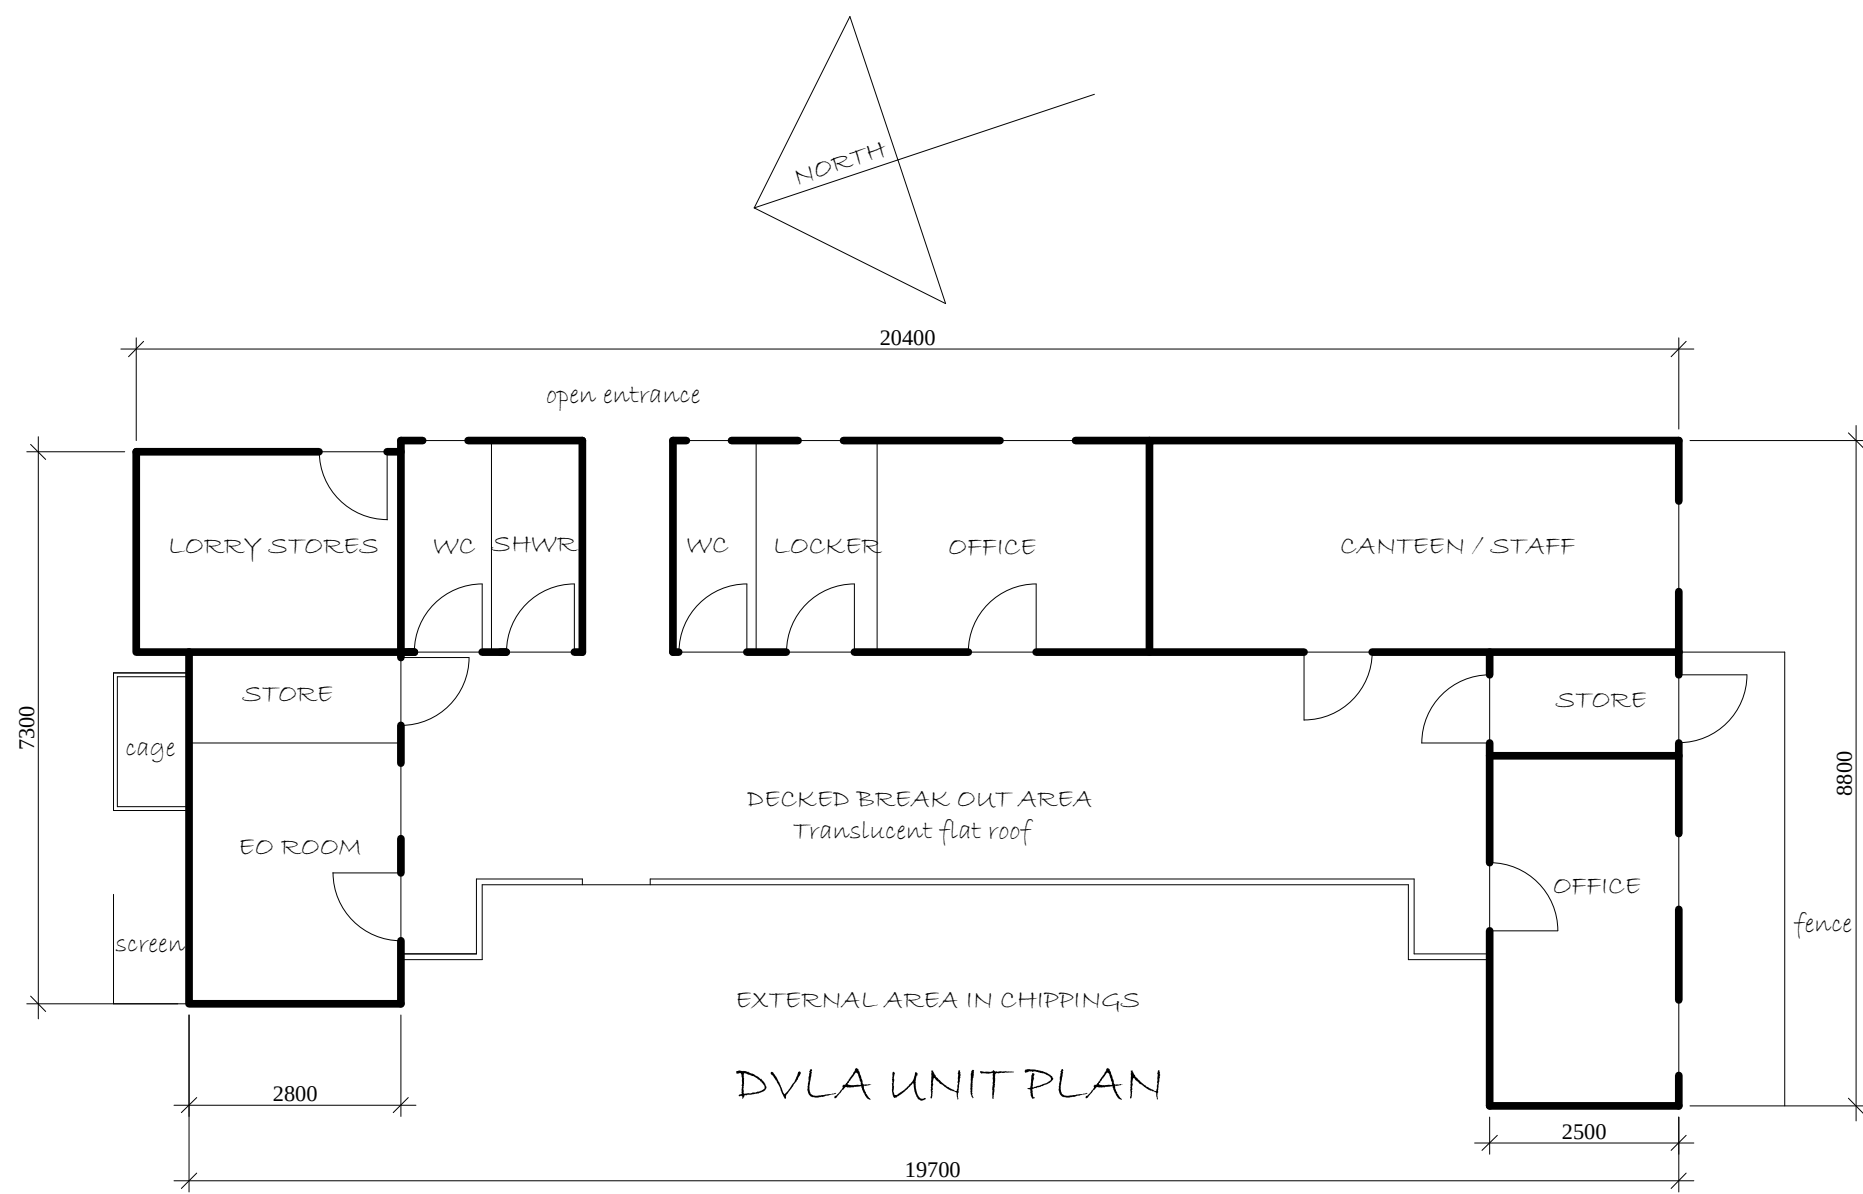


WEST ELEVATION


NORTH ELEVATION

EAST ELEVATION

SOUTH ELEVATION

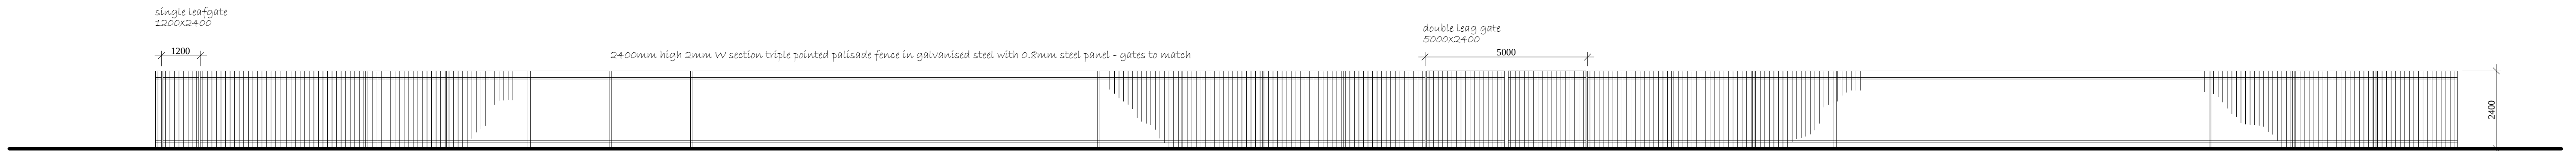

FENCE TO SOUTH EAST ELEVATION

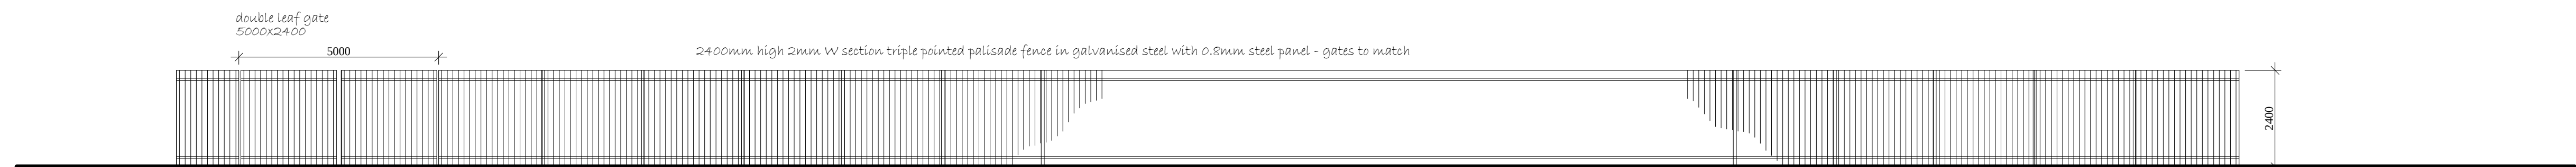

FENCE TO SOUTH WEST ELEVATION

TITLE

JOHN PYE AND SONS - AUCTION CITY - KENFIG IND EST  
MARGAM - PORT TALBOT - SA13 2PE

DRAWING

DVLA UNITS PLAN AND FENCE ELEVATIONS

DRAWING No.  
JPPT/17/03 rev A

SCALE  
1/100 at A1

REVISION

A July 2019 east/west elevations notation JUNE 2019

DATE

This drawing is copyright and not to be used by a third party without written consent  
This drawing is not to be dimensioned and any measurements to be taken on site