




Ground Floor
Insertion Point

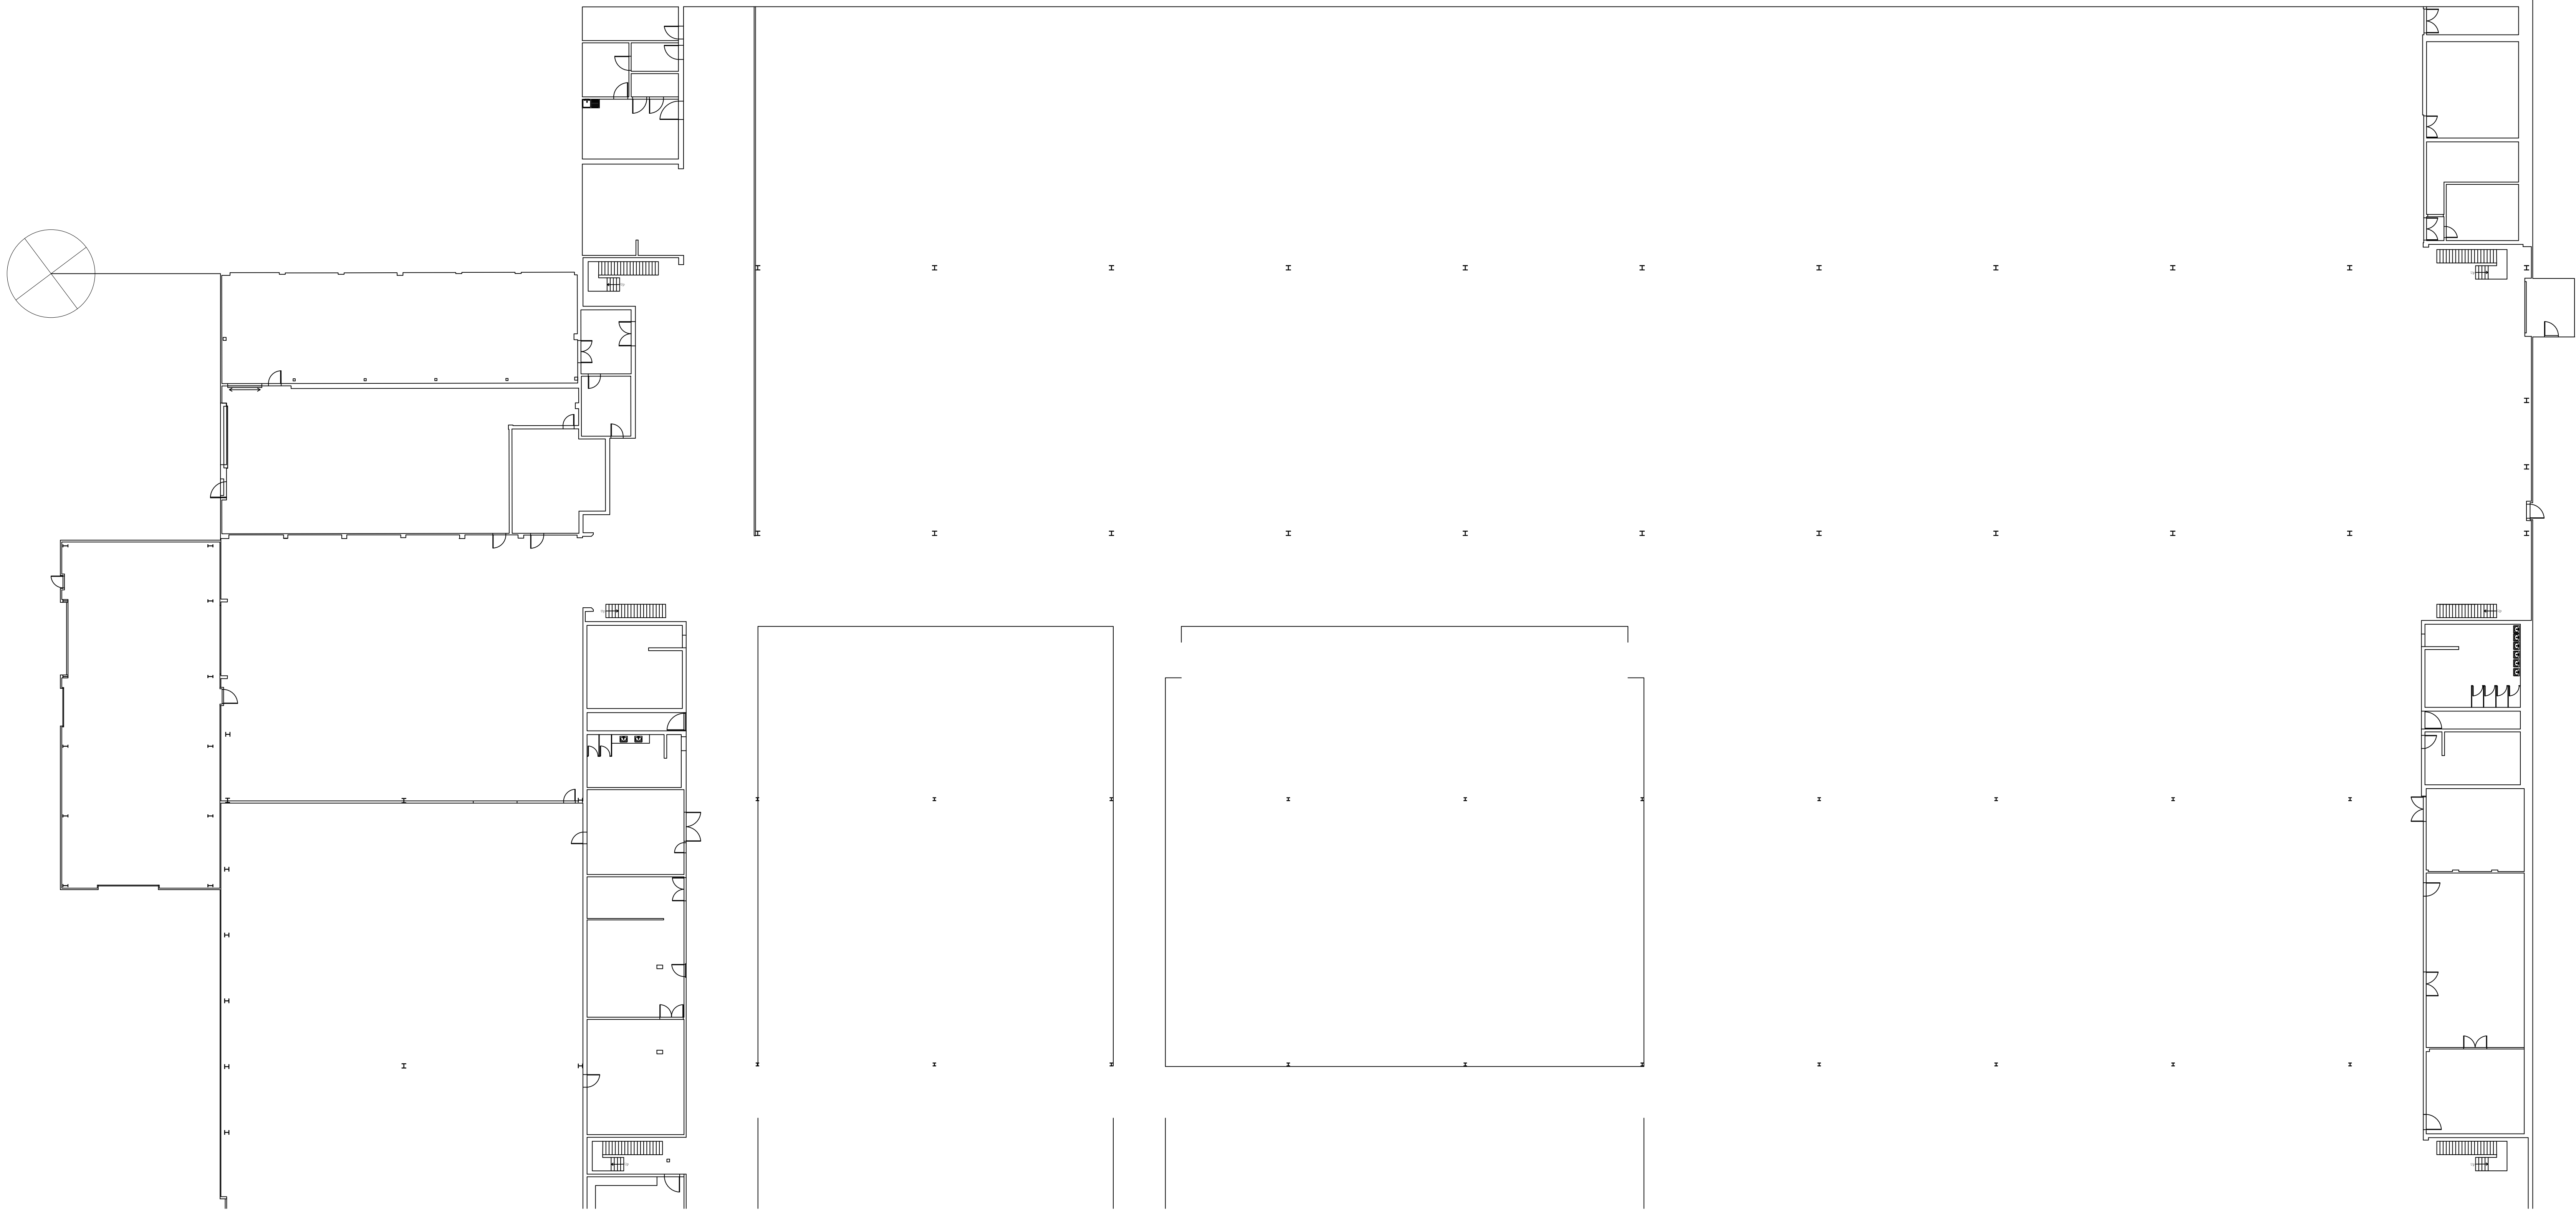

Ground Floor 1:200

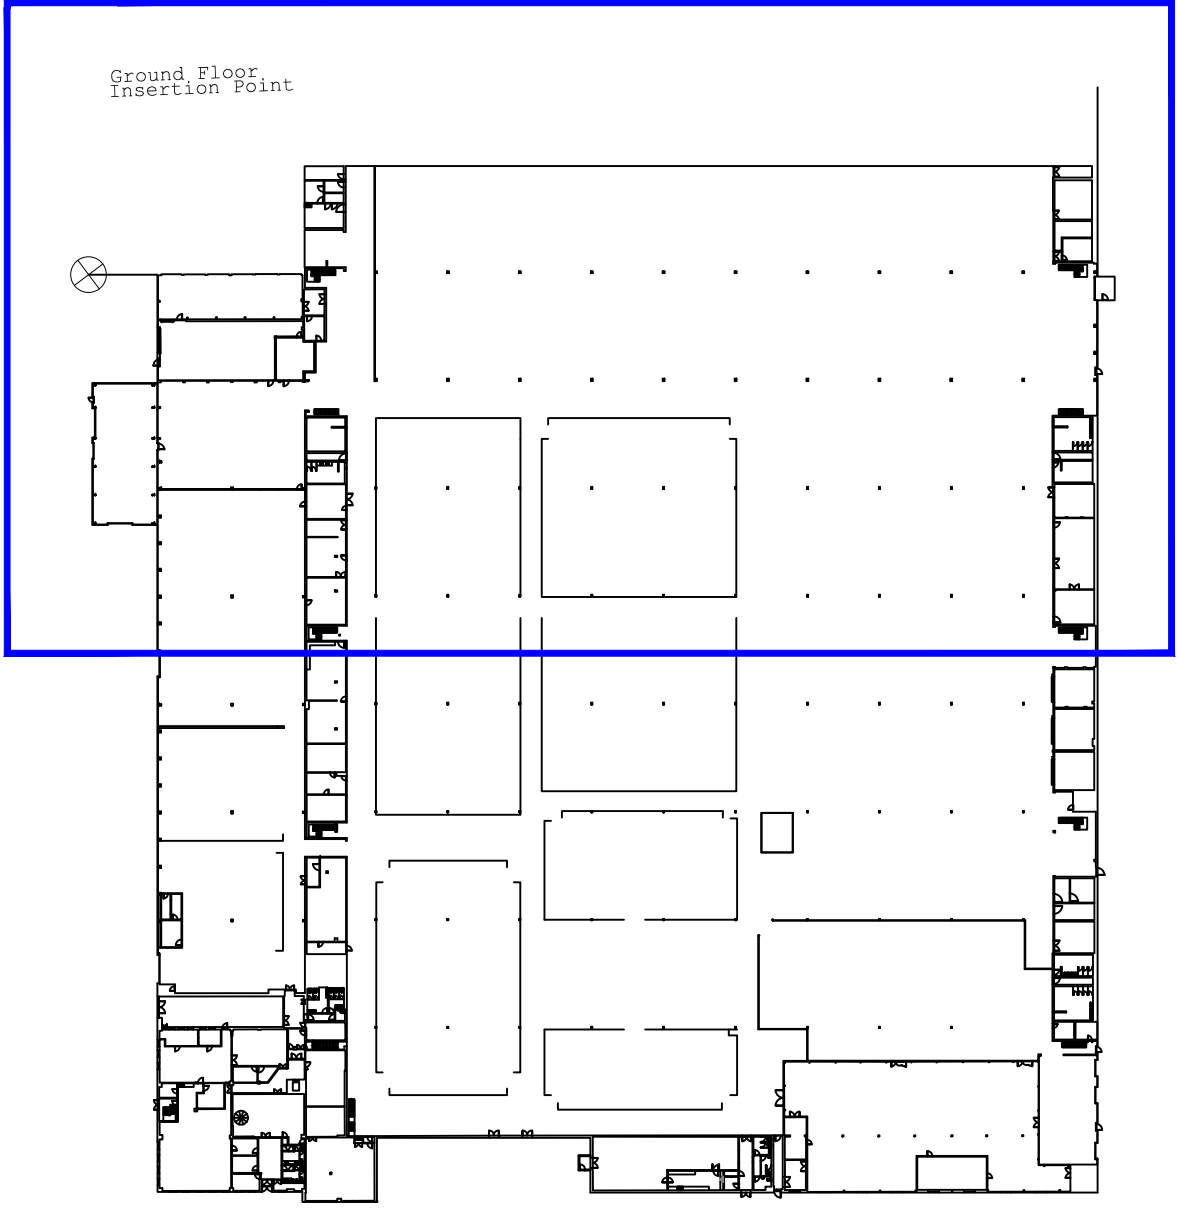

Ground Floor
Inset plan Not to scale

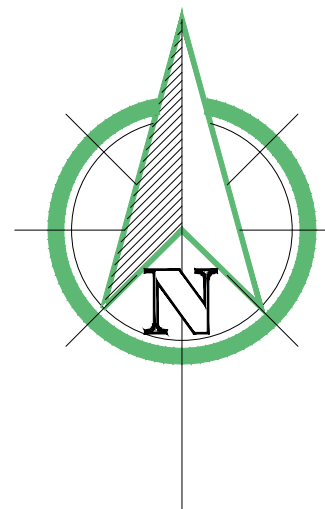

Survey Hub Ltd
240 Regent Street
Birmingham
B2 5HT
Tel: 0121 714 1123
Email: info@surveyhub.co.uk
Website: www.surveyhub.co.uk

Client

John Pye & Sons

Project

John Pye & Sons, Auction City
Kenfig Industrial Estate, Margam
Port Talbot, SA13 2PE

Title

Floor Plans

Surveyed

NM, LG

Drawn

SG

Date

29/07/2019

Sheet No

1 of 6

Checked

MG

Scale

1:200/BA0

Job No.


3476

Rev.


H

NOTES:


All critical measurements should be checked on site prior to design.
No liability will be taken for this plan if passed on to 3rd parties.

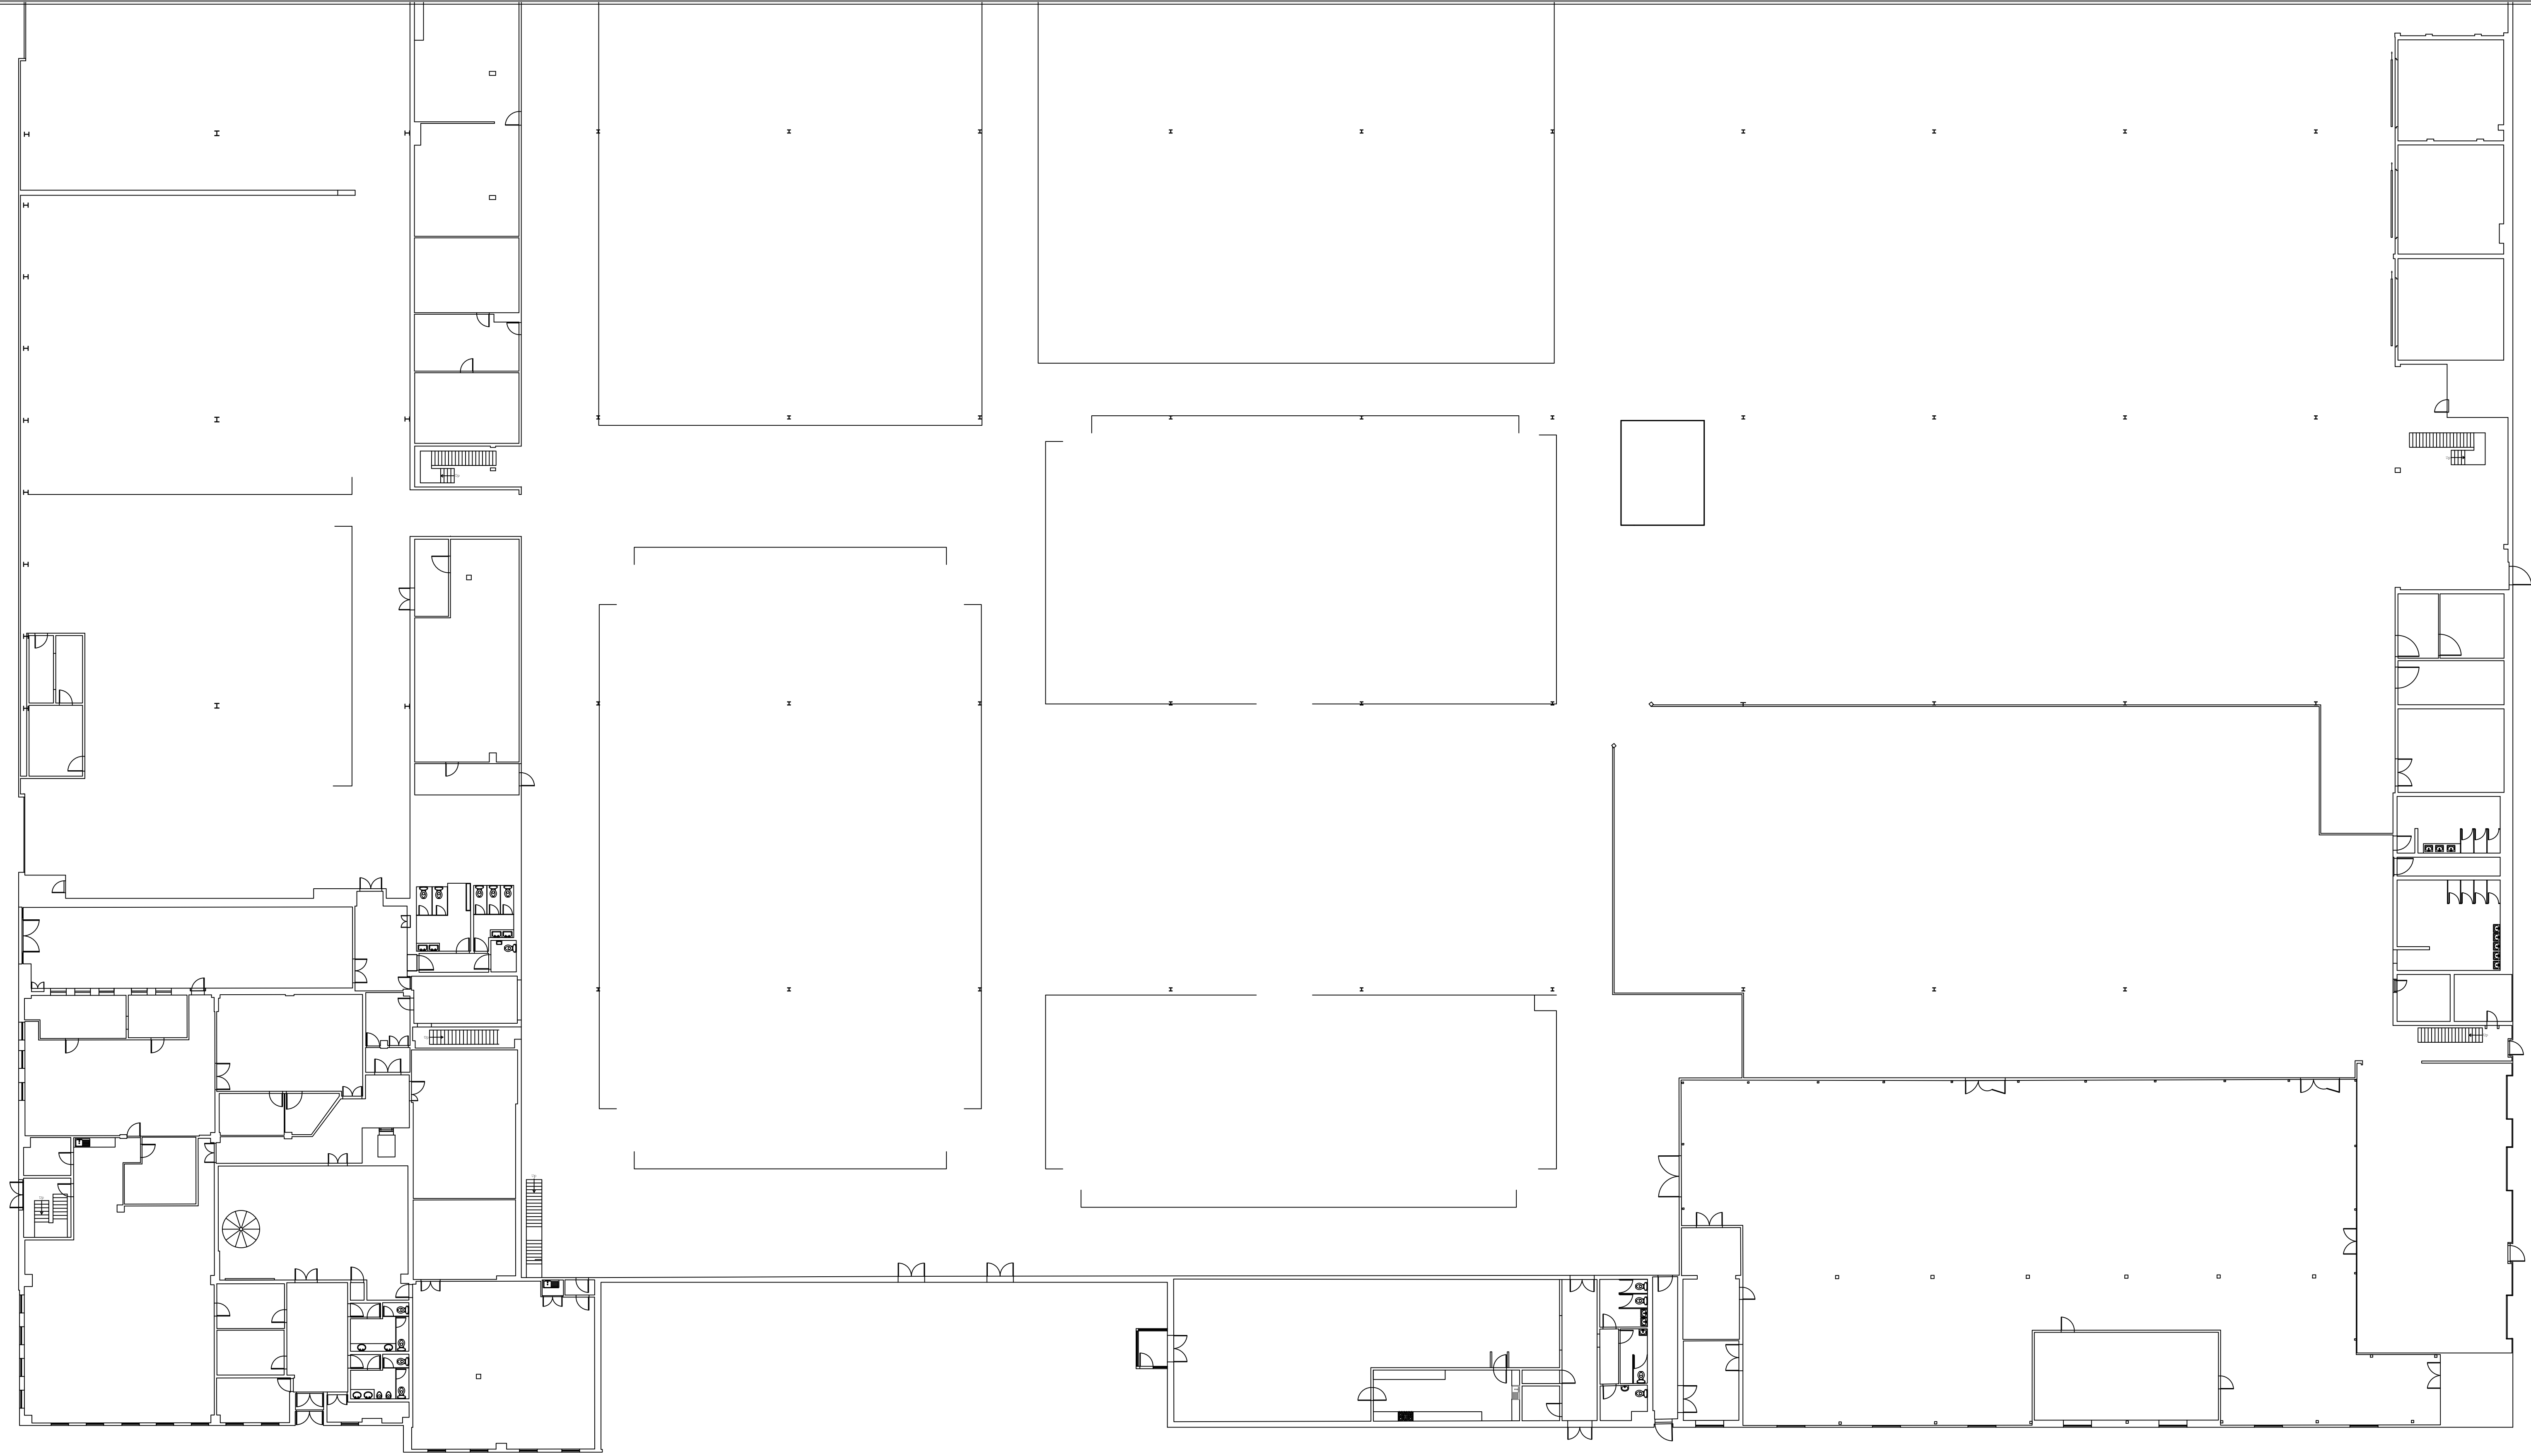

Ground Floor 1:200

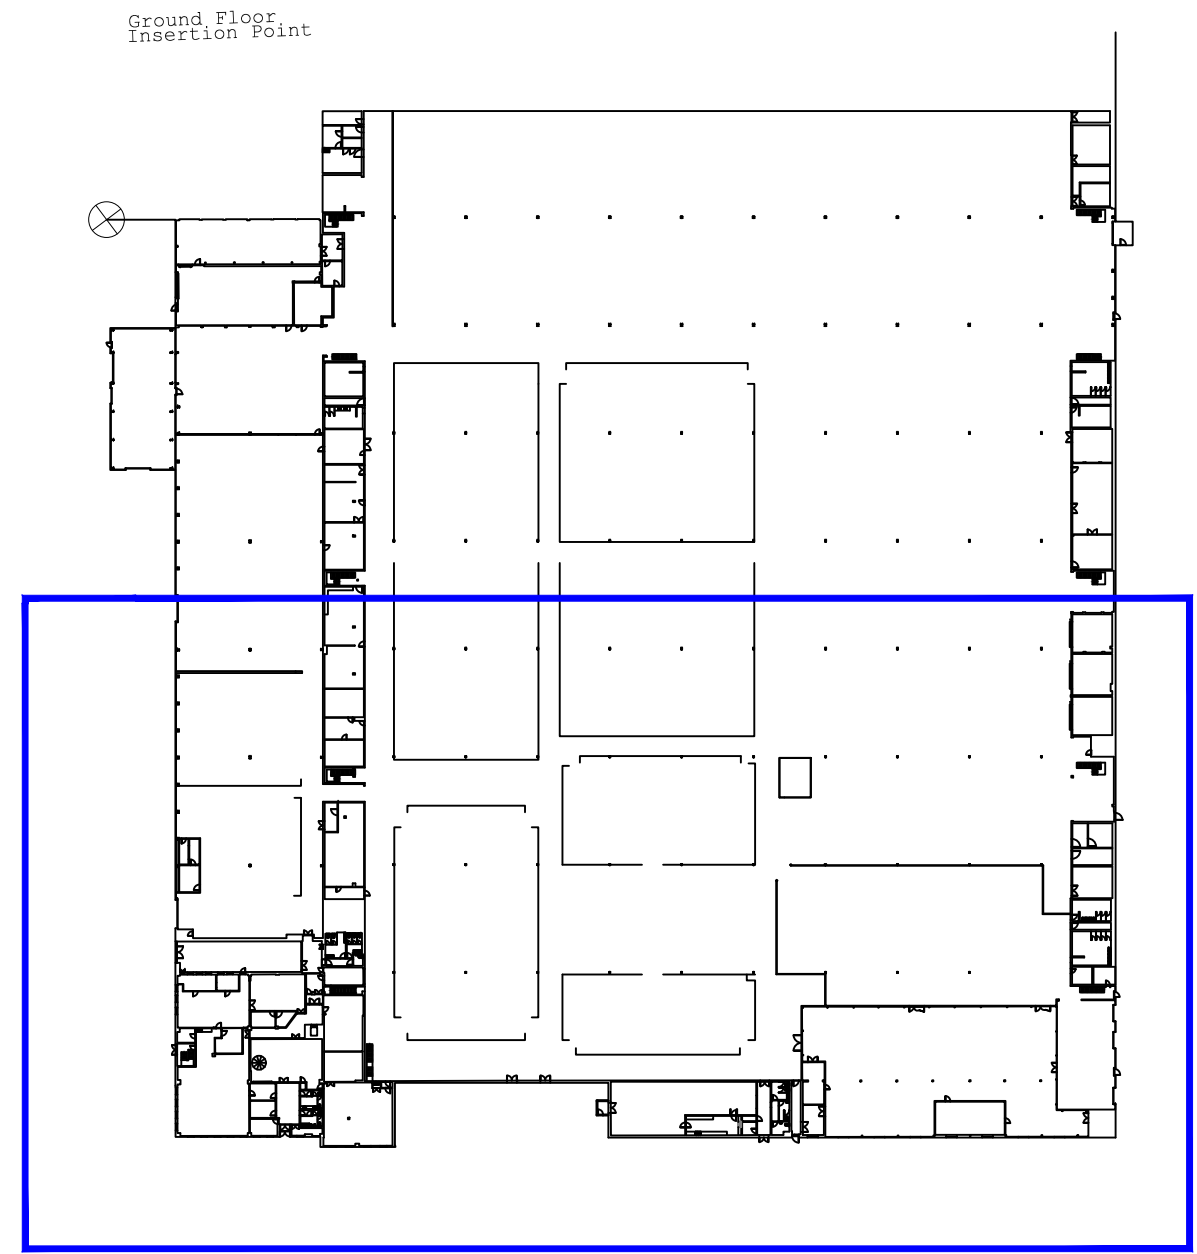

Ground Floor
Inset plan Not to scale

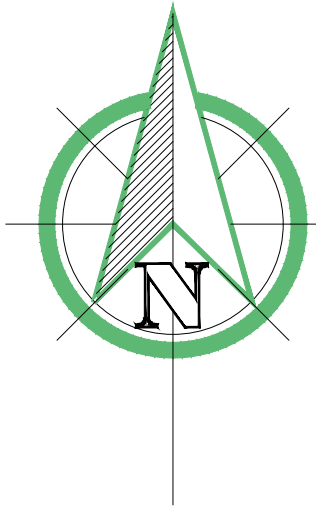

Survey Hub Ltd
24 Regent Street
Birmingham
B2 5HT
Tel: 0121 714 1123
Email: mail@surveyhub.co.uk
Website: www.surveyhub.co.uk

Client

John Pye & Sons

Project

John Pye & Sons, Auction City
Kenfig Industrial Estate, Margam
Port Talbot, SA13 2PE

Title

Floor Plans

Surveyed

NM, LG

Drawn

SG

Date

29/07/2019

Sheet No

2 of 6

Checked

MG

Scale

1:200/BA0

Job No.

3476


Rev.

H


NOTES:

All critical measurements should be checked on site prior to design.
No liability will be taken for this plan if passed on to 3rd parties.


First Floor
Insertion Point

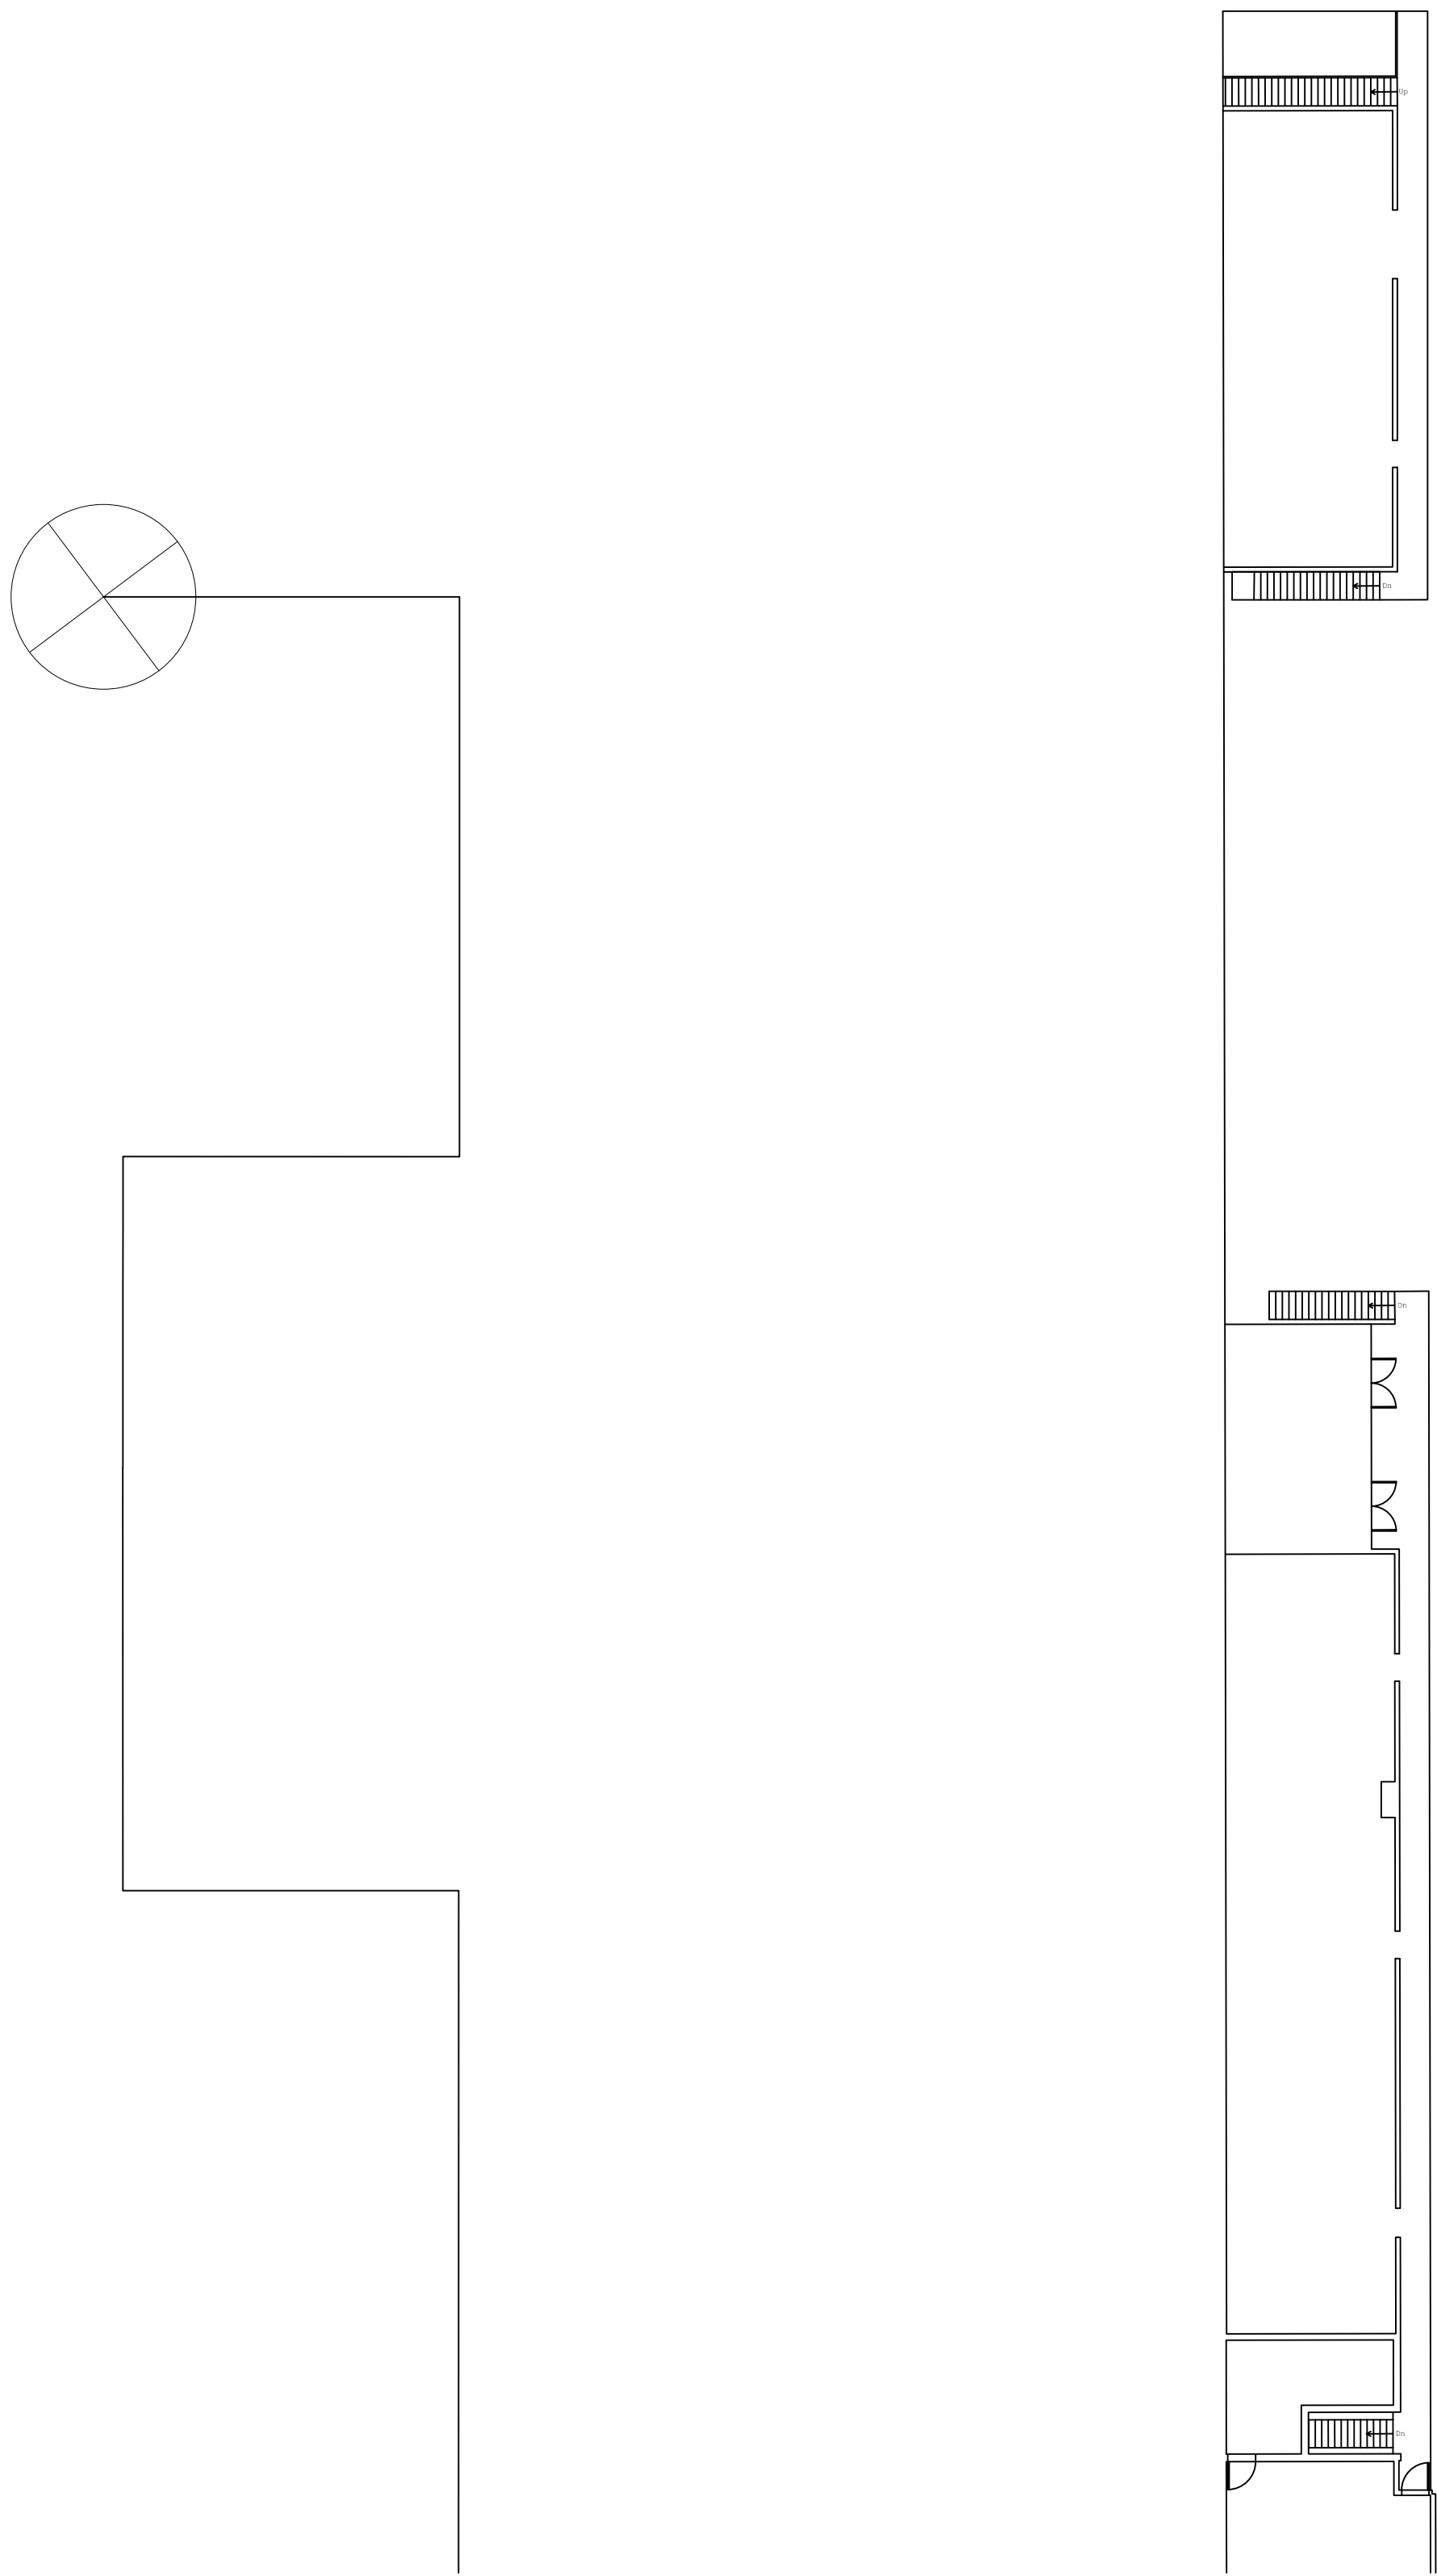


First Floor 1:200

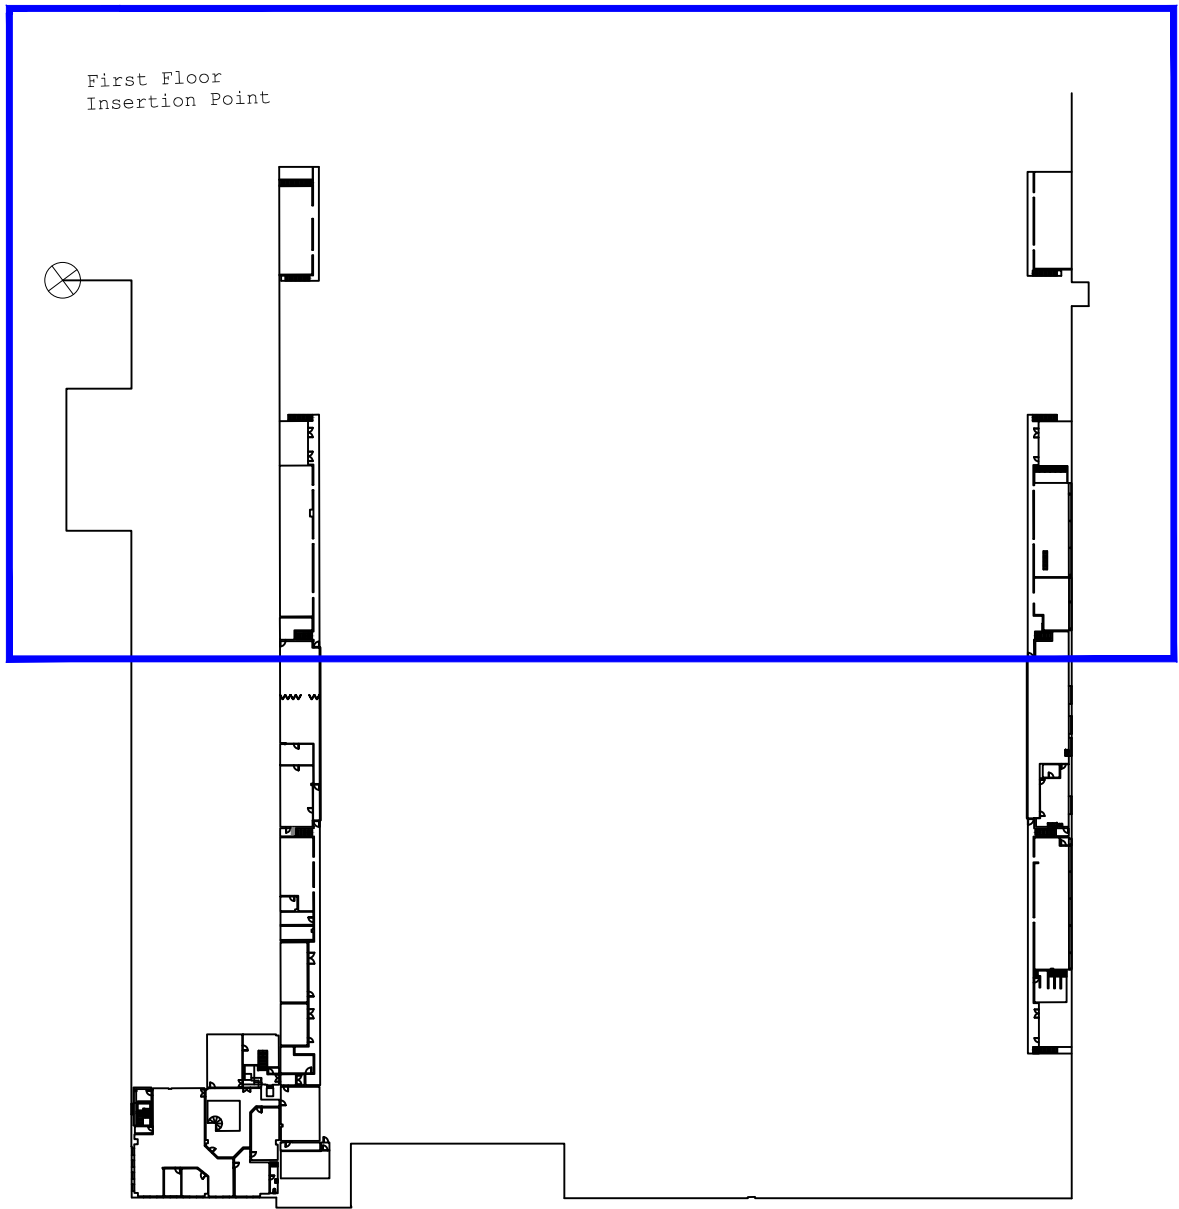


First Floor
Inset plan Not to scale

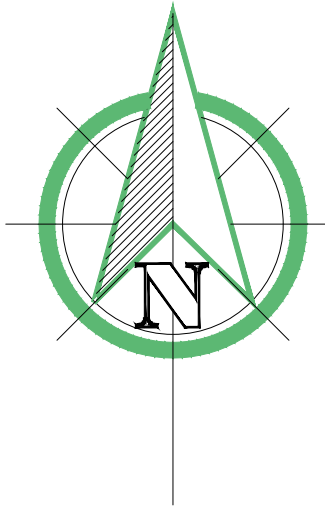


Survey Hub Ltd 24a Queens Street Birmingham B15 2ET Tel: 0121 714 1123 Email: mail@surveyhub.co.uk Website: www.surveyhub.co.uk	
Client: John Pye & Sons	
Project: John Pye & Sons, Auction City Kenfig Industrial Estate, Margam Port Talbot, SA13 2PE	
Title: Floor Plans	
Surveyed: NM, LG	Drawn: SG Date: 29/07/2019
Sheet No: 3 of 6	Checked: MG Scale: 1:200/BA0
Job No.: 3476	Rev.: H
NOTES: All critical measurements should be checked on site prior to design. No liability will be taken for this plan if passed on to 3rd parties.	

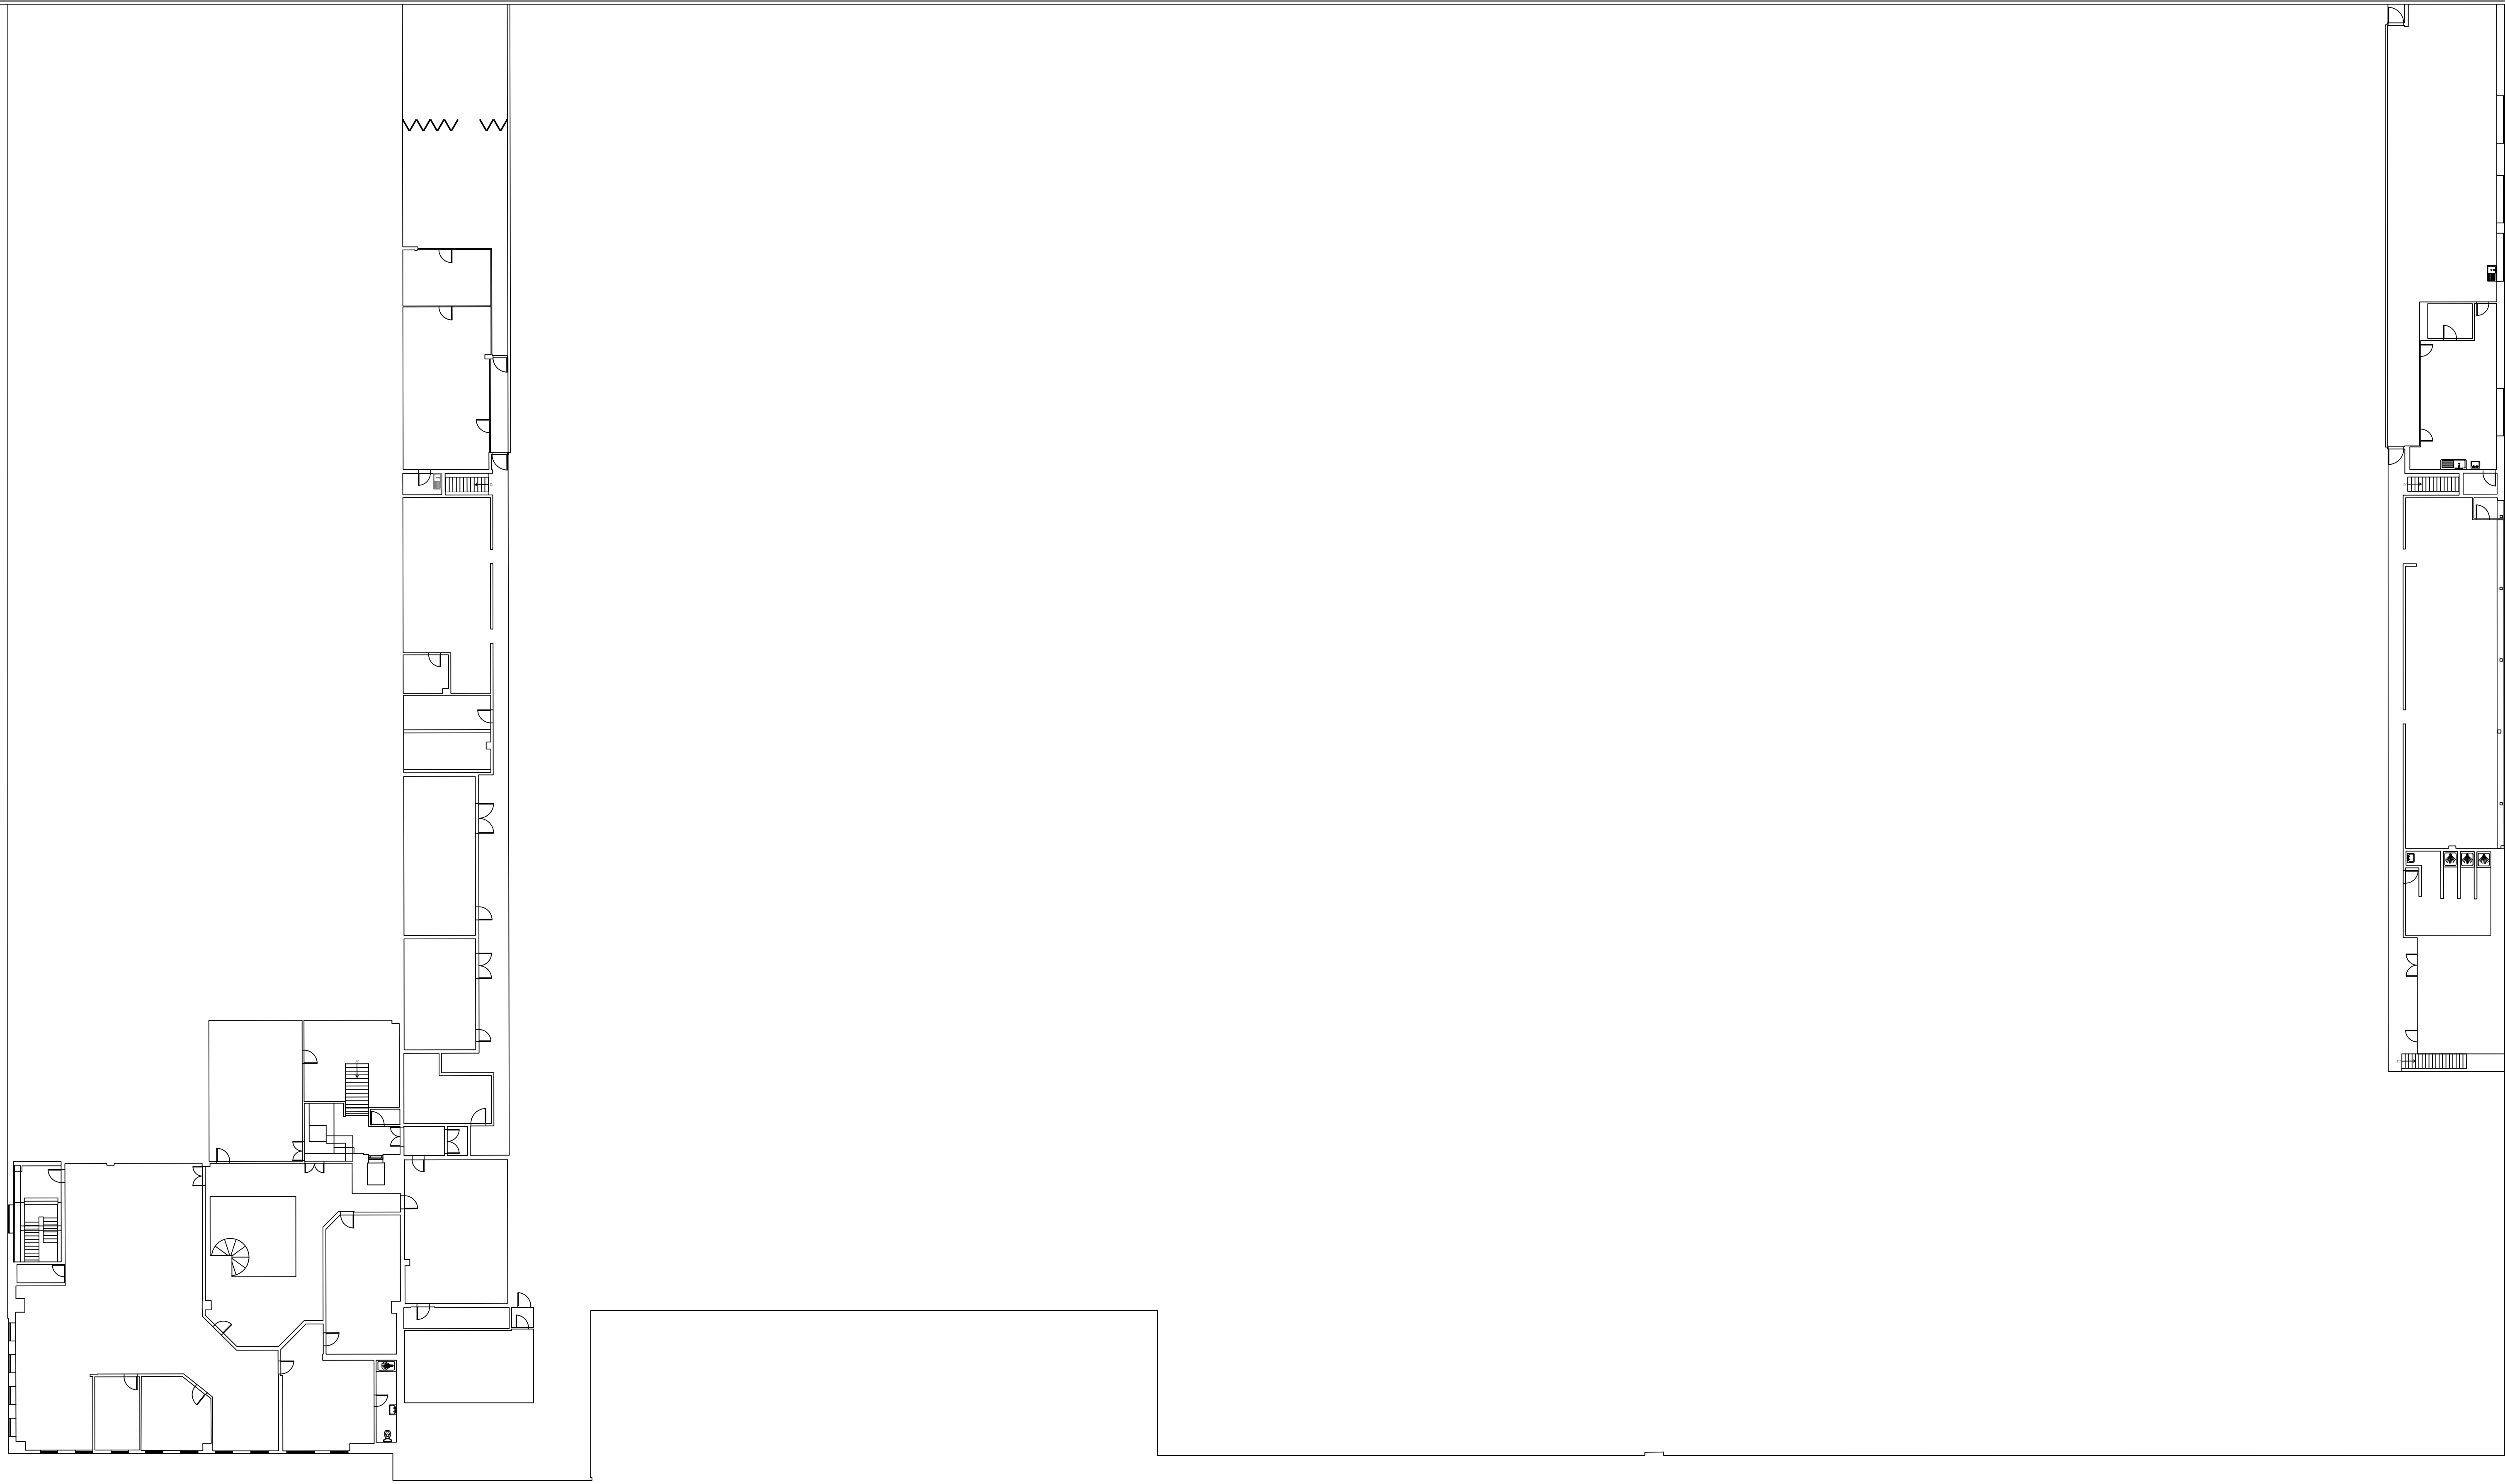

First Floor 1:200

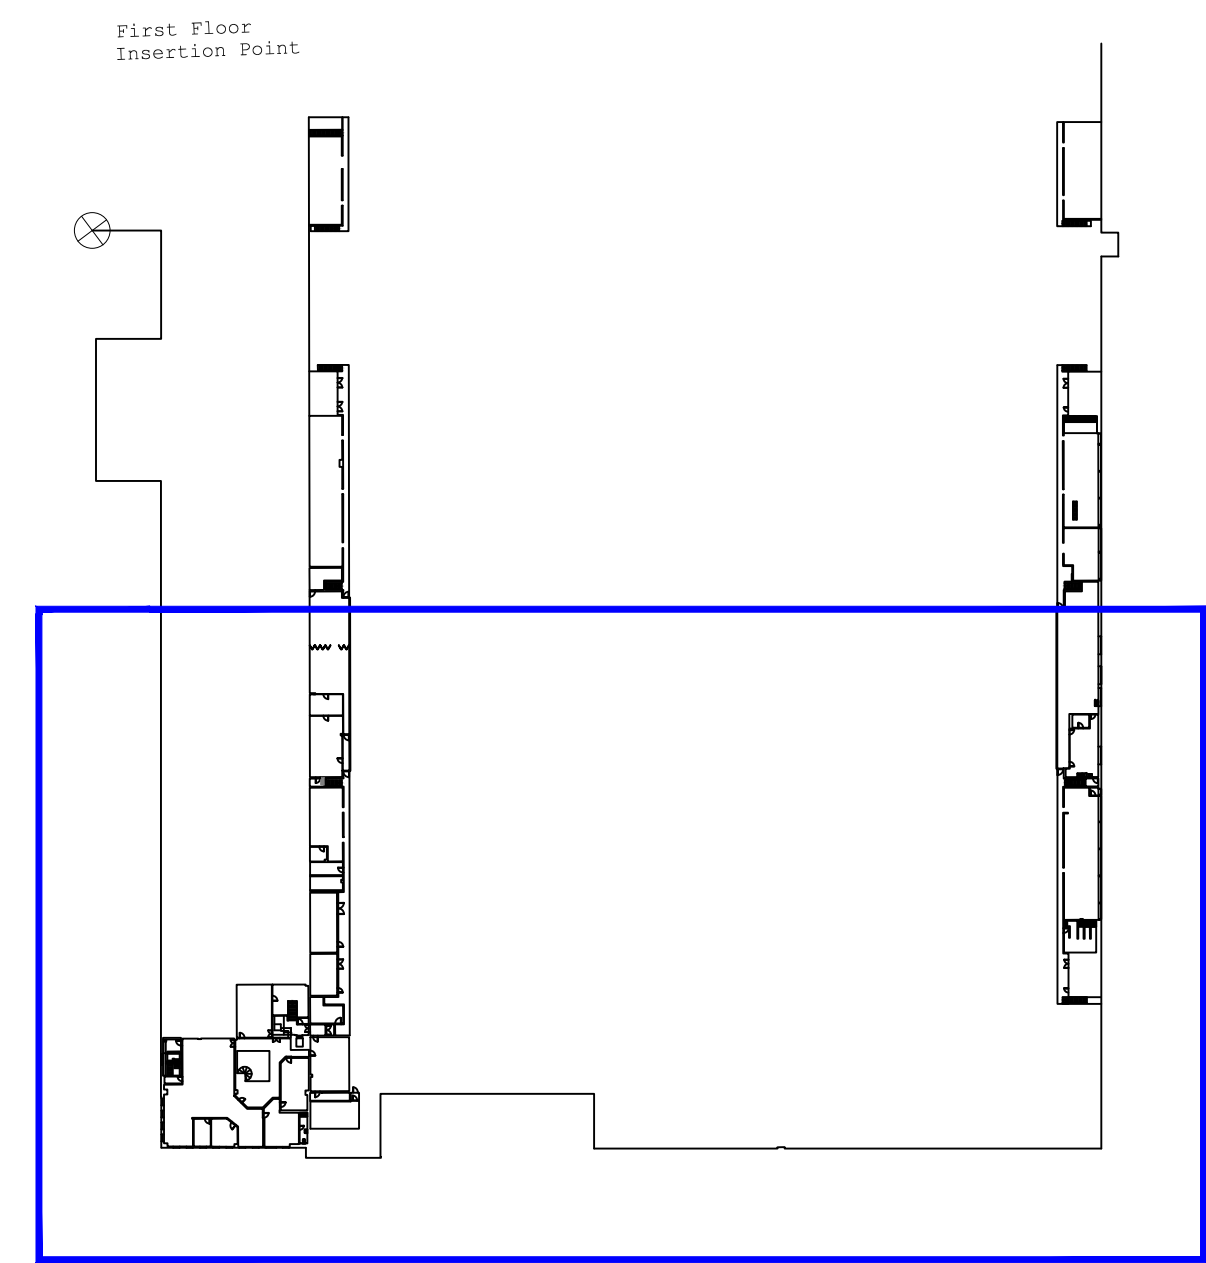

First Floor
Inset plan Not to scale

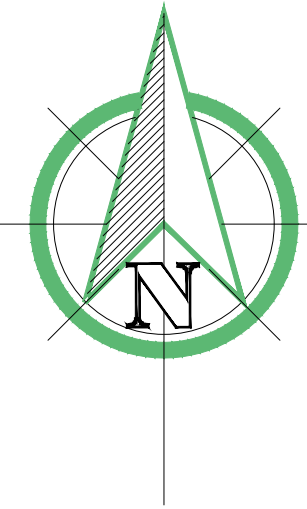

**Survey
Hub**

Survey Hub Ltd
24a Legent Street
Birmingham
B2 5GT
Tel: 0121 714 1123
Email: mail@surveyhub.co.uk
Website: www.surveyhub.co.uk

Client John Pye & Sons

Project John Pye & Sons, Auction City
Kenfig Industrial Estate, Margam
Port Talbot, SA13 2PE

Title Floor Plans


Surveyed NM, LG Drawn SG Date 29/07/2019
Sheet No 4 of 6 Checked MG Scale 1:200/BA0

Job No. 3476


Rev. H

NOTES:
All critical measurements should be checked on site prior to design.
No liability will be taken for this plan if passed on to 3rd parties.


First Floor
Insertion Point

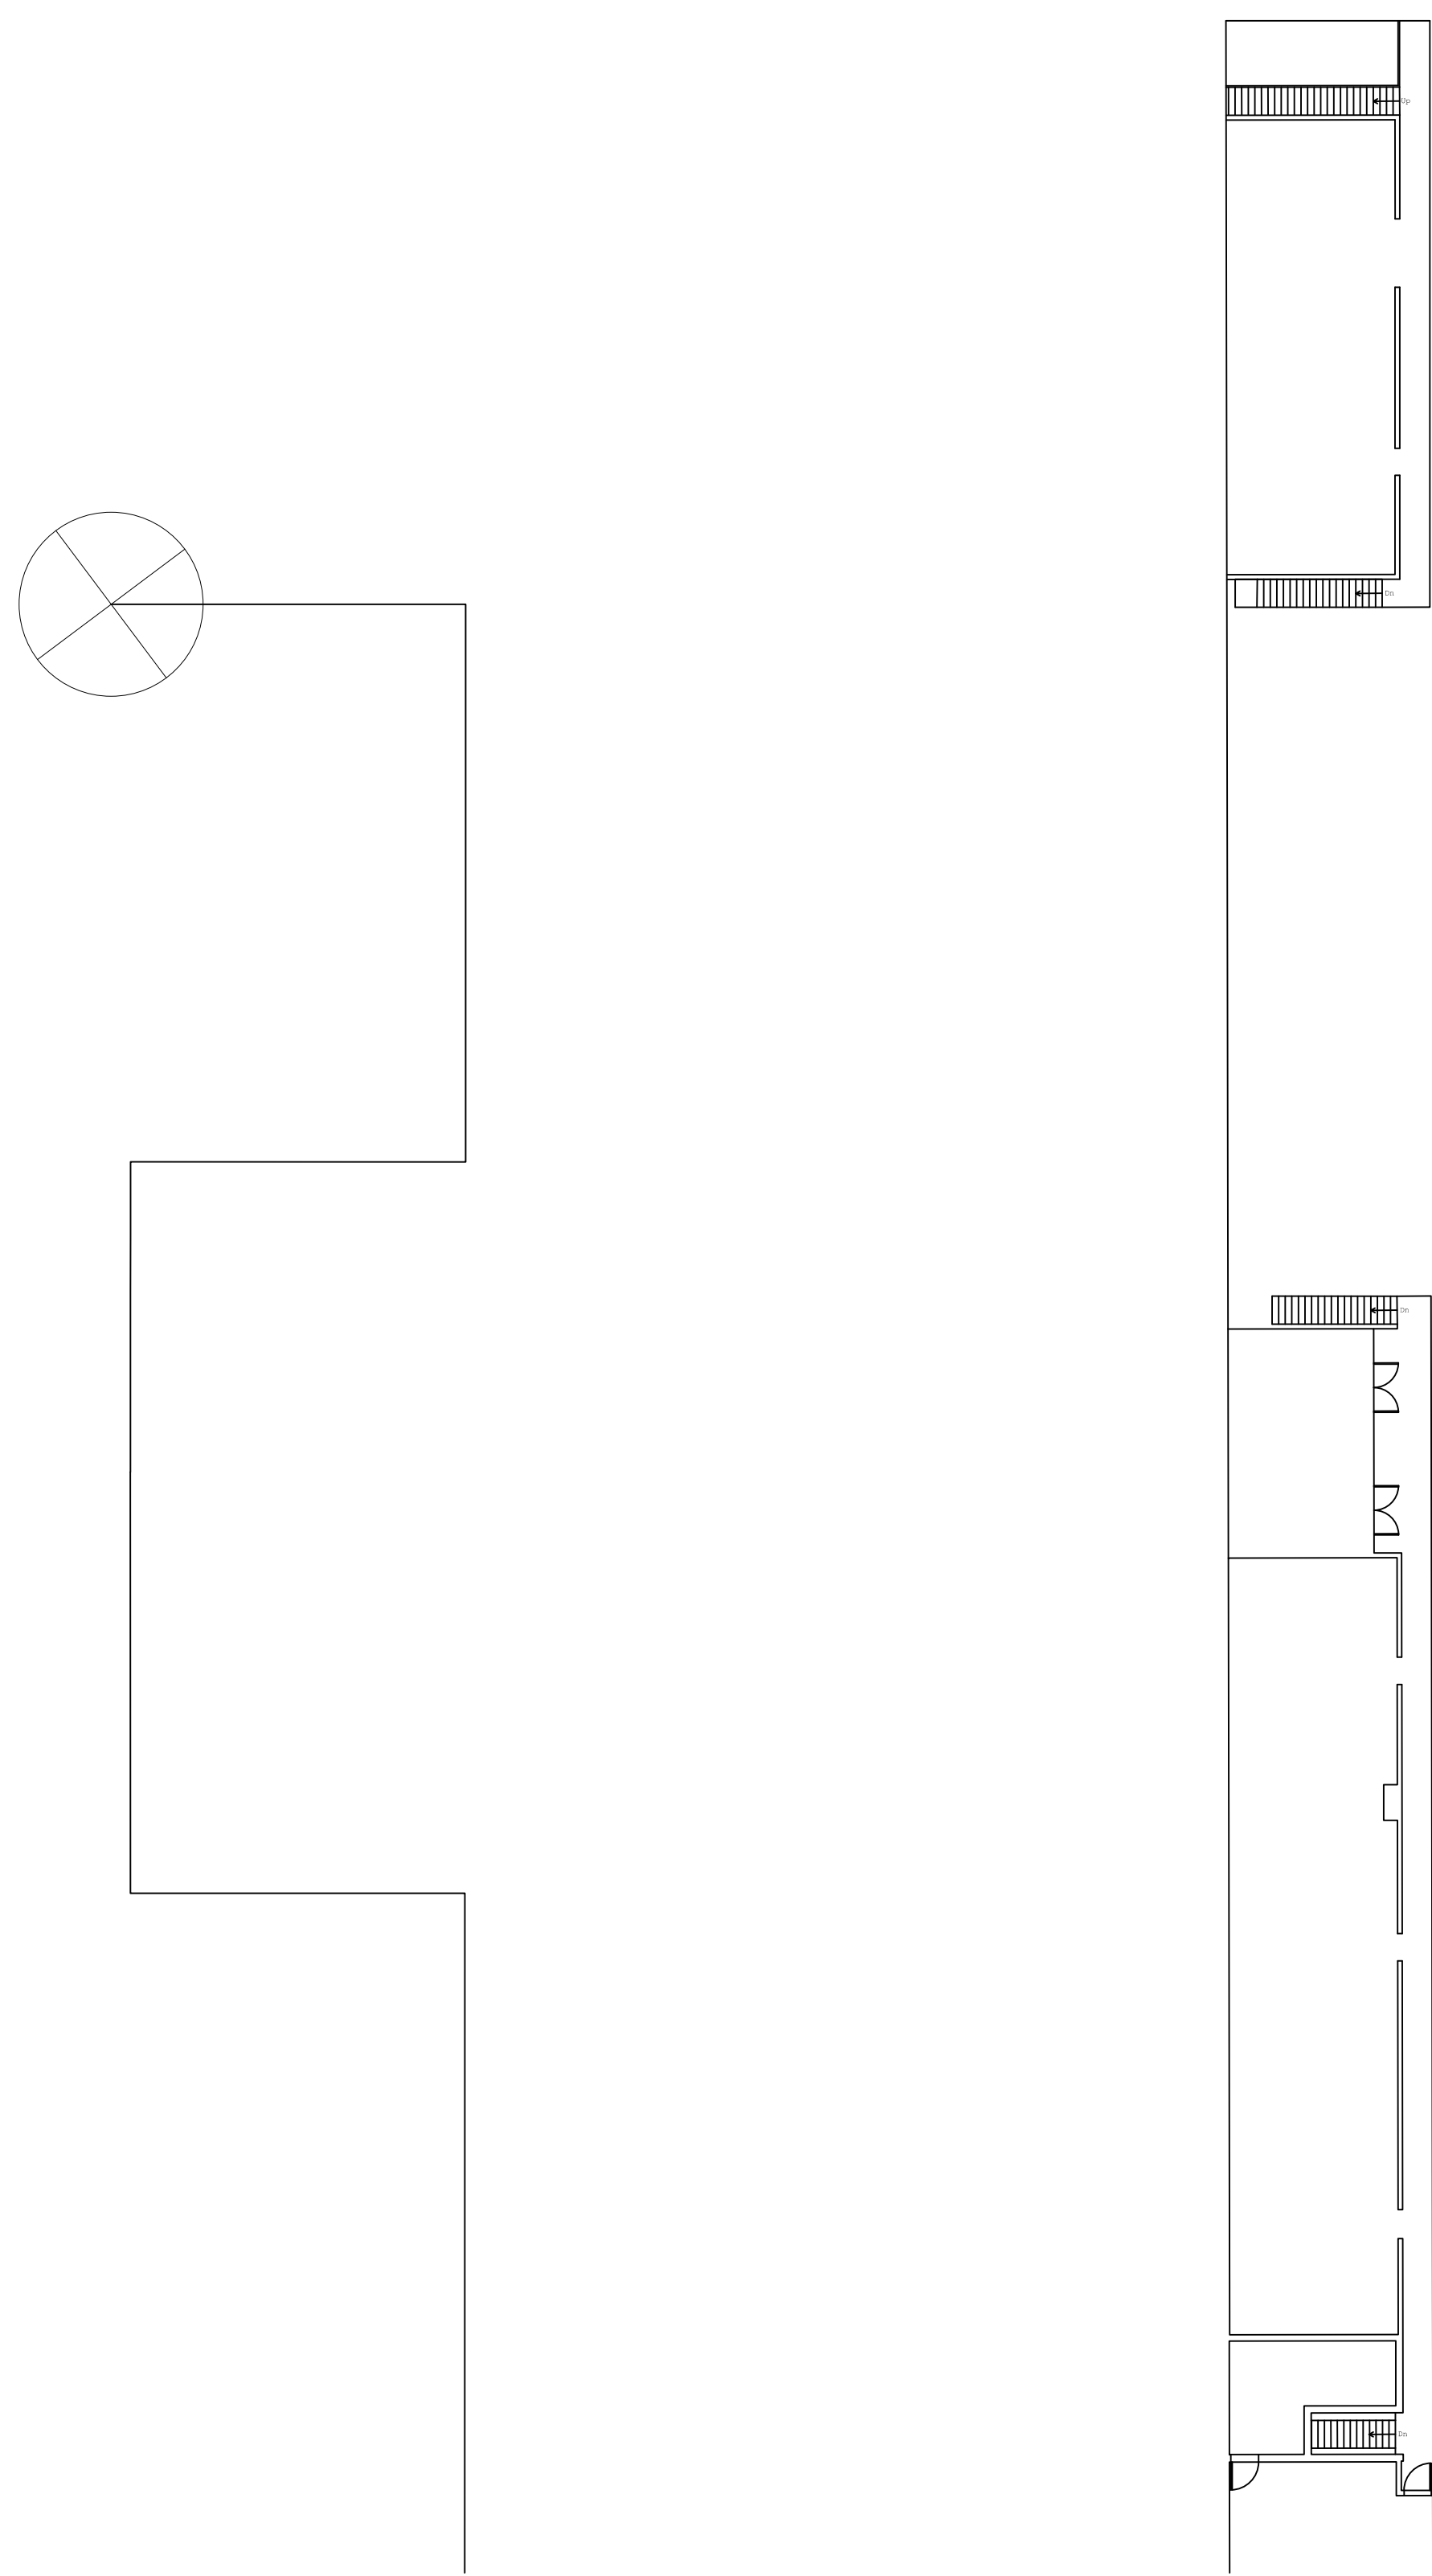

Second Floor 1:200


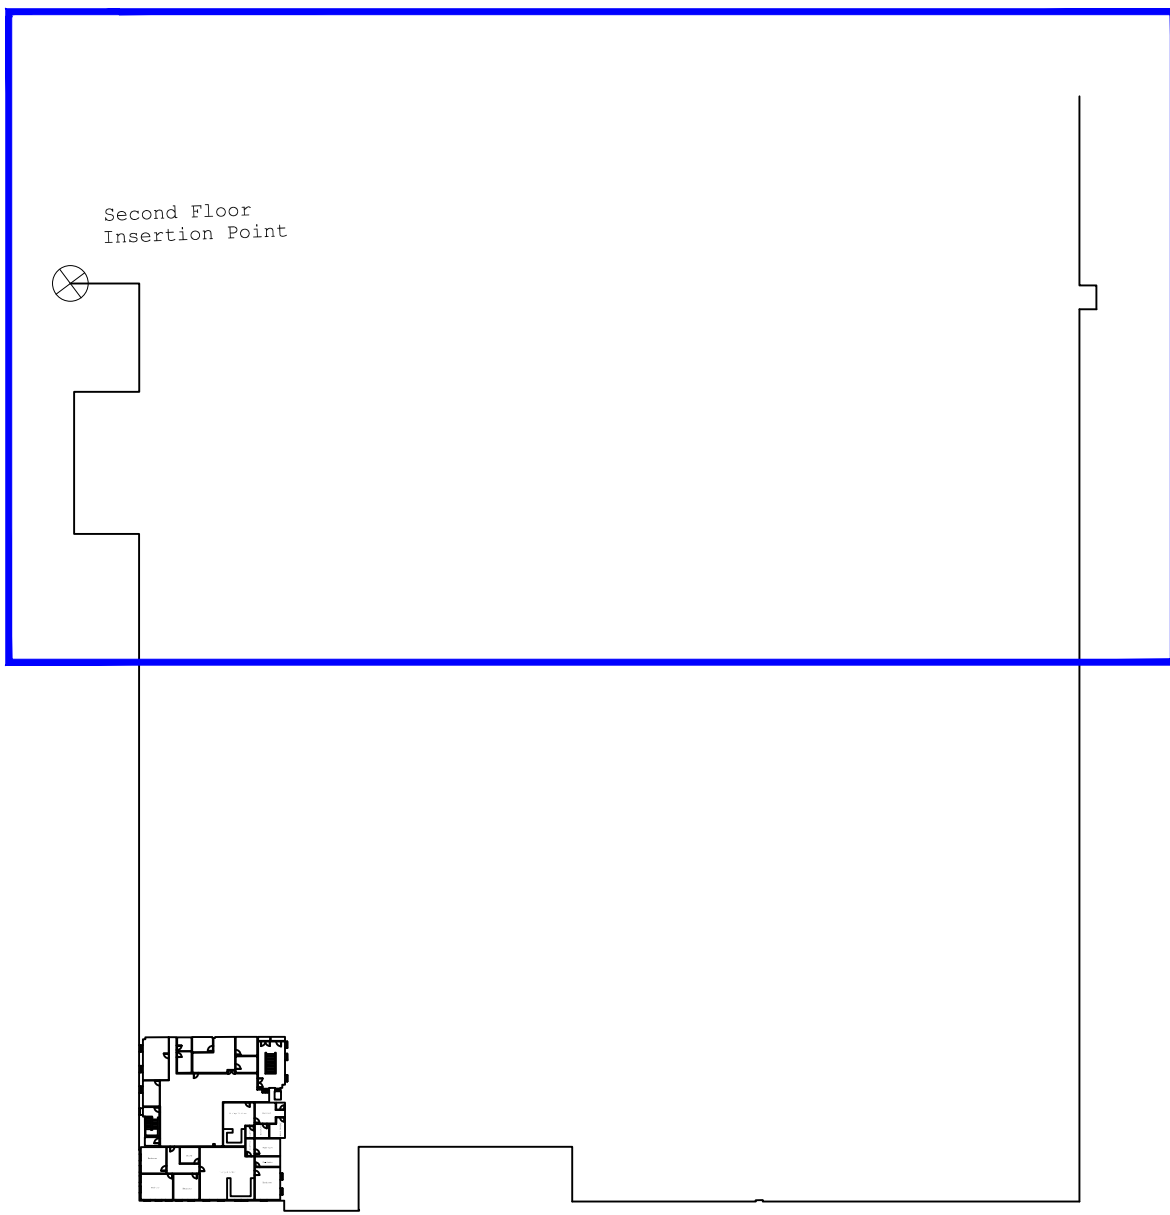


Second Floor
Inset plan Not to scale

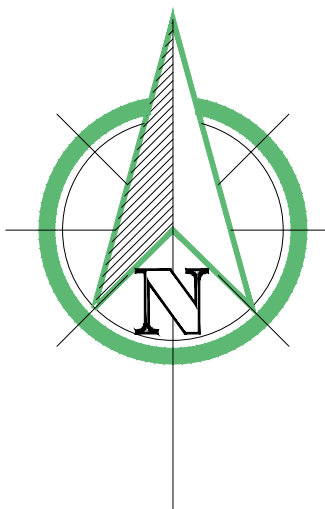


Survey Hub Ltd 24 Argyle Street Birmingham B2 1 1 1 Tel: 0121 714 1111 Email: info@surveyhub.co.uk Website: www.surveyhub.co.uk	
Client John Pye & Sons	
Project John Pye & Sons, Auction City Kenfig Industrial Estate, Margam Port Talbot, SA13 2PE	
Title Floor Plans	
Surveyed NM, LG	Drawn SG Date 29/07/2019
Sheet No 5 of 6	Checked MG Scale 1:200/BA0
Job No. 3476	Rev. H

NOTES:
All critical measurements should be checked on site prior to design.
No liability will be taken for this plan if passed on to 3rd parties.

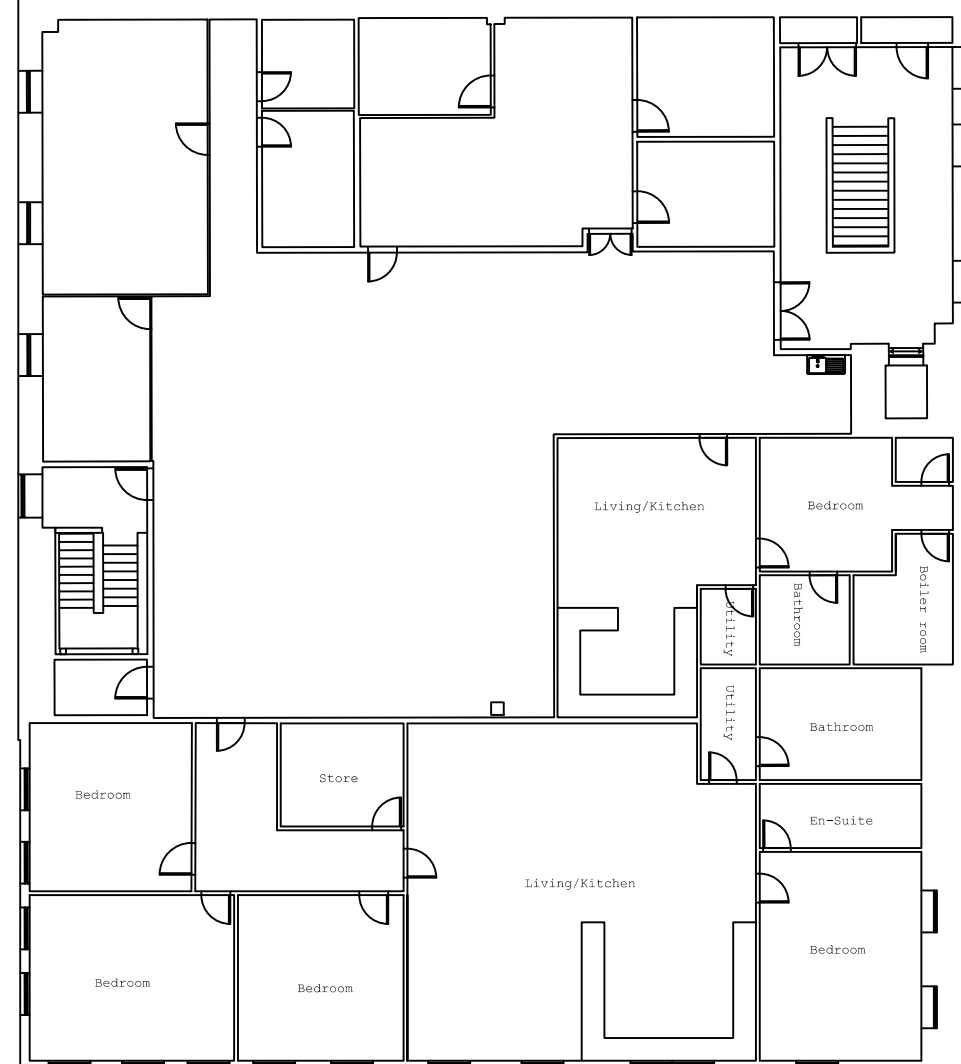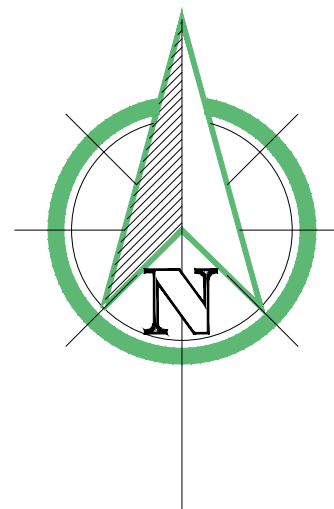

Second Floor 1:200

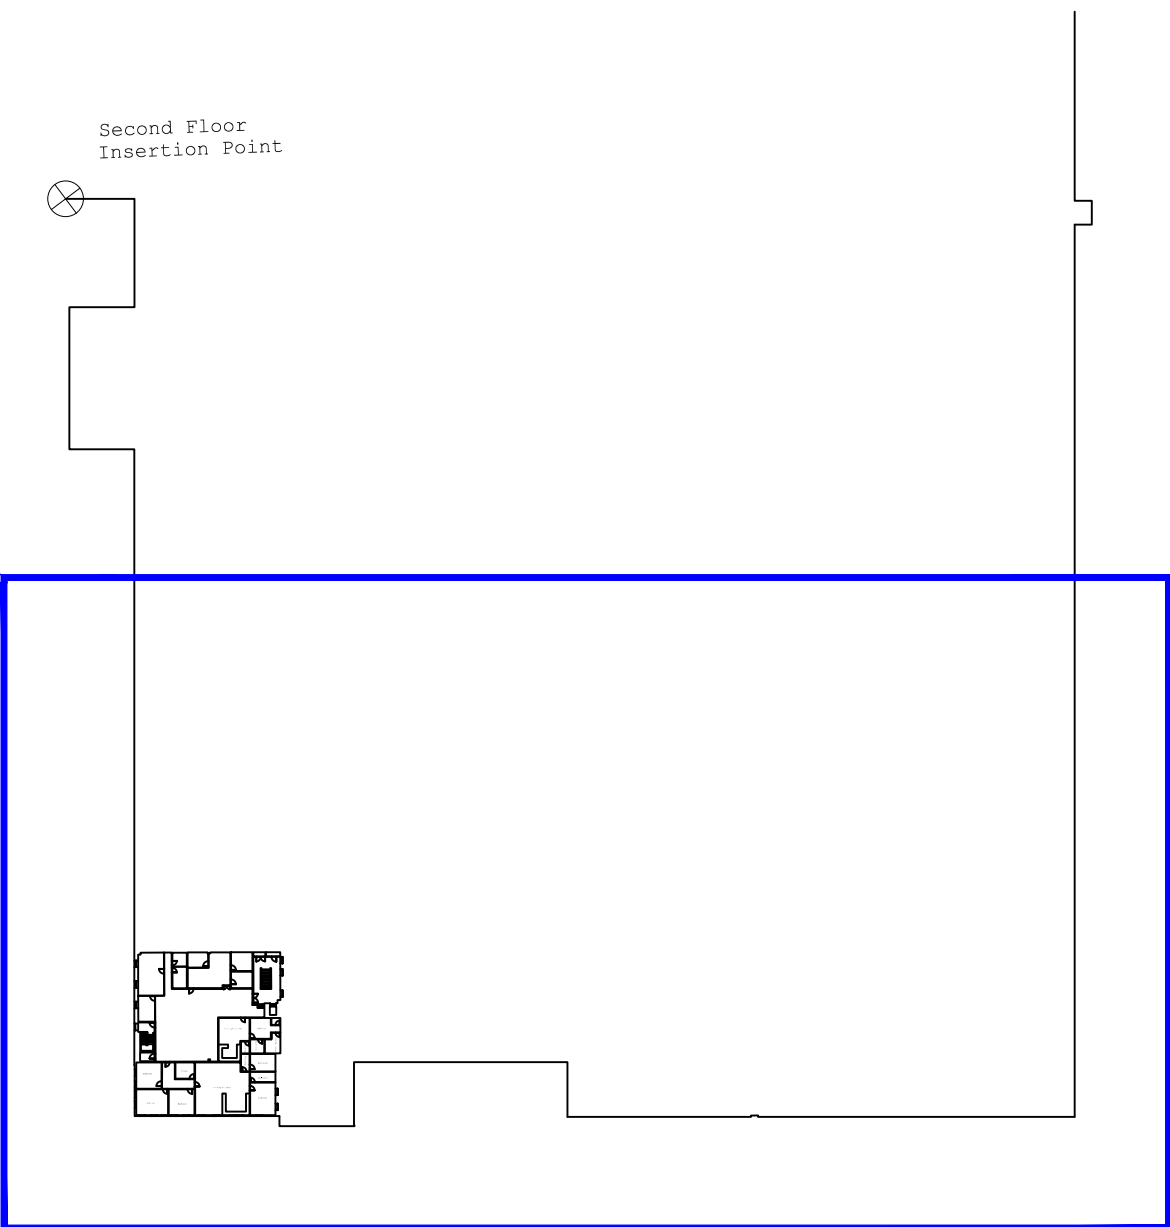

Second Floor
Inset plan Not to scale

Survey Hub Ltd

24 Langford Street

Birmingham

B15 1JY

Tel 0121 714 1123

Email: mail@surveyhub.co.uk

Website: www.surveyhub.co.uk

Client

John Pye & Sons

Project

John Pye & Sons, Auction City
Kenfig Industrial Estate, Margam
Port Talbot, SA13 2PE

Title

Floor Plans

Surveyed

NM, LG

Drawn

SG

Date

29/07/2019

Sheet No

6 of 6

Checked

MG

Scale

1:200/BA0

Job No.

3476

Rev.

H

NOTES:

All critical measurements should be checked on site prior to design.
No liability will be taken for this plan if passed on to 3rd parties.