



Side Elevation

white PVCu doors
fascia, barge boards
and soffits & r.w. goods

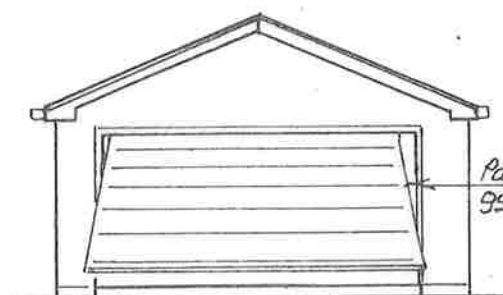


Front Elevation

Painted galvanised
garage door

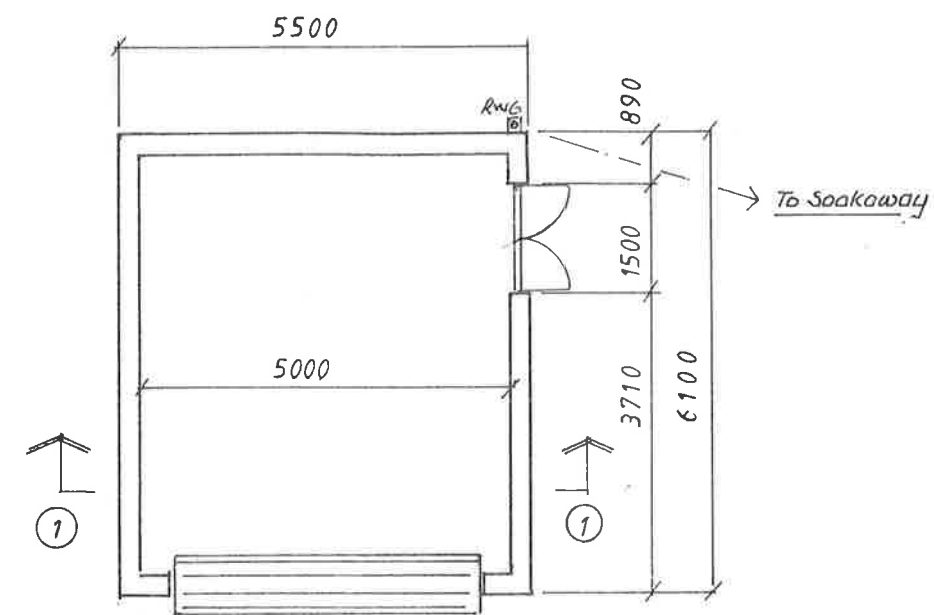


Plan

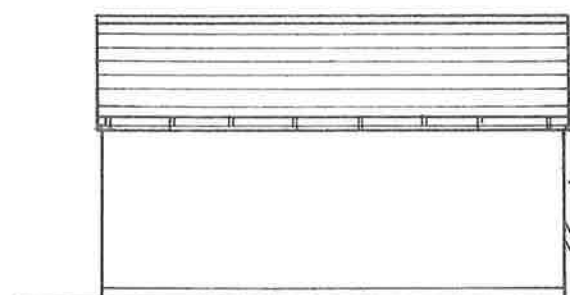


Side Elevation

Painted smooth
render

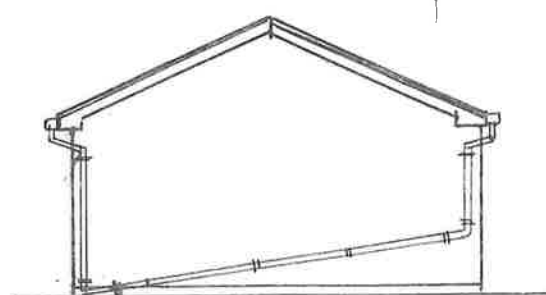

Rear Elevation

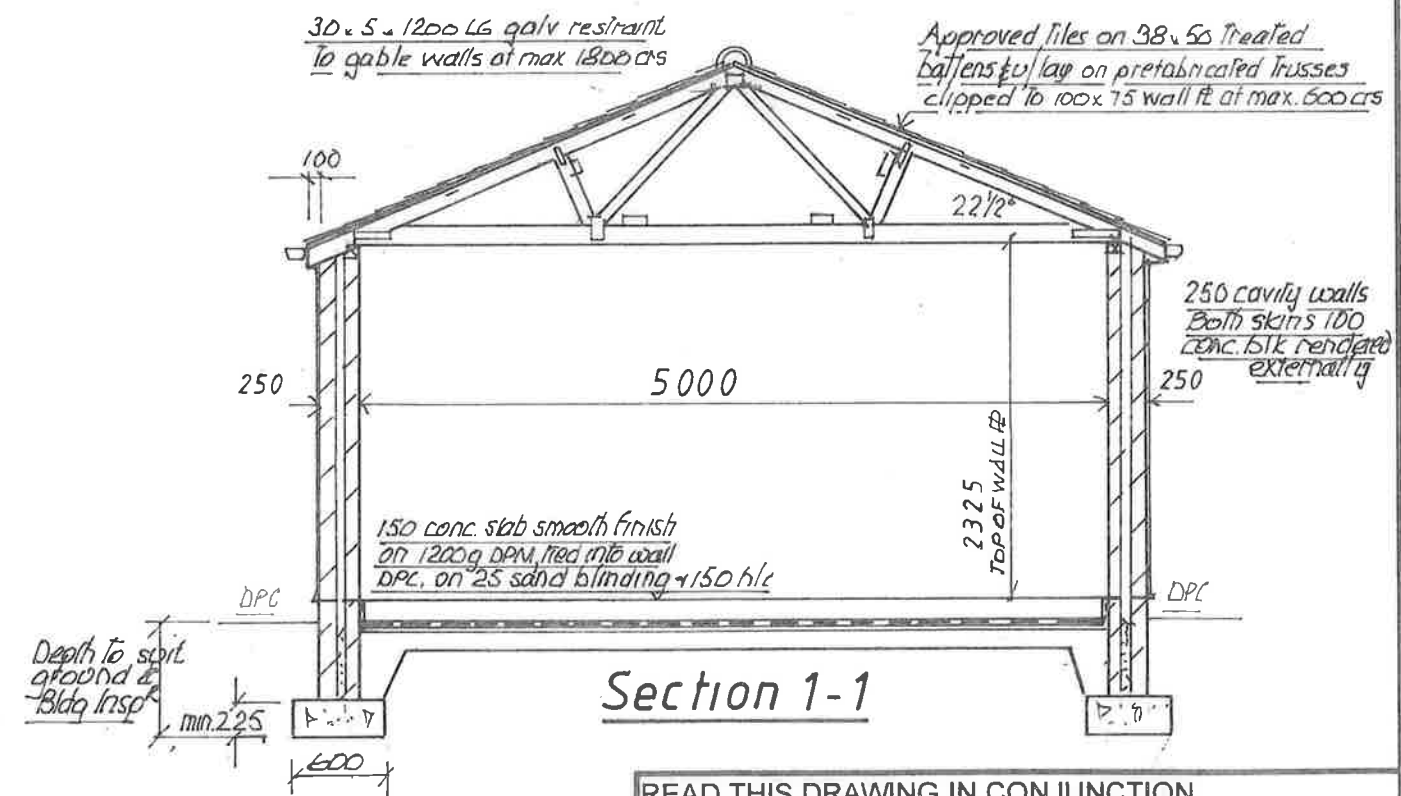

Section 1-1

READ THIS DRAWING IN CONJUNCTION
WITH SPECIFICATIONS AND FOLLOWING DRAWINGS:

DRG N°	
DRG N°	
DRG N°	
DRG N°	
DRG N°	
DRG N°	

NOTE - ALL WORK SUBJECT TO CONSTRUCTION
DESIGN & MANAGMENT REGULATIONS

REV	DATE	DESCRIPTION
DRG N°		
PA - 001		
Scale: 1:100, 1:50 @ A3	SITE ADDRESS: 54 Park Avenue Skewen Swansea	Drawing Title: <u>Garage</u>