




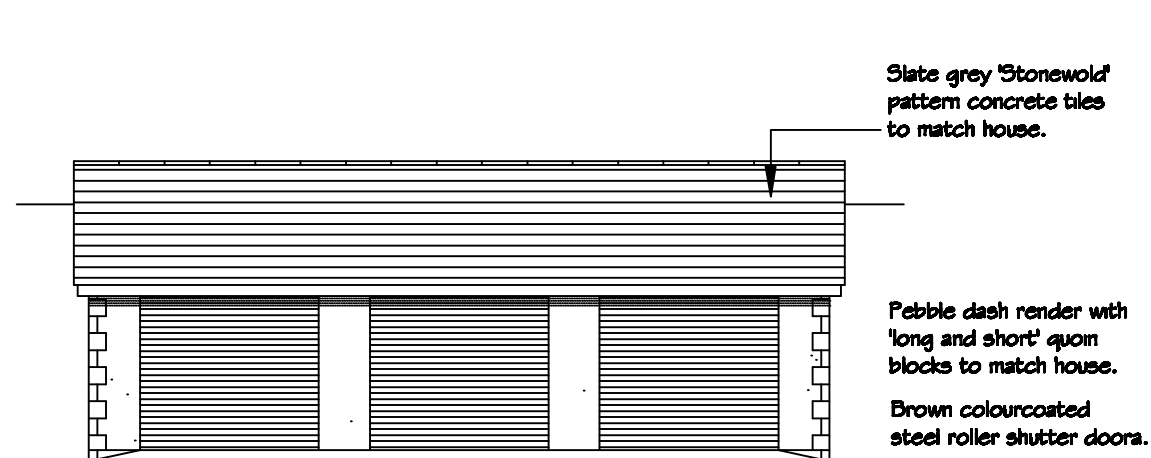


FRONT ELEVATION

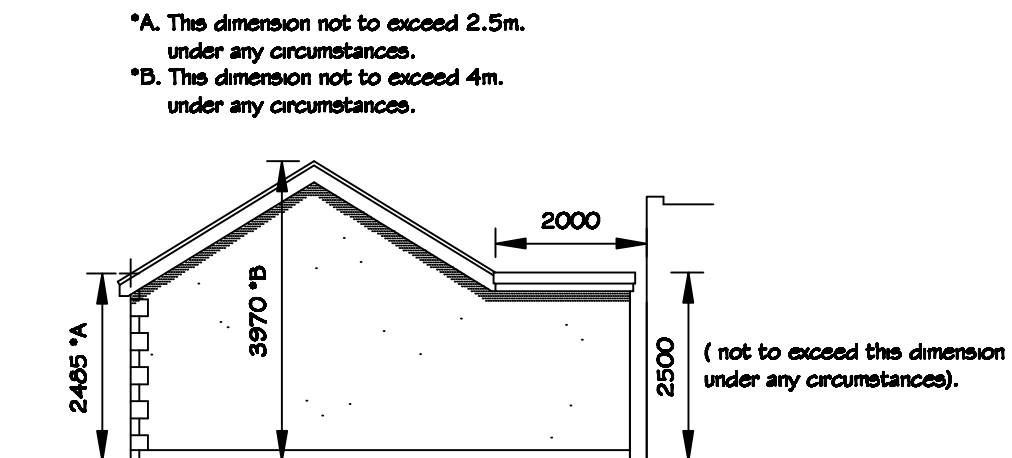


SIDE ELEVATION

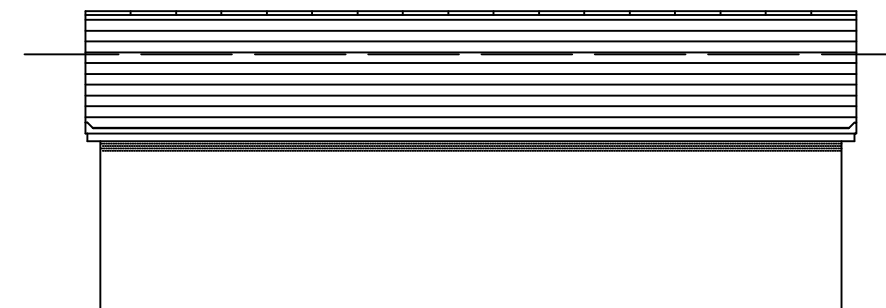

REAR ELEVATION

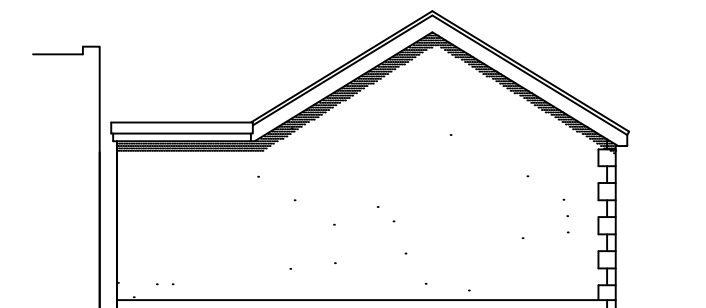

SIDE ELEVATION

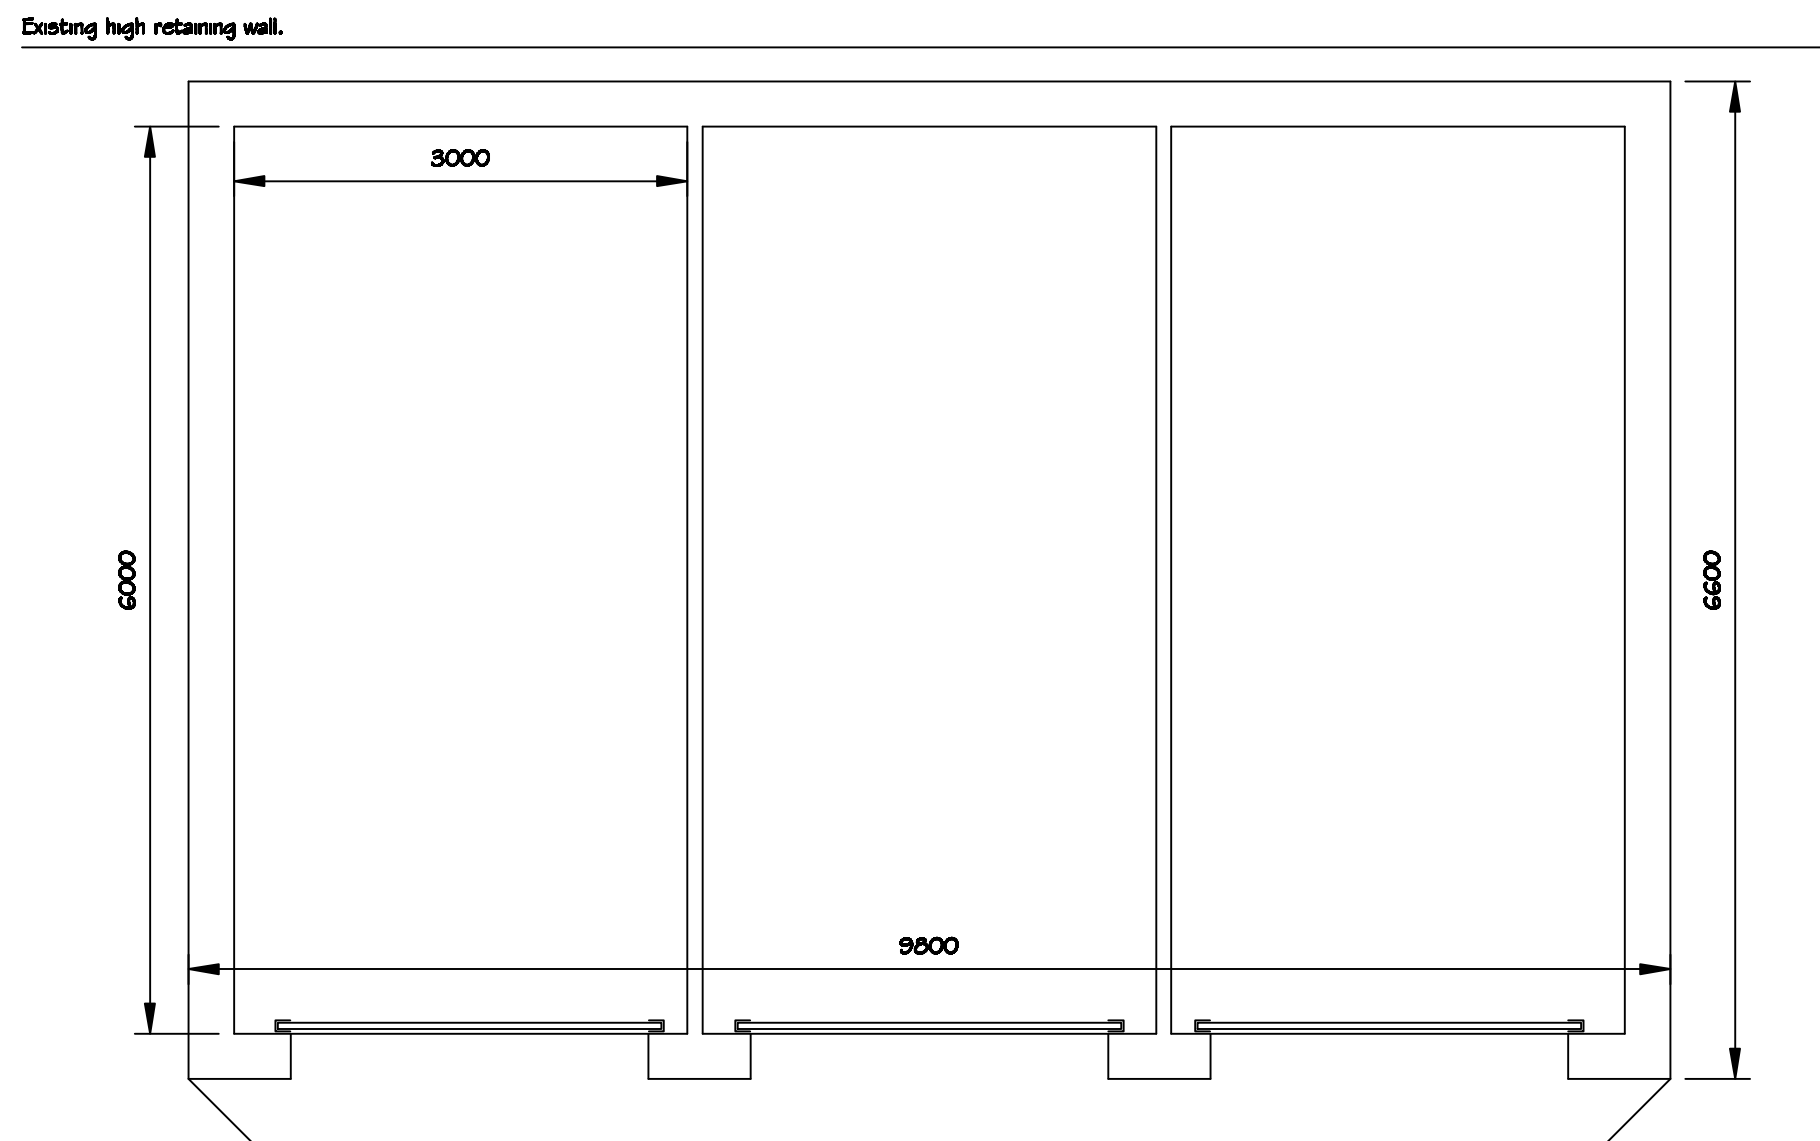

PLAN



Architectural Design & Services
M.C.I.A.T.
38 De La Beche Road, Sketty,
Swansea, SA2 9AR.
Telephone: 01792 208039 Mobile: 07818 067467
e-mail: crescent3000@aol.com

Project
Proposed Garages at
Llwyn Celyn, Garth Road,
Rhydyfro, Pontardawe,
Swansea, SA8 4ST.

Description

PLANNING DRAWING

Scale 1/50 & 1/100 @ A2.	Date January 2019
Drawn	Checked

Drawing No.
PH18/96/1A

