


Rev.

Dwg. No.


Project

NOTES


1. All dimensions in millimetres unless otherwise stated.

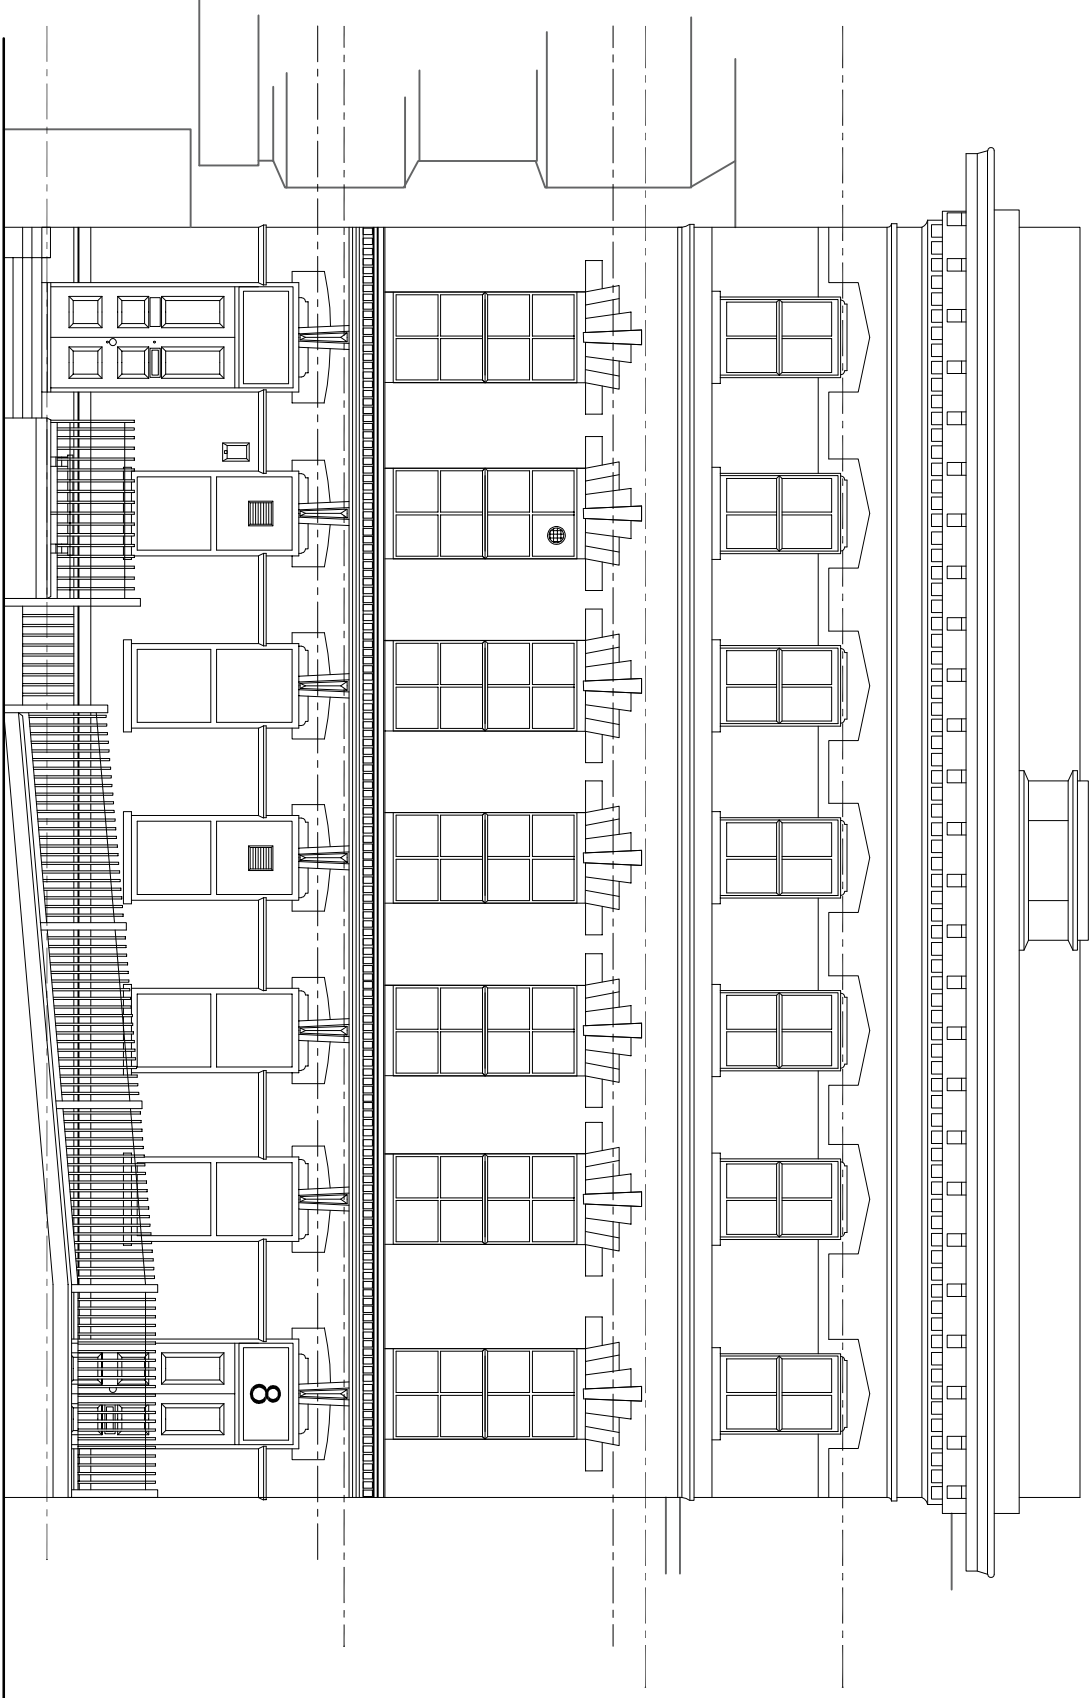

EXISTING FRONT ELEVATION

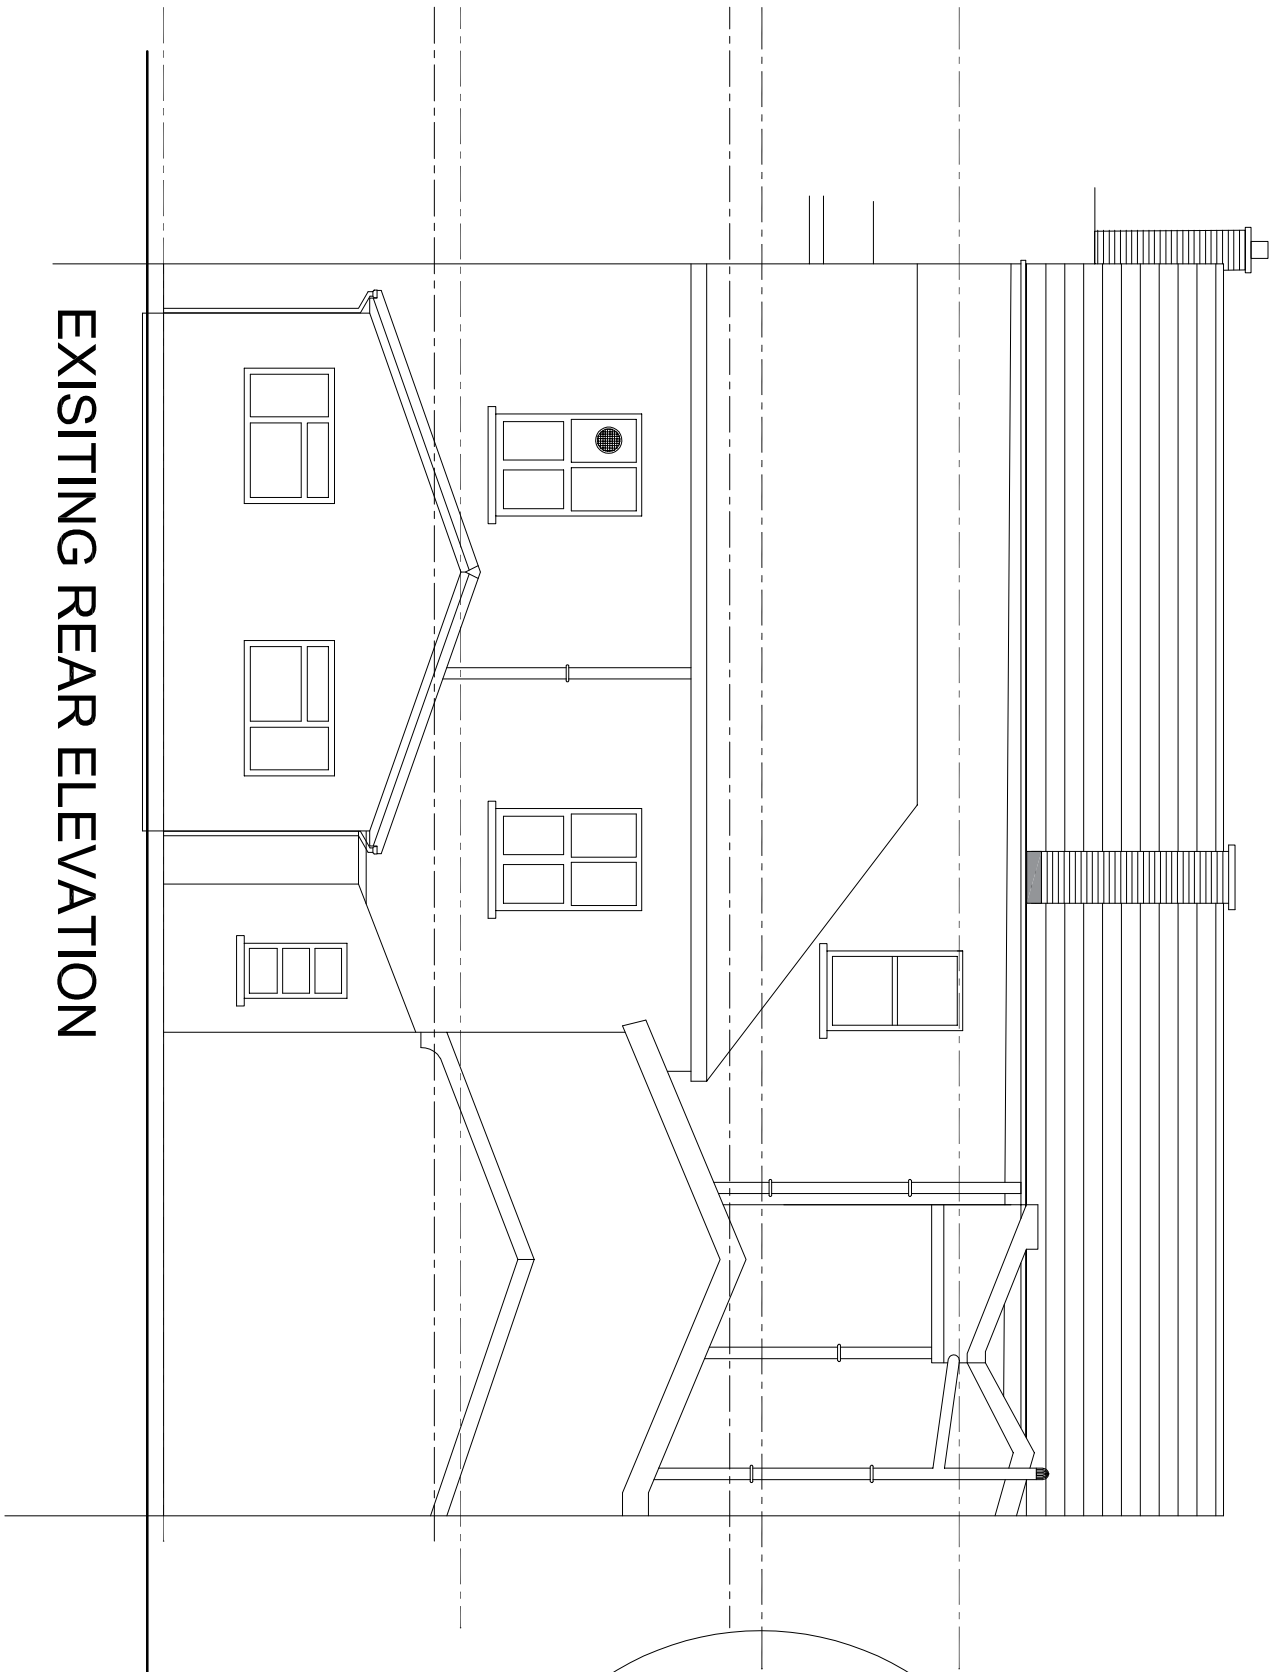

EXISTING REAR ELEVATION

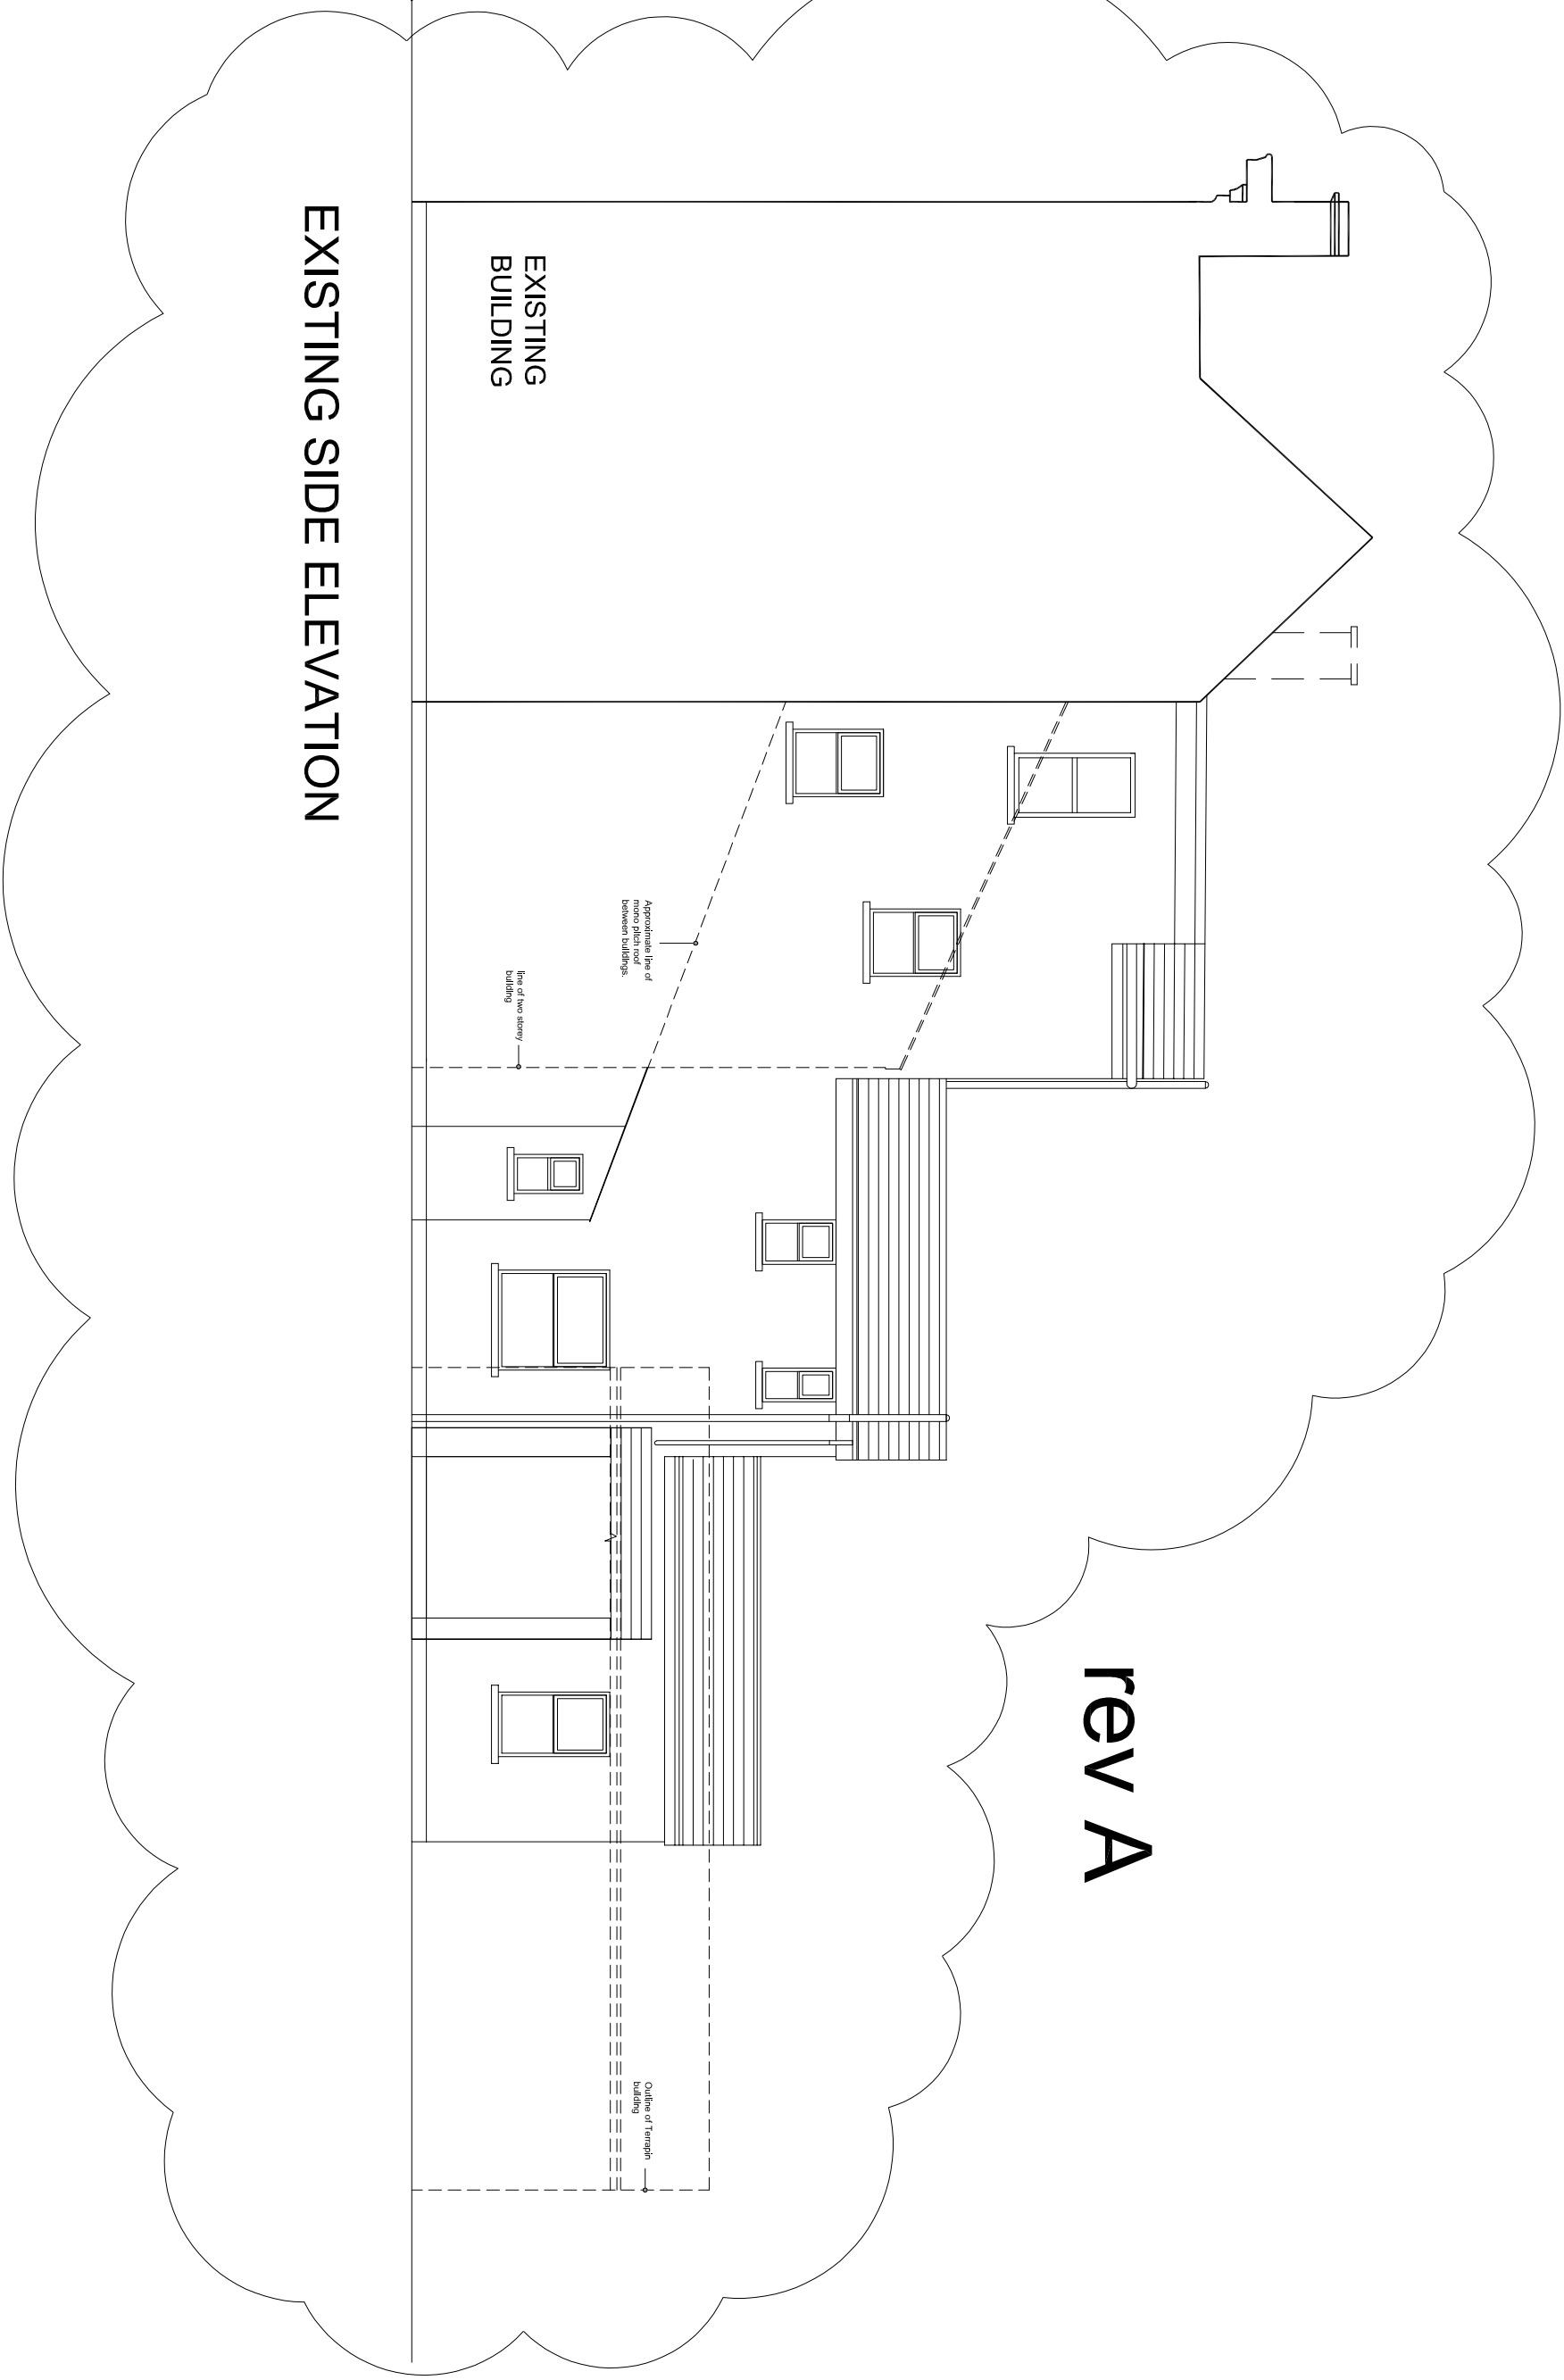

EXISTING SIDE ELEVATION

Project

8 WIND STREET
NEATH

EXISTING ELEVATIONS

PROPERTY & REGENERATION
Gareth Nutt B.Sc(Hons), M.Sc., DMS, FRICS
CORPORATE DIRECTOR OF ENVIRONMENT
THE QUAYS, BRUNEL WAY
BAGLAN ENERGY PARK SA11 2GG
www.rpik.gov.uk

**Neath Port Talbot**
Castell-nedd Port Talbot
County Borough Council Cynhorwr Swyddfa'r Sirol
Making a difference Gwalia'n iaelaeth er gwell

Rev	Details	Dr	Ch	Apr	Date
A	Existing side elevation added.	WGH			28.07.19

File No.	Property Ref. No.	Drawn	Checked	Approved	
WGH		MAY 2019	Date	Date	
Scales	1:100				

Drawing No.	Rev.
A1103-11	A