



- 1 All dimensions in millimetres unless otherwise stated.
2 Do not scale off drawing. All dimensions to be checked on site.

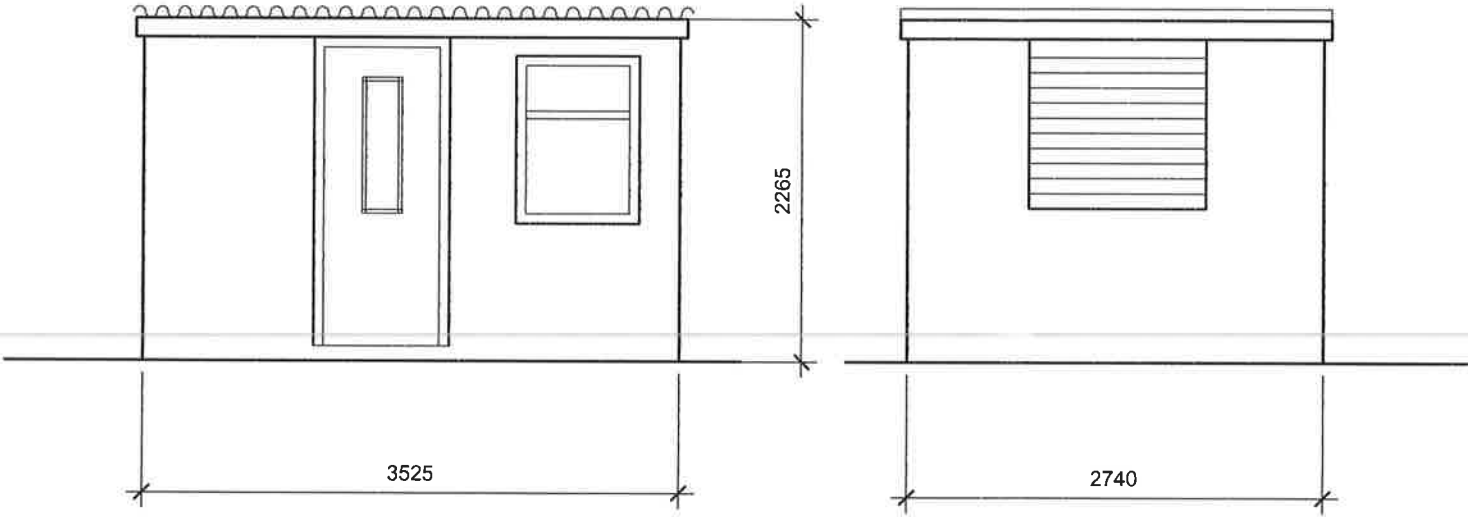

Existing block built garden shed - 22.6 m cub.

Rev	Details	Dr	Date
 Neath Port Talbot Castell-nedd Port Talbot County Borough Council Cyngor Bwrdeistref Sirol			
Neath Port Talbot Castell -nedd Port Talbot County Borough Council Cyngor Bwrdeistref Sirol Social Services, Health and Housing Housing Renewal and Adaptations Service Tregelles Court Neath Abbey Road Neath Abbey Neath SA10 7DF			
Project		19 Brynbryddan Cwmavon, Port Talbot WC Extension Garden store shed.	
Drawn	SFC	Checked	Approved
Date	29/7/19	Date	Date
Scales		1:50	
Drawing No.		NPT4490/05	


- 1 All dimensions in millimetres unless otherwise stated.
2 Do not scale off drawing. All dimensions to be checked on site.

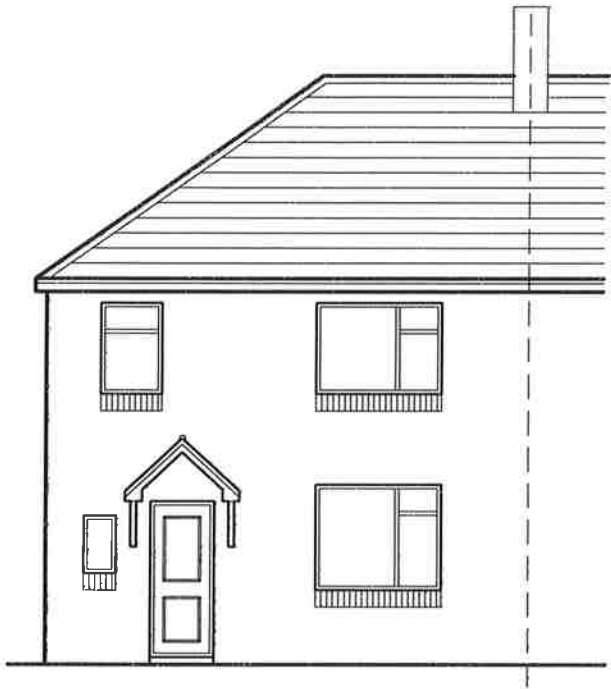


Existing Front Elevation



Existing Side Elevation

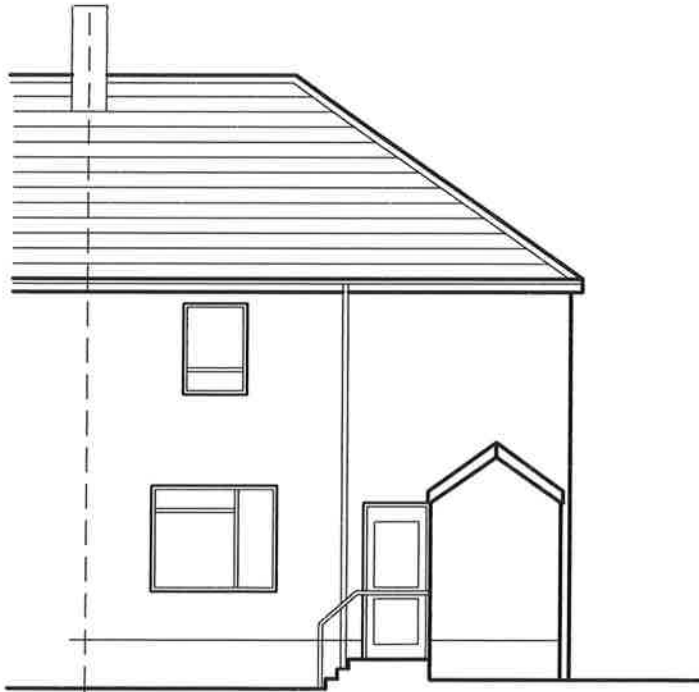

Existing Rear Elevation

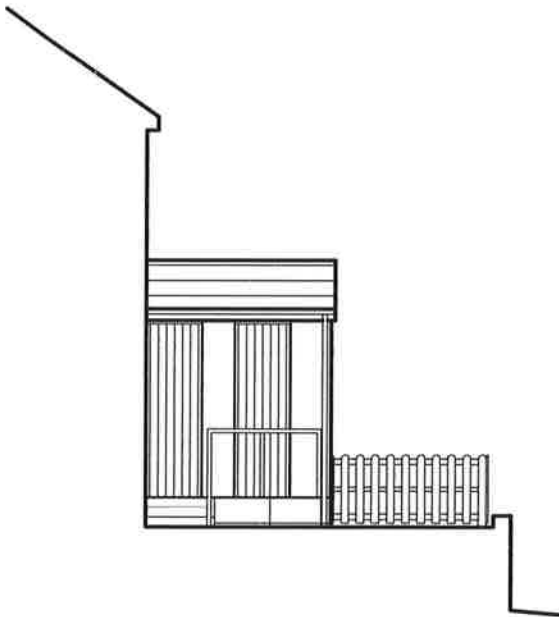

Existing Side Elevation

Rev	Details	Dr	Date
 Neath Port Talbot Castell-nedd Port Talbot County Borough Council - Cyngor Bwrdeistref Sirol			
Neath Port Talbot Castell -nedd Port Talbot County Borough Council Cyngor Bwrdeistref Sirol Social Services, Health and Housing Housing Renewal and Adaptations Service Tregelles Court Neath Abbey Road Neath Abbey Neath SA10 7DF			
Project 19 Brynbryddan, Cwmavon, Port Talbot			
W.C. Extension Elevations - Existing			
Drawn	SFC	Checked	Approved
Date	29/7/19	Date	Date
Scales 1:100			
Drawing No. NPT4490 - 03			