


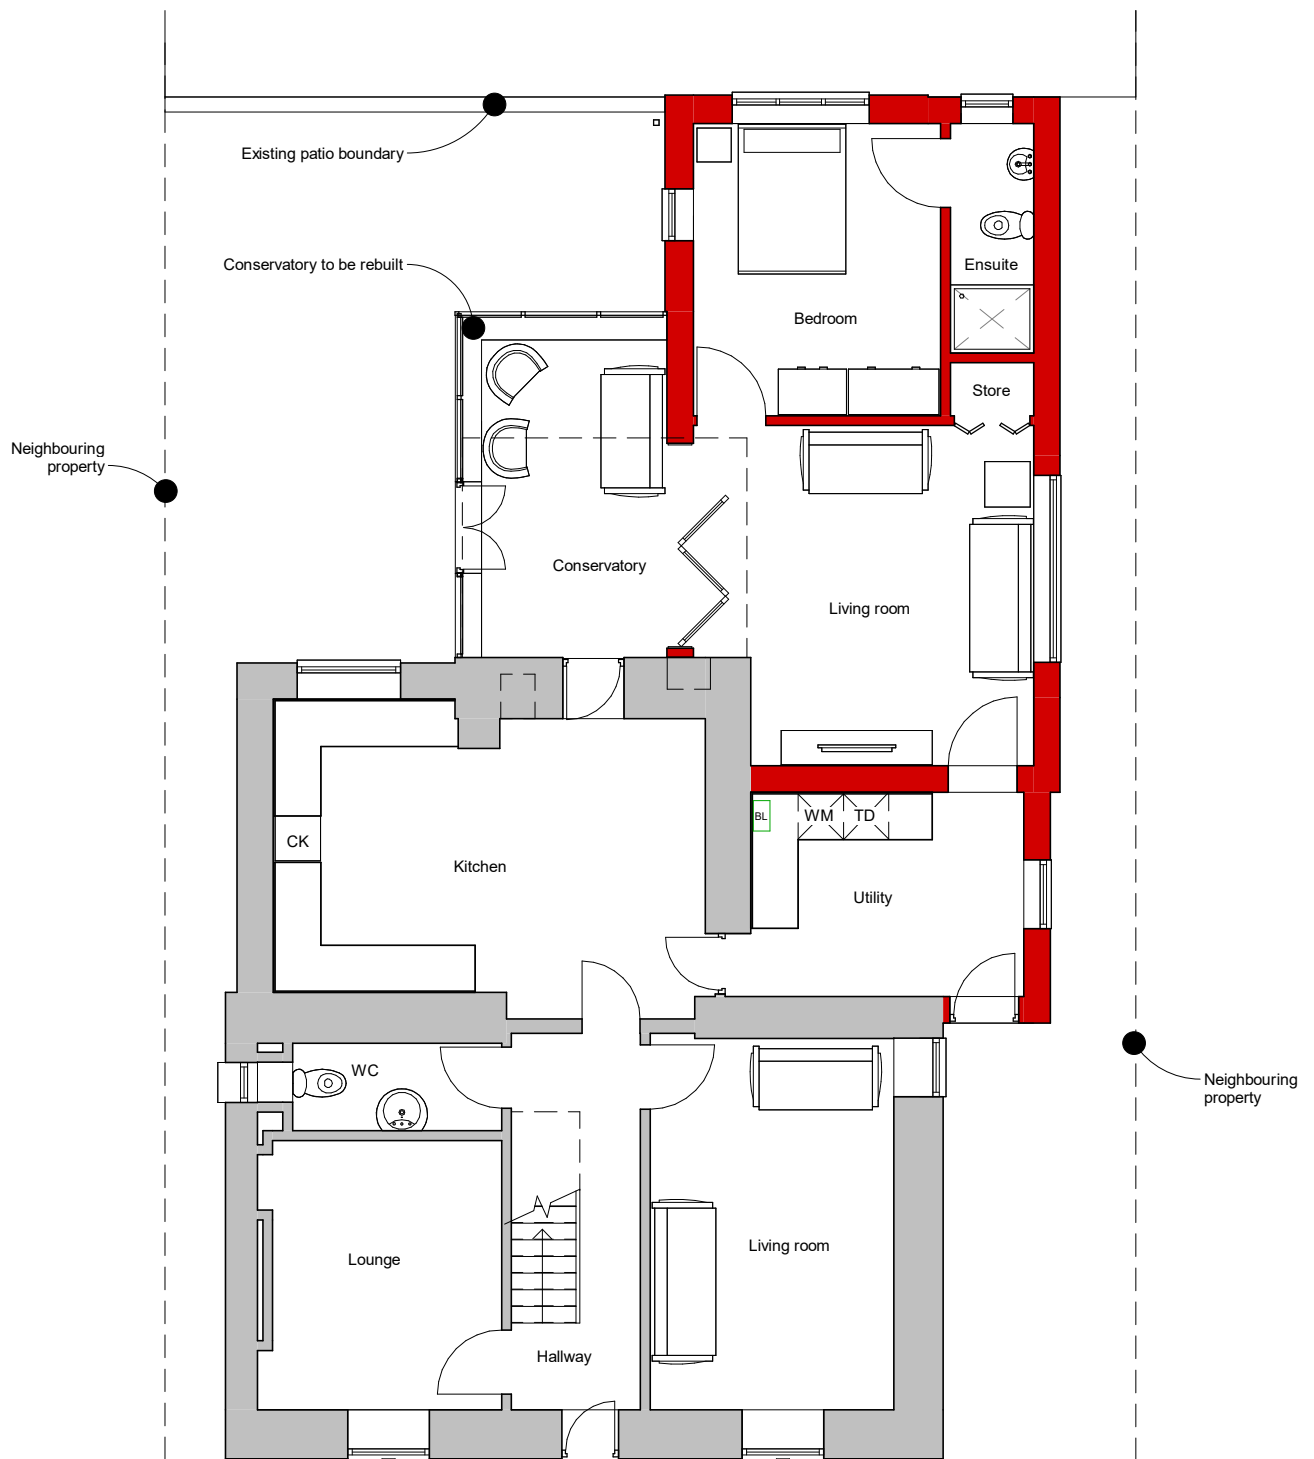


RIBA Chartered Practice
 01554 778 730
 1 John Street, Llanelli, SA15 1UH
 02921 197 196
 143 Clifton Street, Cardiff, CF24 1LZ
 www.darkinarchitects.com

darkin
 architects

drawing on
 experience

NOTES

No.	Description	By	Date
A	Revised layout	AV	16.10.2018
B	Dims removed	AV	20.11.2018
C	Revised layout	AV	07.11.2018
D	Amended window	AV	14.12.2018

THIS DRAWING IS THE COPYRIGHT OF DARKIN ARCHITECTS AND MAY NOT BE COPIED, ALTERED OR REPRODUCED IN ANY FORM OR PASSED TO A THIRD PARTY WITHOUT THEIR CONSENT. DIMENSIONS MUST BE CHECKED AND VERIFIED ON SITE AND ANY DISCREPANCIES SHOULD BE REPORTED TO THE ARCHITECT. THIS DRAWING MUST NOT BE SCALED AND SHOULD BE READ IN CONJUNCTION WITH ALL OTHER CONSULTANT'S DRAWINGS. IF IN DOUBT ASK FOR CONFIRMATION.

CLIENT:

Graham Rees-Evans

PROJECT

Extension

PROJECT ADDRESS

64 Wern Road
Skewen
Neath
SA10 6DL

Drawing Title

Proposed Ground Floor Plan

Drawn by

AV

Checked by

DLD

© Copyright
Darkin Architects
2018

Project Ref

RH366

Scale

1 : 100

Paper Size

A4

Drawing Number

103

Revision

D

Date

05.09.2018