



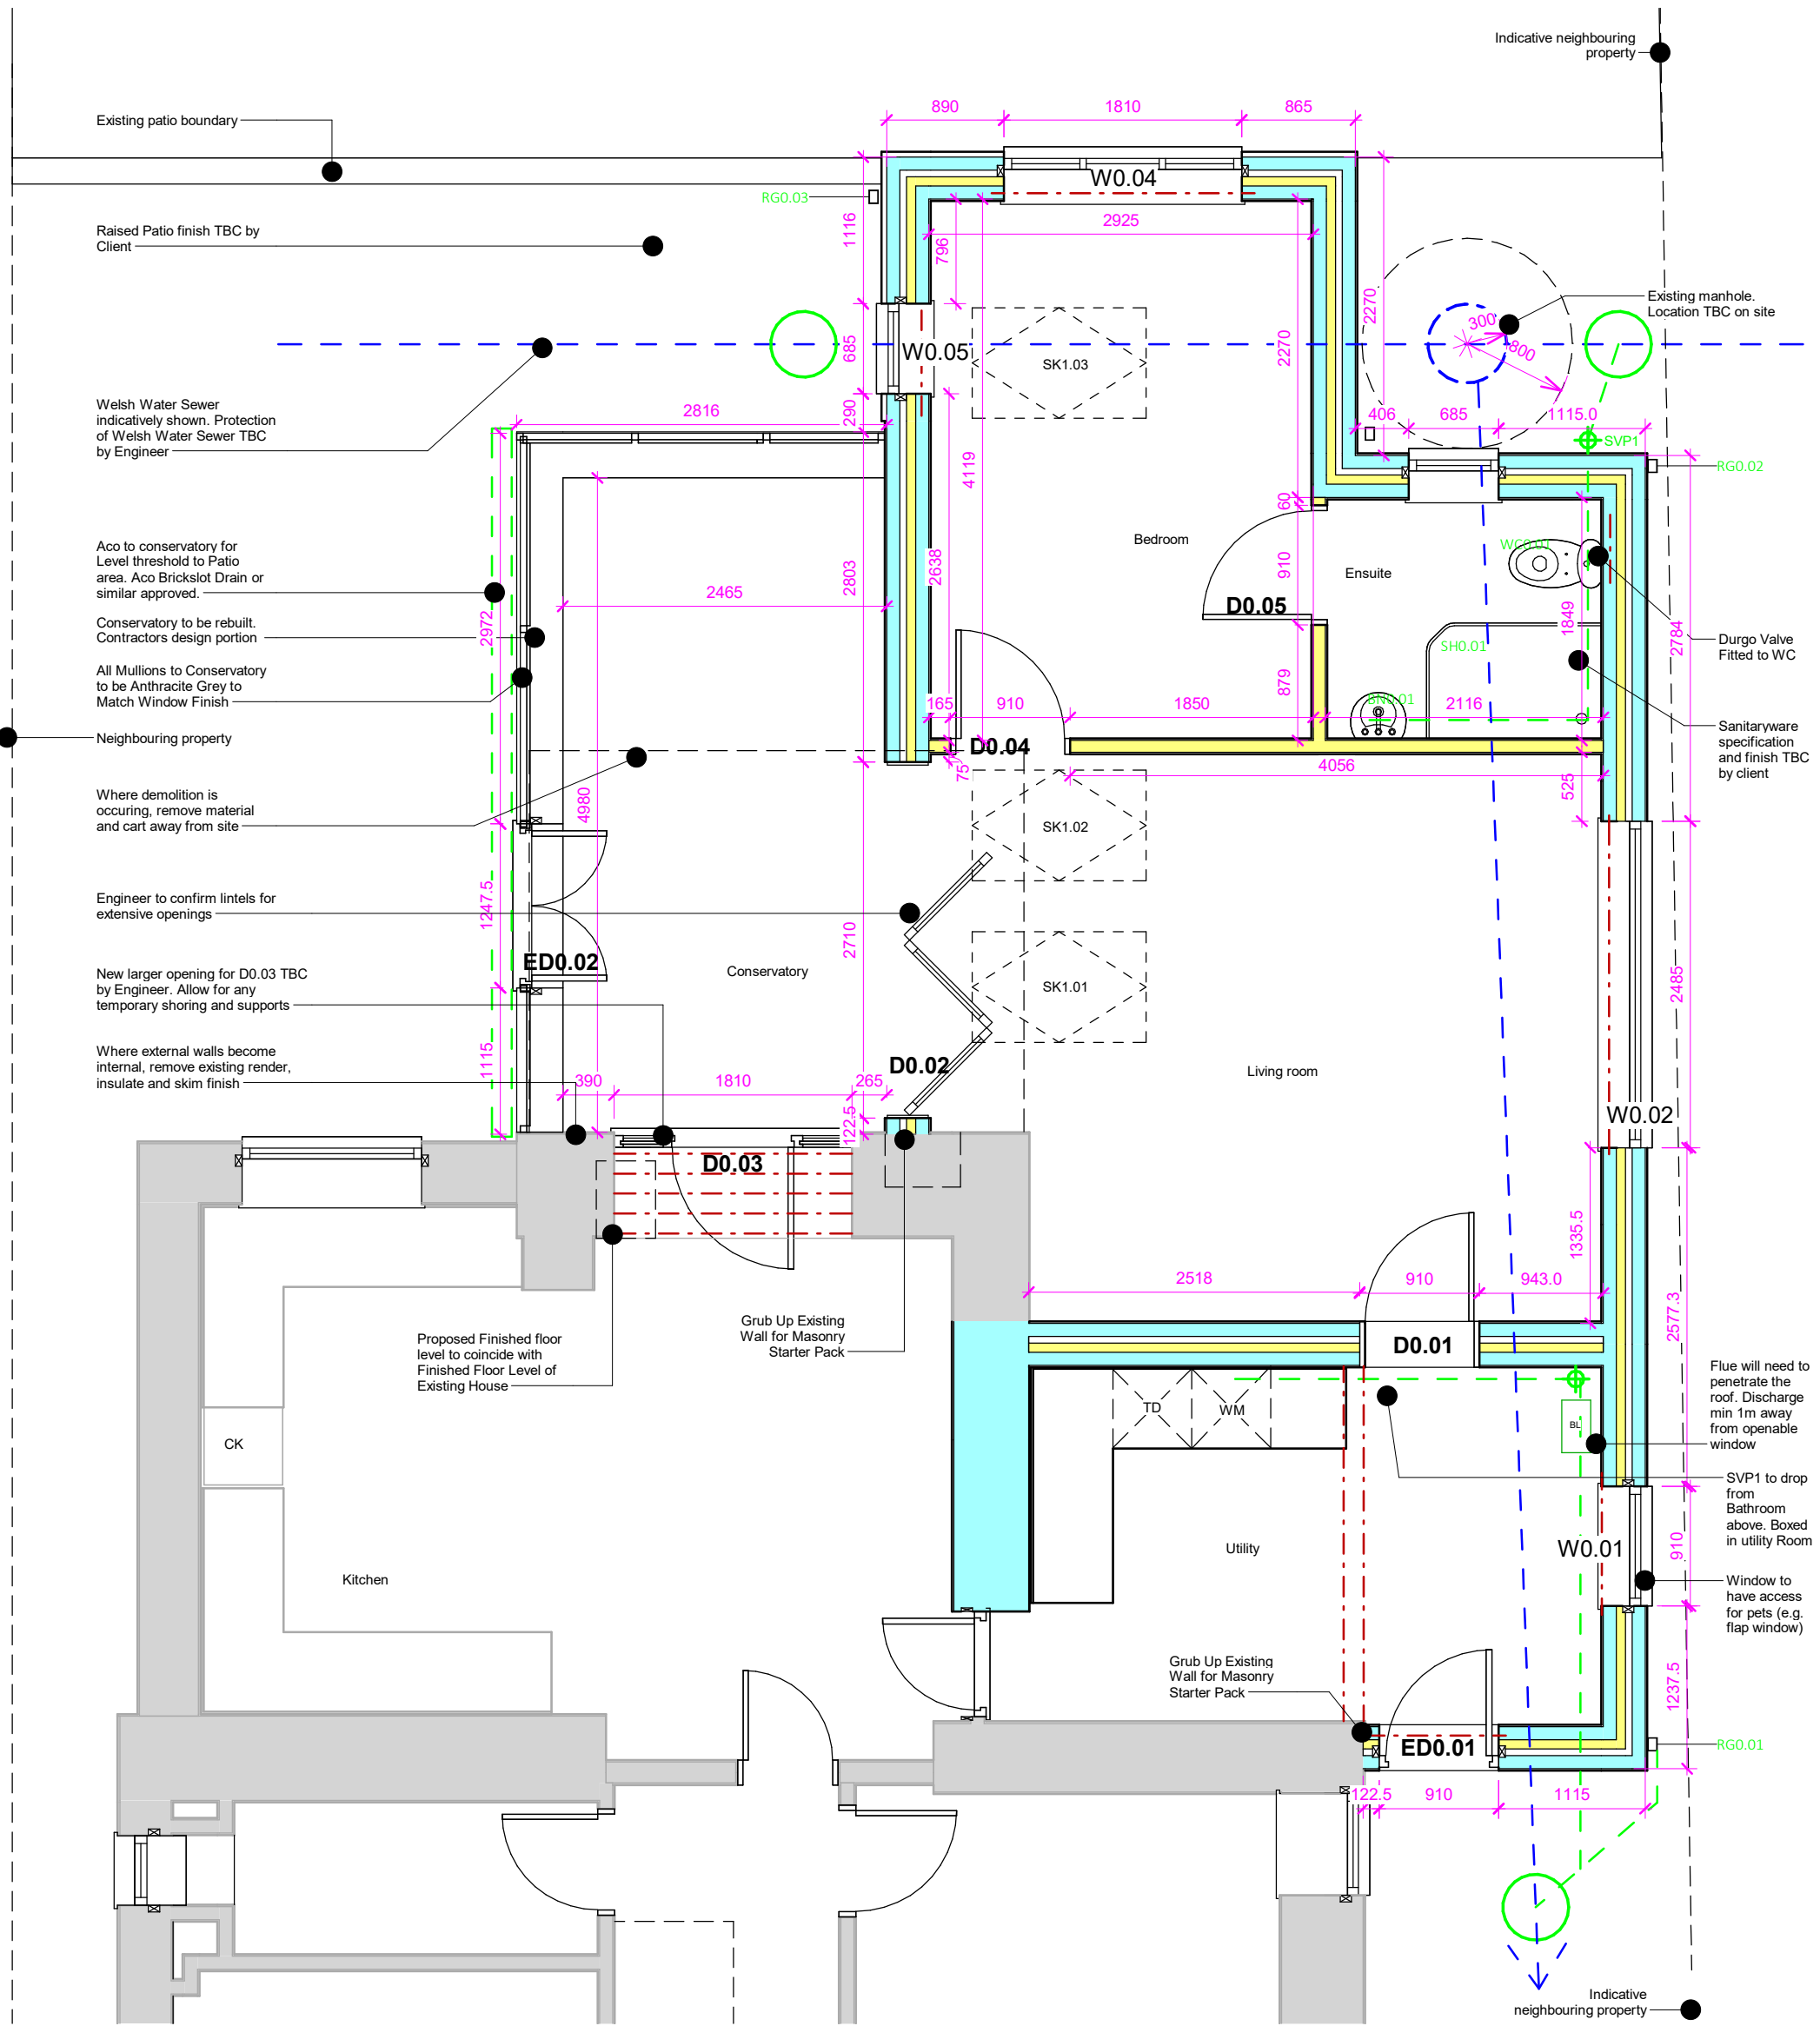

drawing on experience

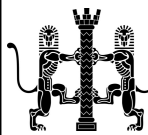

RIBA Chartered Practice

01554 778 730
16 Queen Victoria Road, Llanelli, SA15 2TL
02921 197 196
143 Clifton Street, Cardiff, CF24 1LZ

www.darkinarchitects.com

darkin architects

NOTES

- Drainage details to be confirmed by Engineer
- New walls to be 525mm away from existing pipes

--- Indicative location of steel beams. See Engineer's drawings

No.	Description	By	Date
I	Amendments to layout	AV	06.06.2019
J	Amendments to layout	AV	11.06.2019
K	Amendments to layout	AV	26.06.2019
L	Amendments to layout	AV	10.07.2019
M	Amendments to layout	AV	24.07.2019
N	Bathroom Window Amended	AV	06.08.2019

THIS DRAWING IS THE COPYRIGHT OF DARKIN ARCHITECTS AND MAY NOT BE COPIED, ALTERED OR REPRODUCED IN ANY FORM OR PASSED TO A THIRD PARTY WITHOUT THEIR CONSENT. DIMENSIONS MUST BE CHECKED AND VERIFIED ON SITE AND ANY DISCREPANCIES SHOULD BE REPORTED TO THE ARCHITECT. THIS DRAWING MUST NOT BE SCALED AND SHOULD BE READ IN CONJUNCTION WITH ALL OTHER CONSULTANT'S DRAWINGS. IF IN DOUBT ASK FOR CONFIRMATION.

CLIENT:

Graham Rees-Evans

PROJECT

Extension

PROJECT ADDRESS

64 Wern Road
Skewen
Neath
SA10 6DL

Drawing Title

Proposed Ground Floor Plan

Drawn by

AV

Checked by

DL D

© Copyright
Darkin Architects
2019

Project Ref

RH366

Scale

1 : 50

Paper Size

A3

Drawing Number

103

Revision

N

Date

05.09.2018