
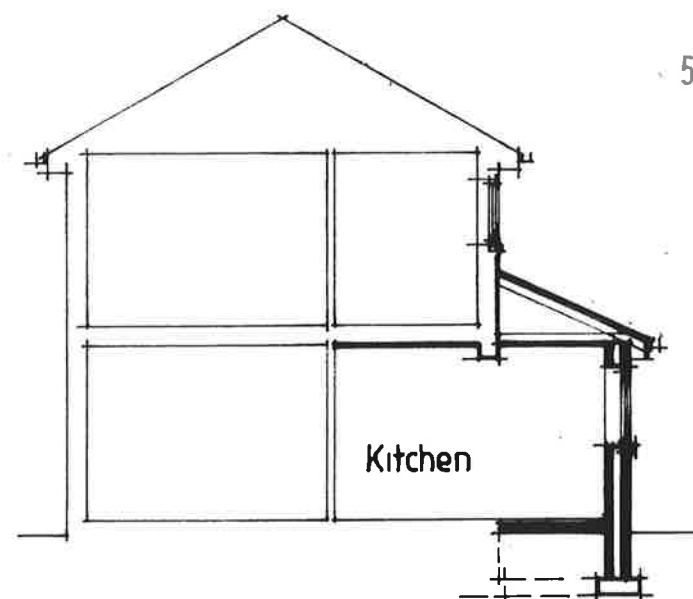
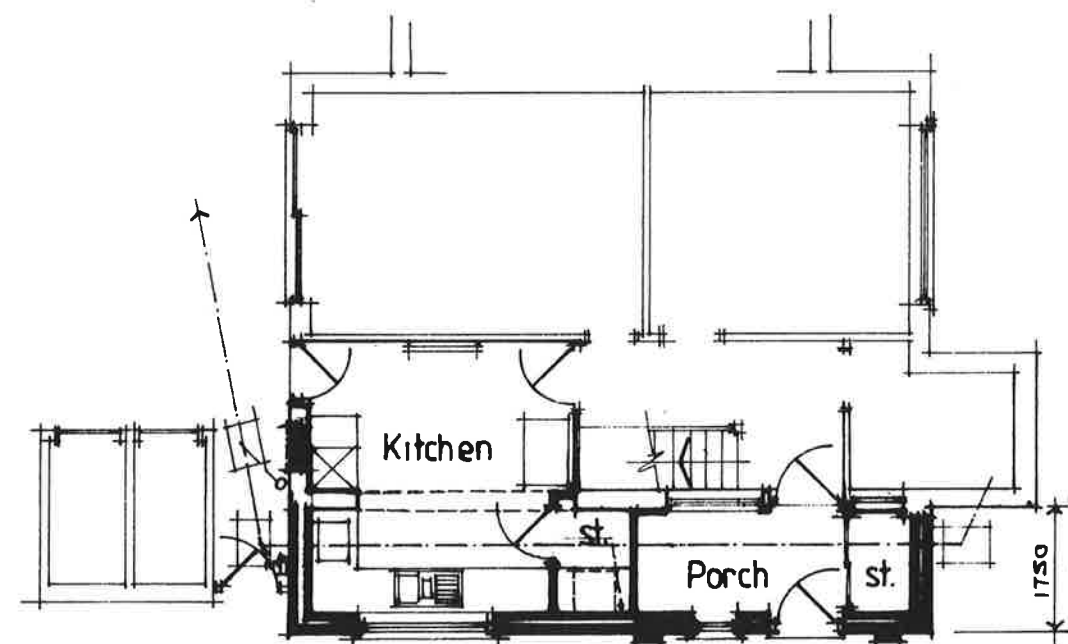


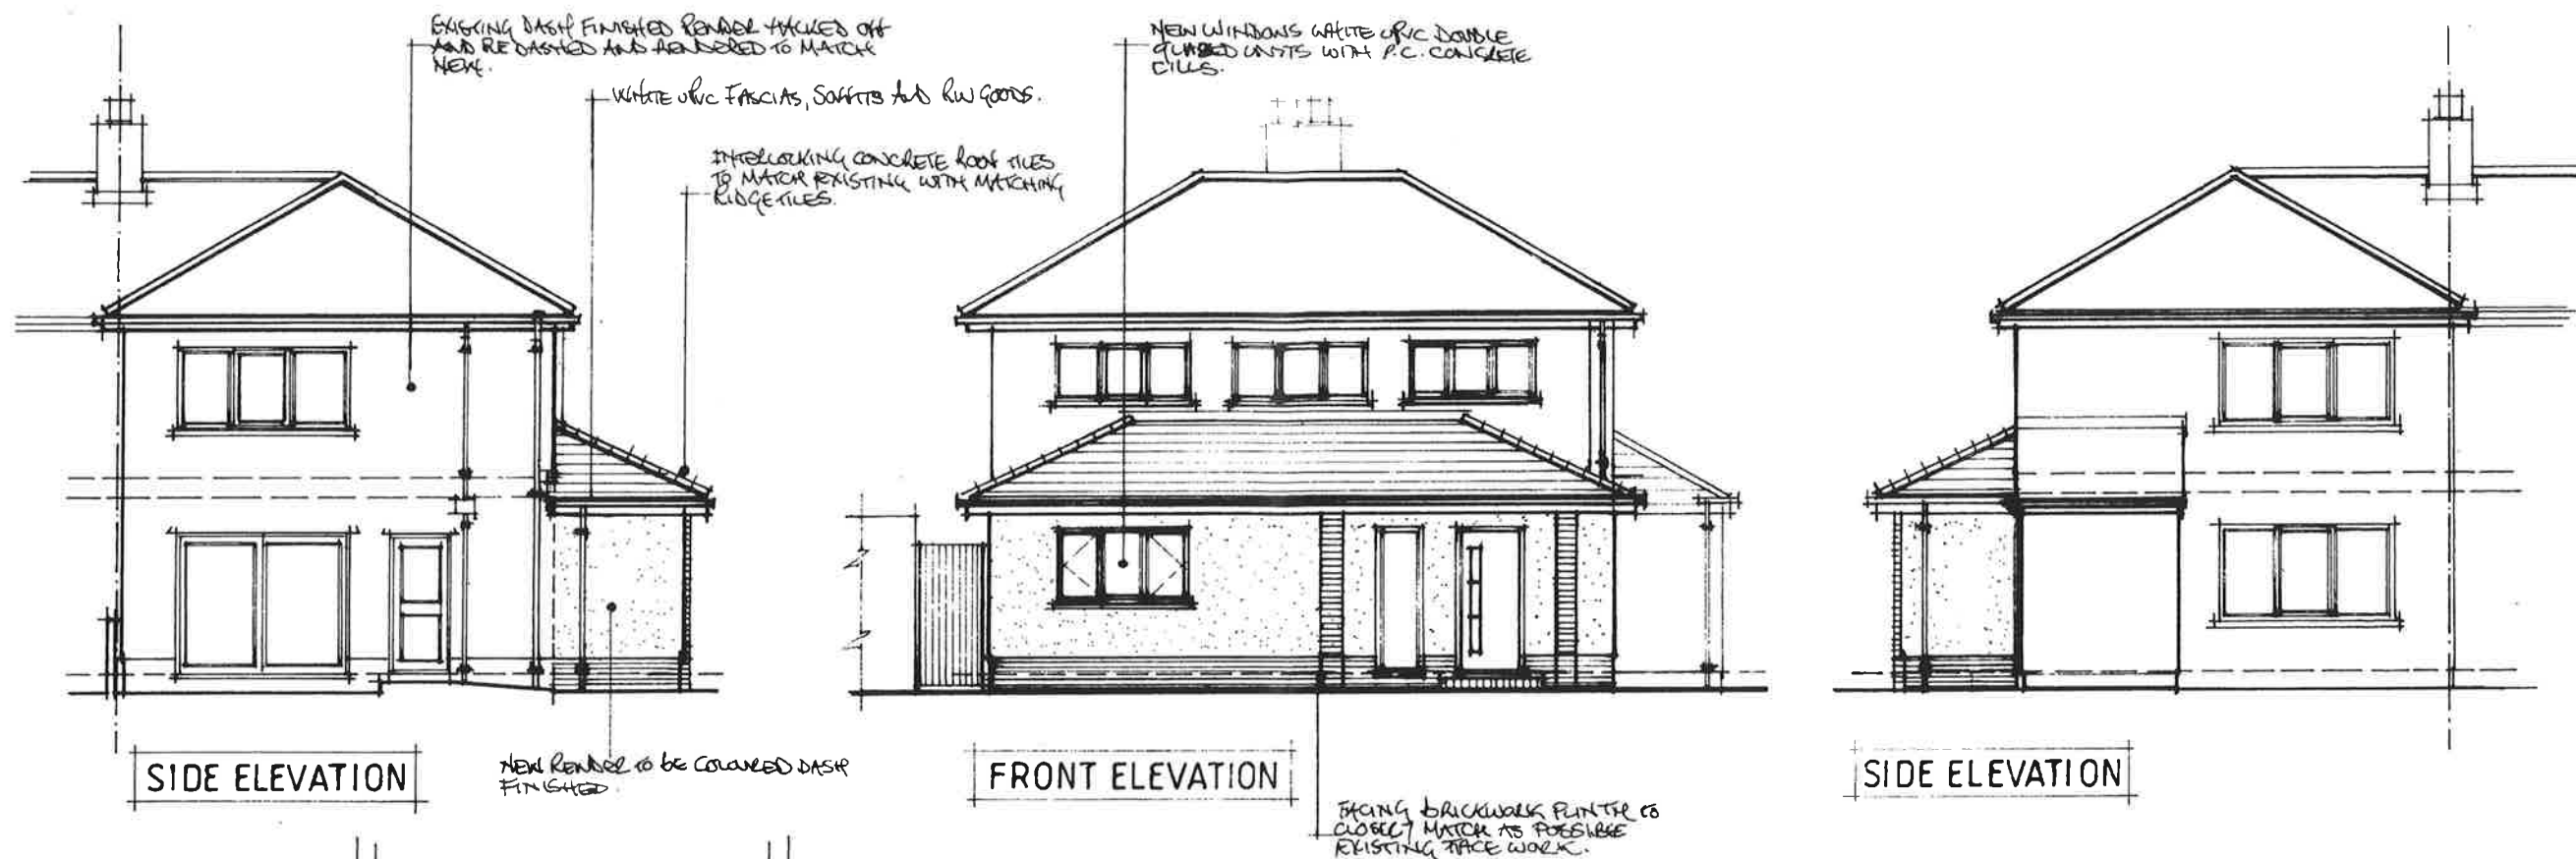

5 AUG 2019

GROUND FLOOR PLAN

CROSS SECTION

mjs designs (cymru) ltd
architectural design-project management
01639 643392 07530 134442

NOTES: © 2019 mjs design (cymru) ltd

0m 1m 2m 3m 4m 5m 6m

All dimensions must be checked on site and not scaled from this drawing.

Client
Meryl Walters

Job Title
7 Heol Llwyn Celyn, Caewern, Neath, SA10 7PT

Scale
1:100 @ A3

Drawn by
Date 07. 2019

Drawing Title
PROPOSED

Drg No.
192010. 02 A

Rev