


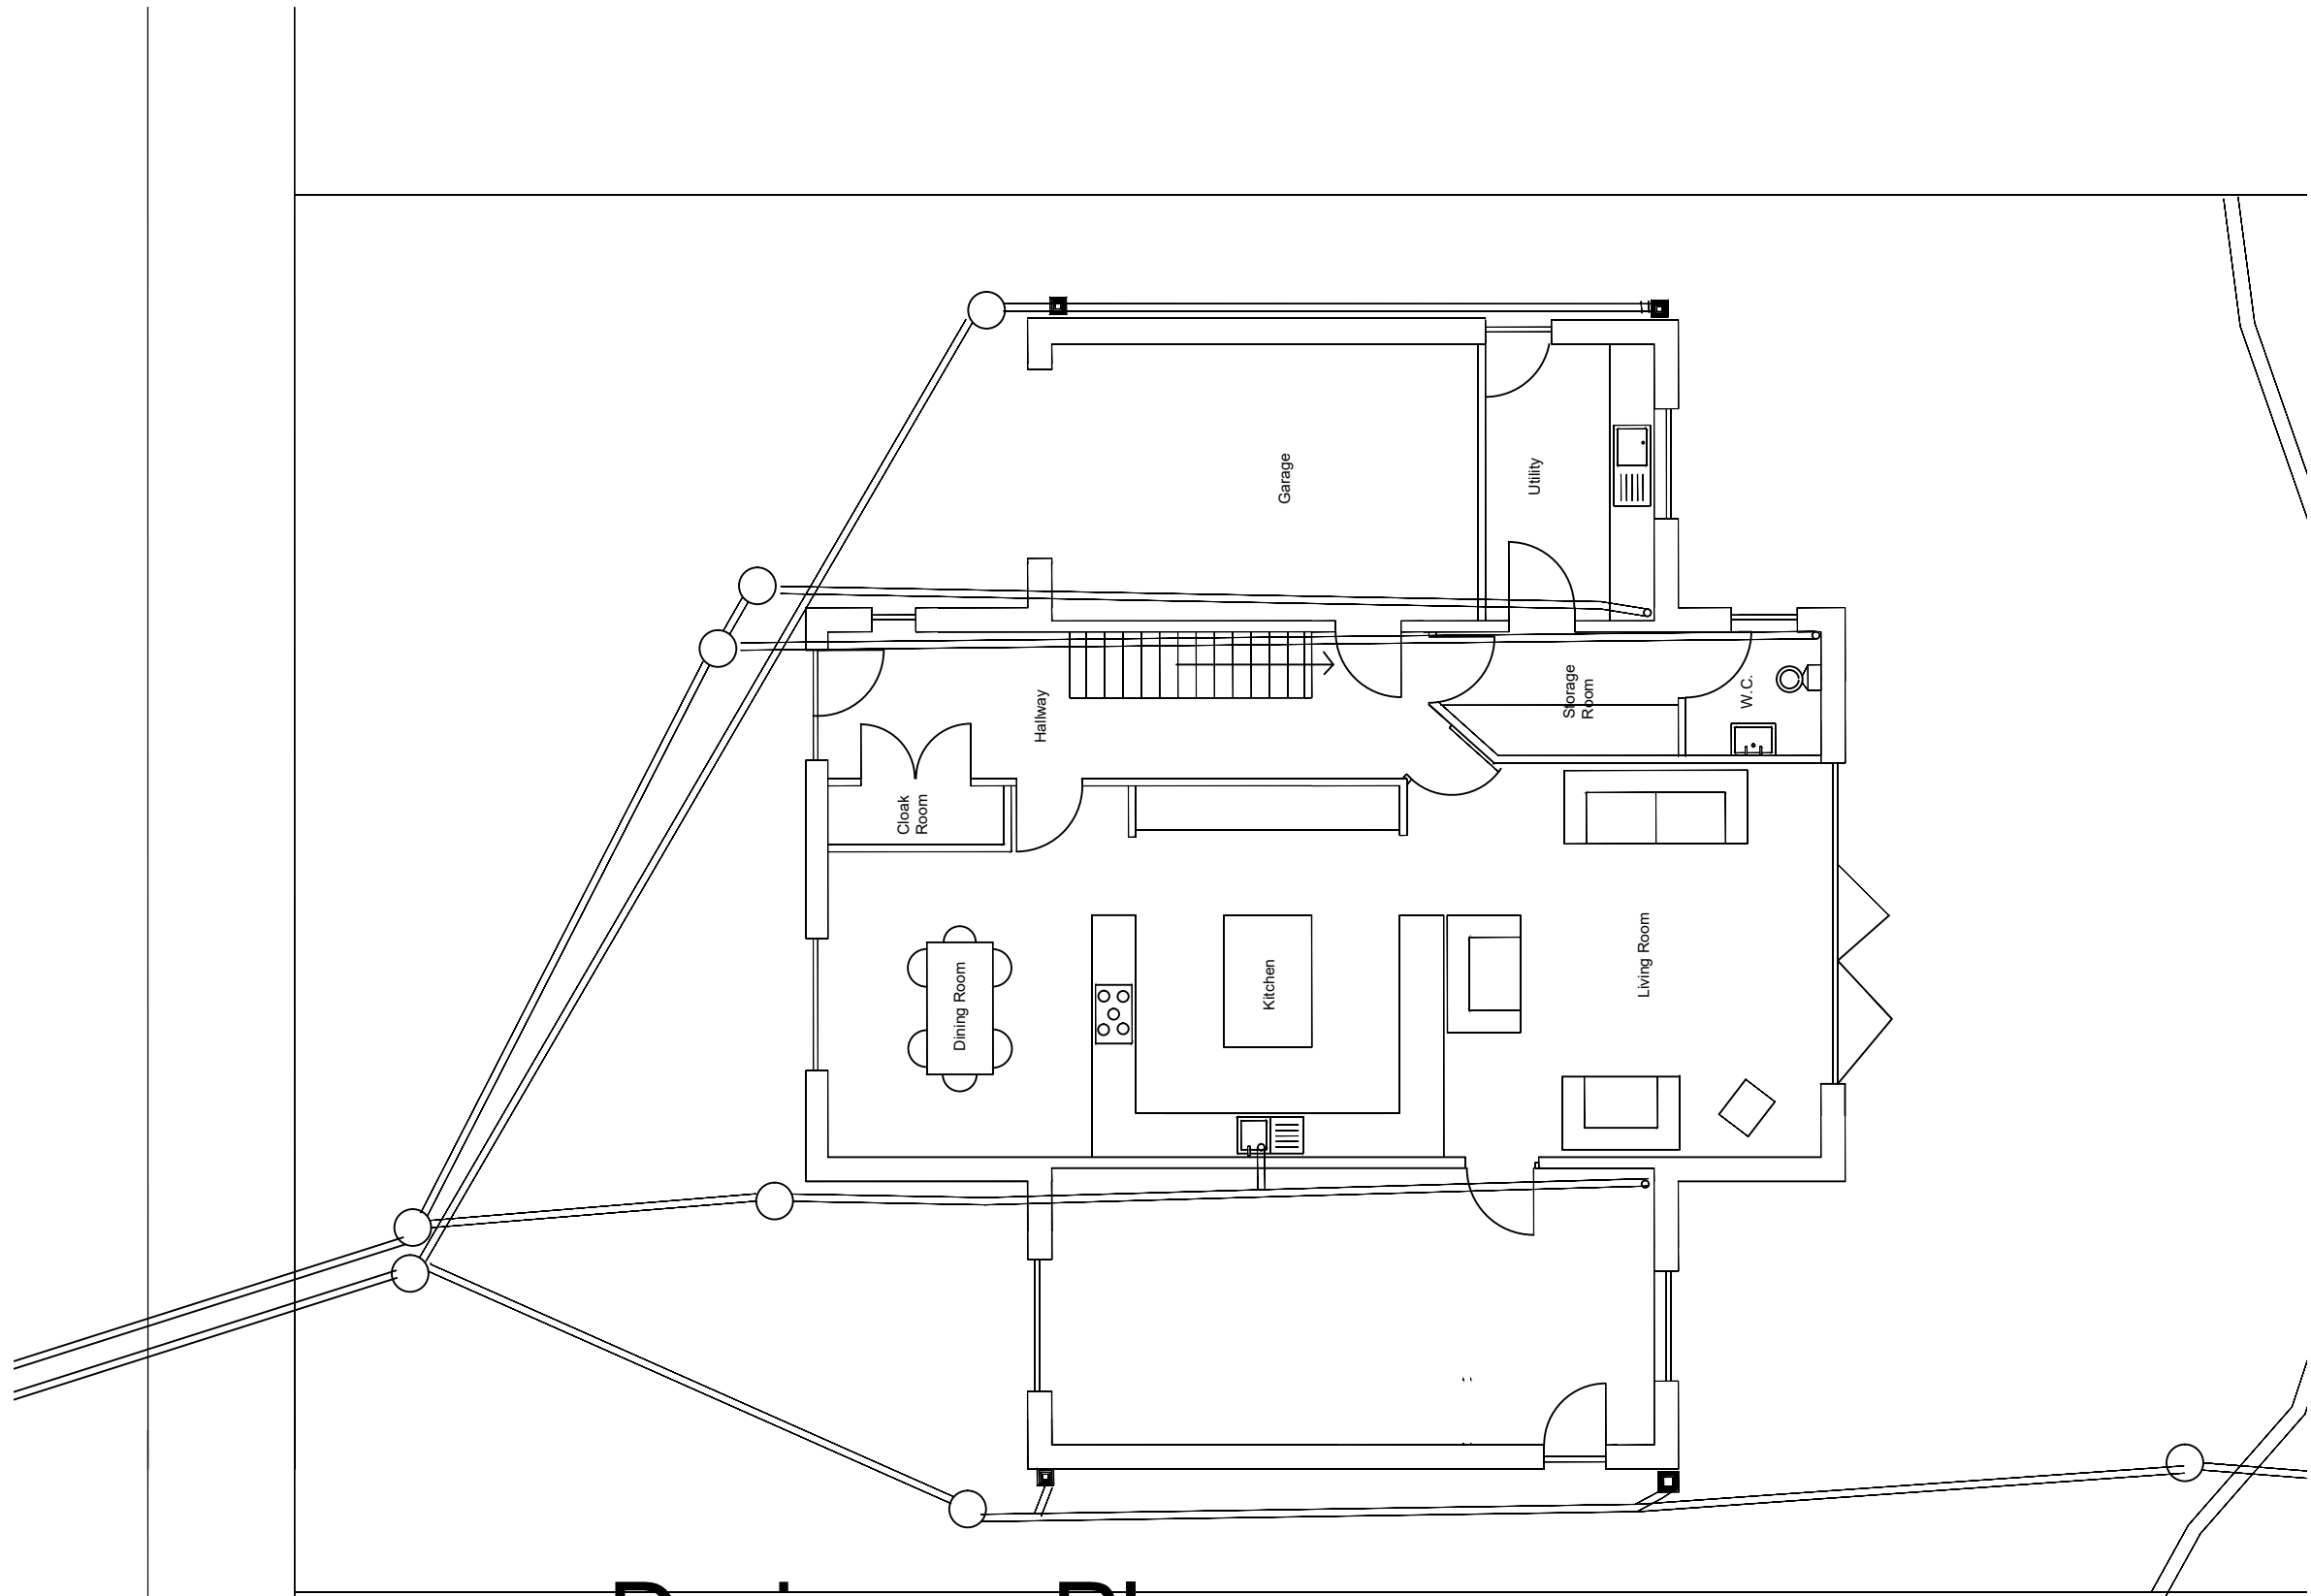

Drainage Plans
Scale 1:100