


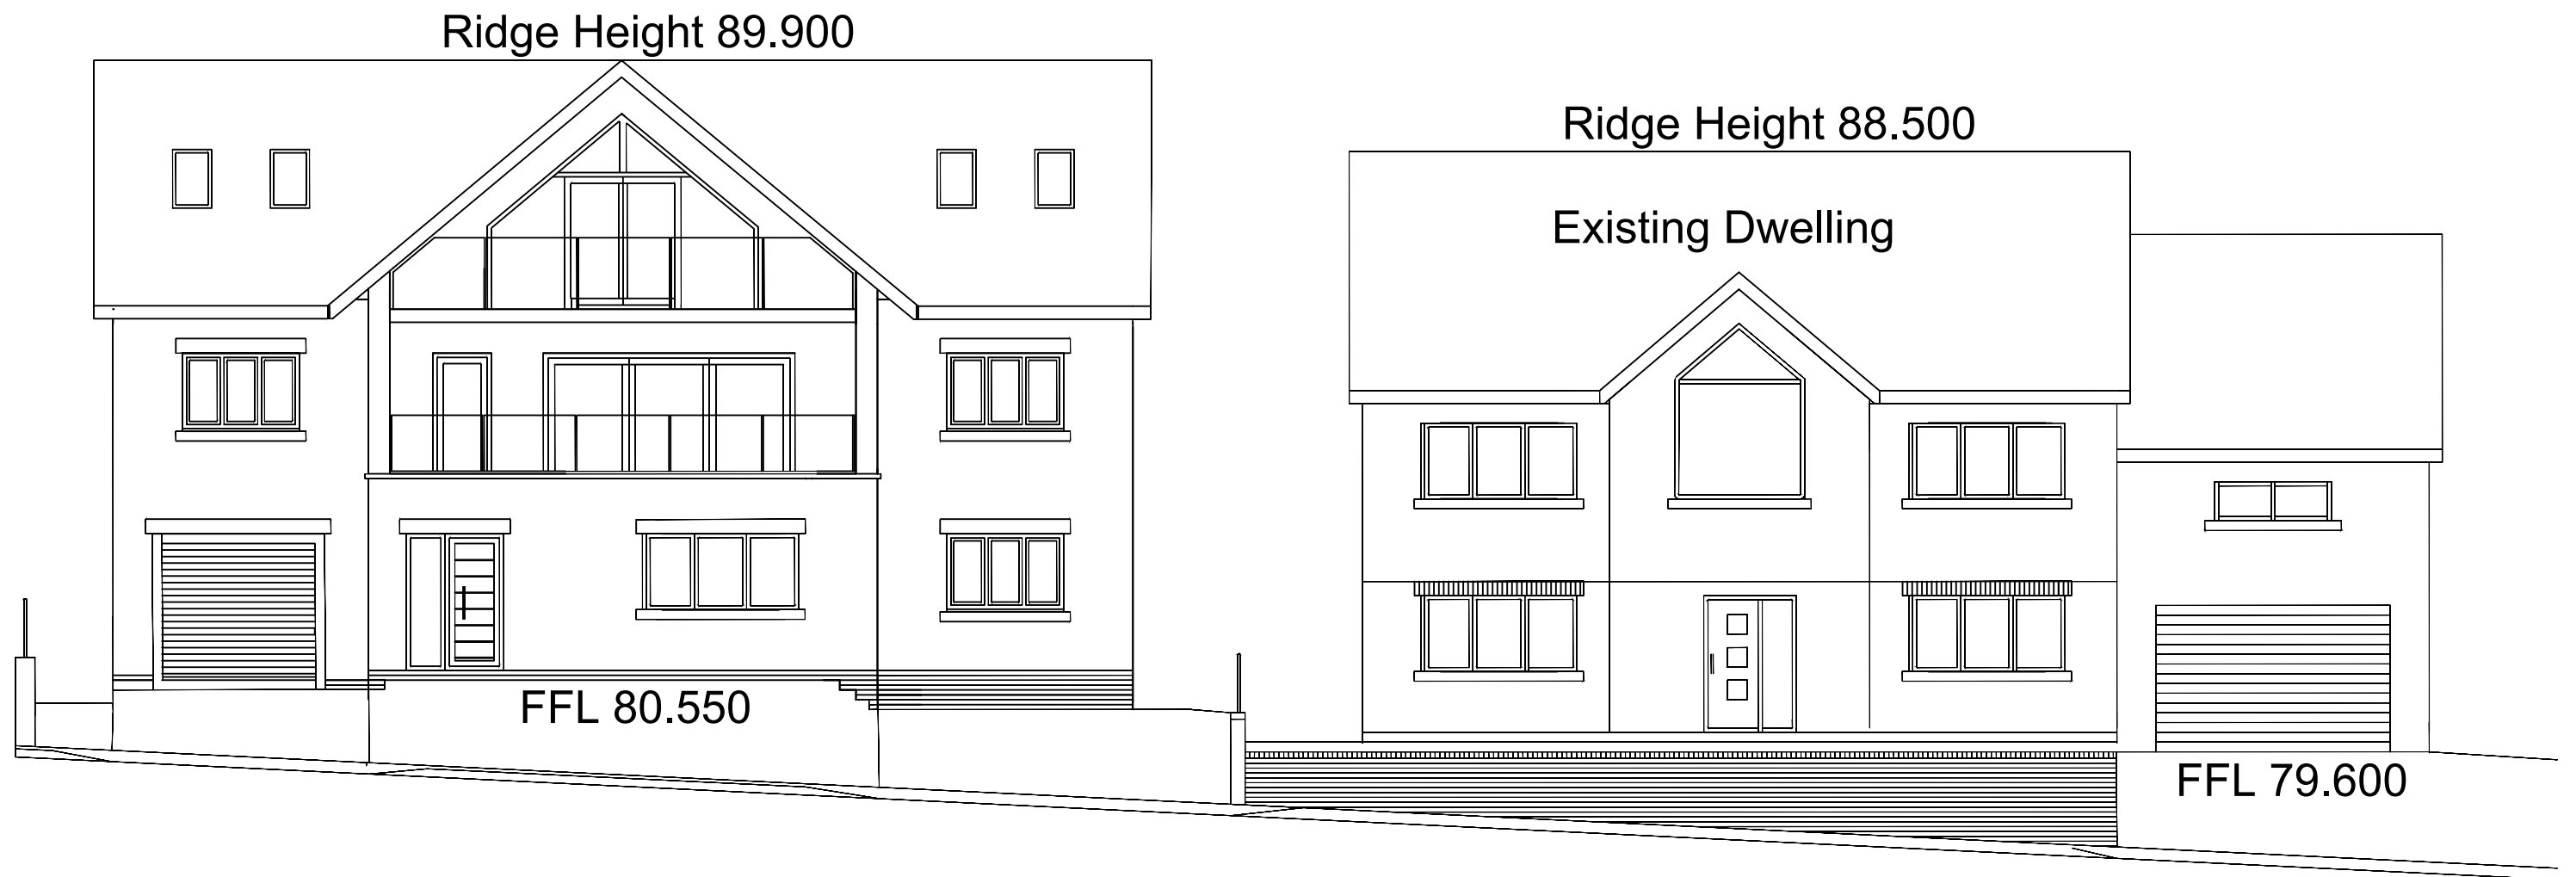

Front Elevation
Scale 1:100