


Superseded

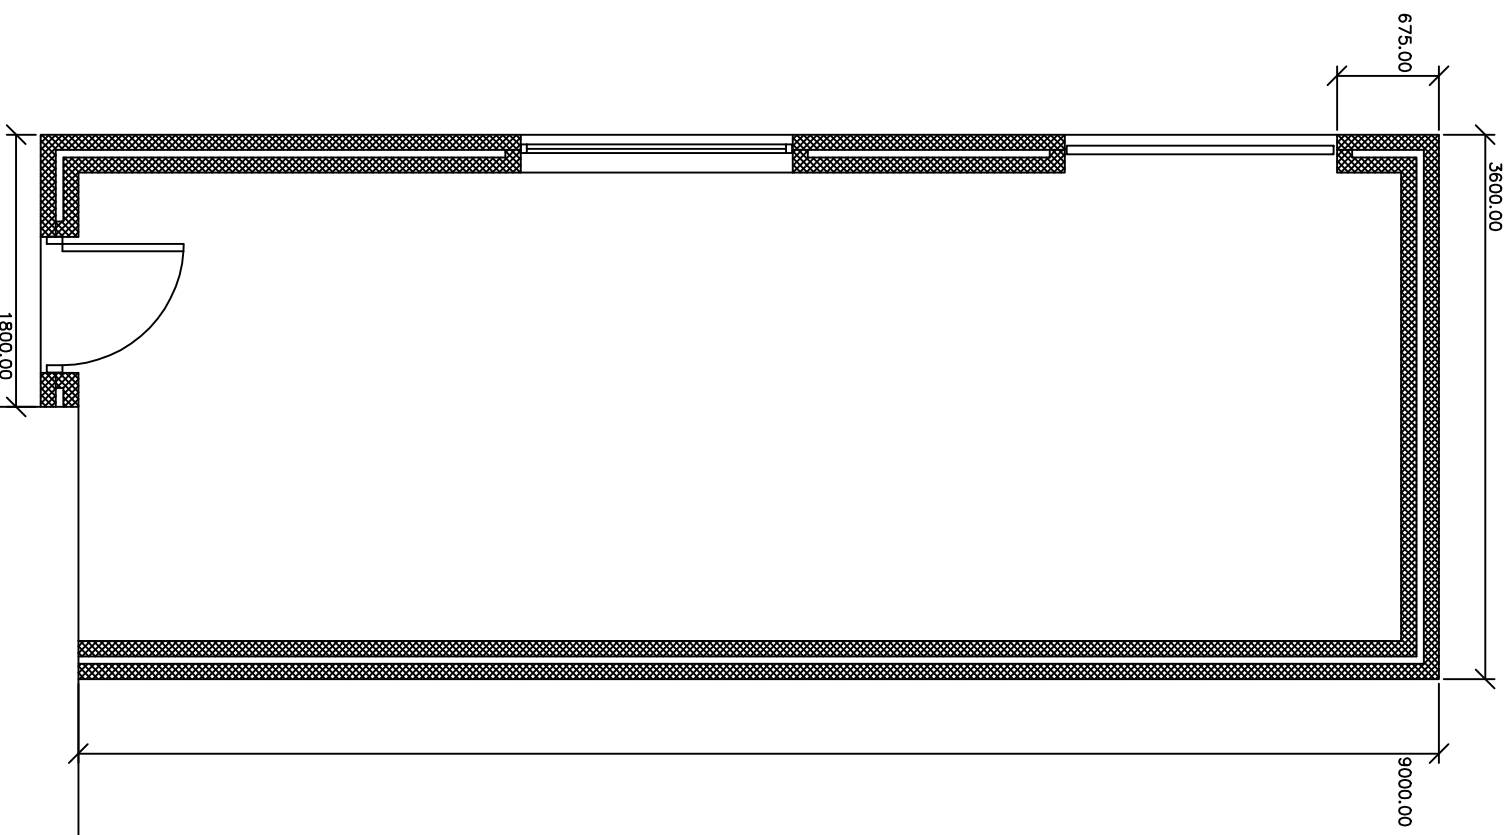

PLANNING NOTES

1/ Form new single storey store room extension to side/rear elevation in 250 cavity blockwork, rendered externally in smooth render finish to match gable elevation. Roof pitch to be max 16 degs and finished in Marley Eternit blue/black slates.


All fascias/barge boards to be white upvc. All rainwater goods to be black upvc.

White upvc window


Galvanised steel roller shutter door to front elevation

All works to be kept within curtilage of dwelling and in full compliance of Party Wall Act 1996

PROPOSED

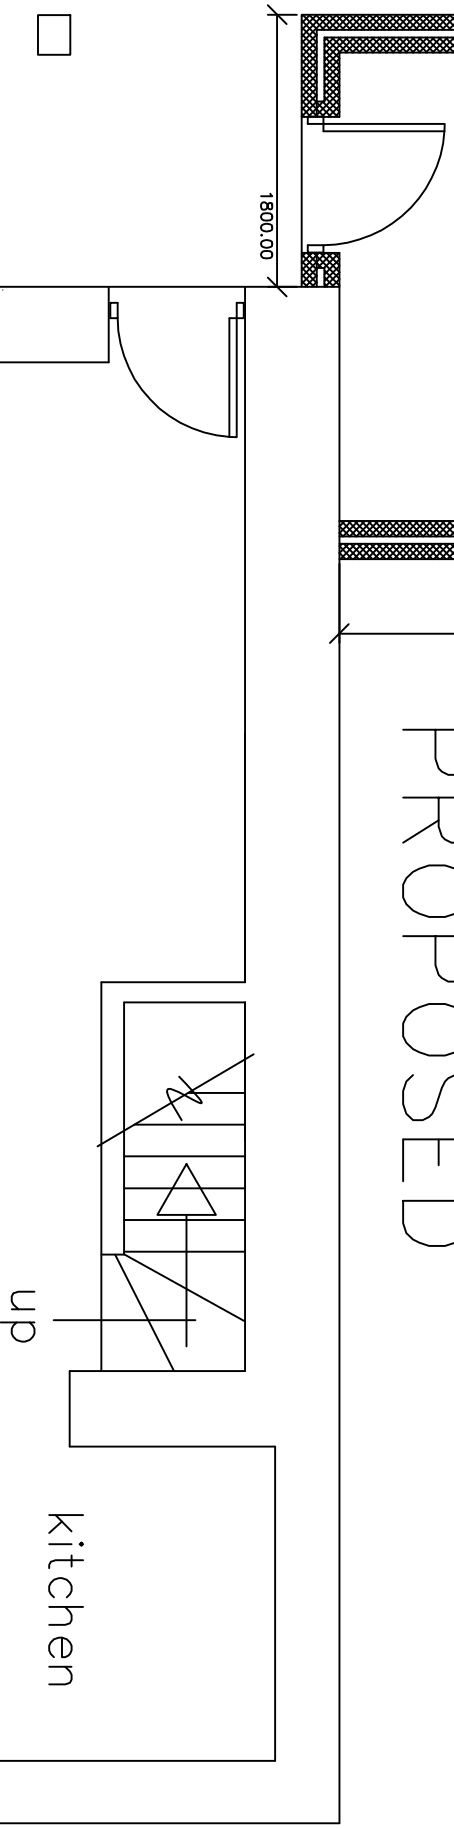


GROUND FLOOR PLAN

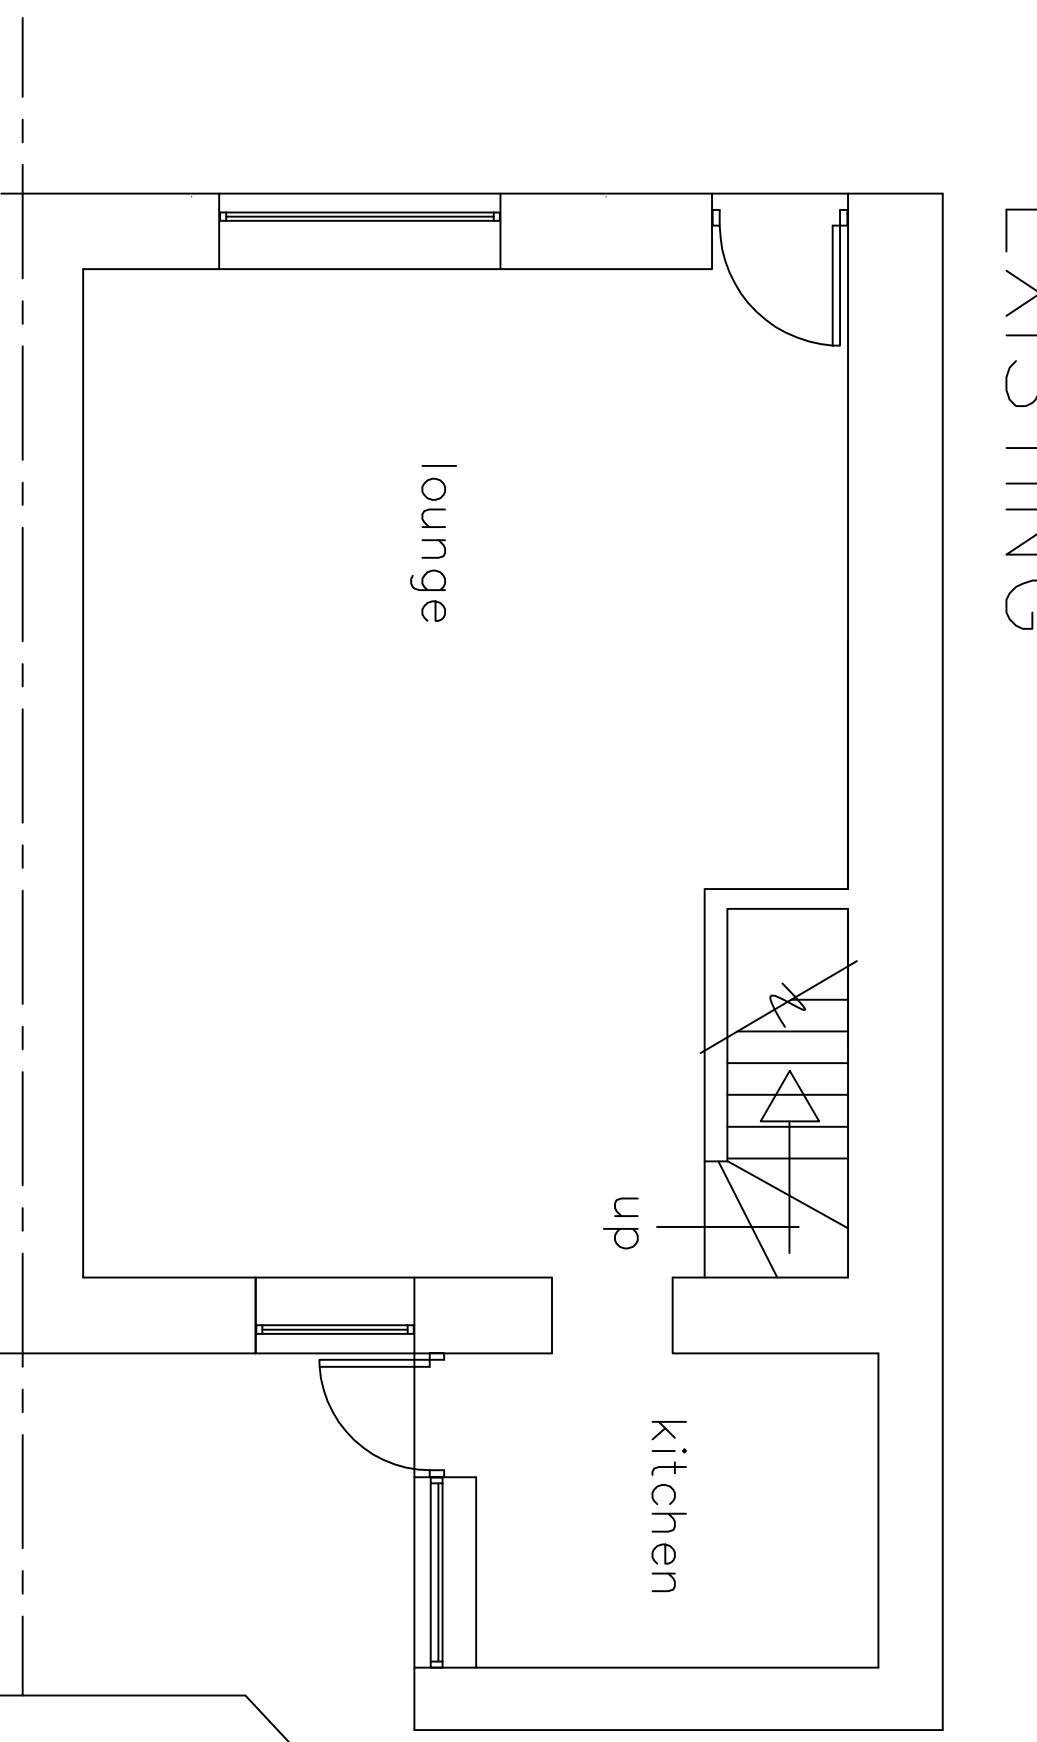


EXISTING

GROUND FLOOR PLAN

 

up  kitchen

© copyright

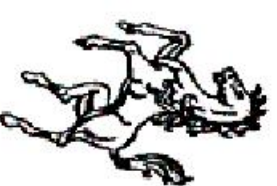

INVICTA
Building
Advisory
Service



Clients MR & MRS R ADAMS

PROPOSED STORE EXTENSION AT
5 QUEEN STREET
GLYNCORRWG

Drawing Title
PLANS AS EXISTING & PROPOSED

Min yr Efail, High Street, Nantyllyn,
Maesteg, CF34 0BW
Tel 07971 458724
E Mail : INNVICTA7777@YAHOO.CO.UK

Drawing No.	Date	Scale
5QS/1/19	AUG 2019	1:50