


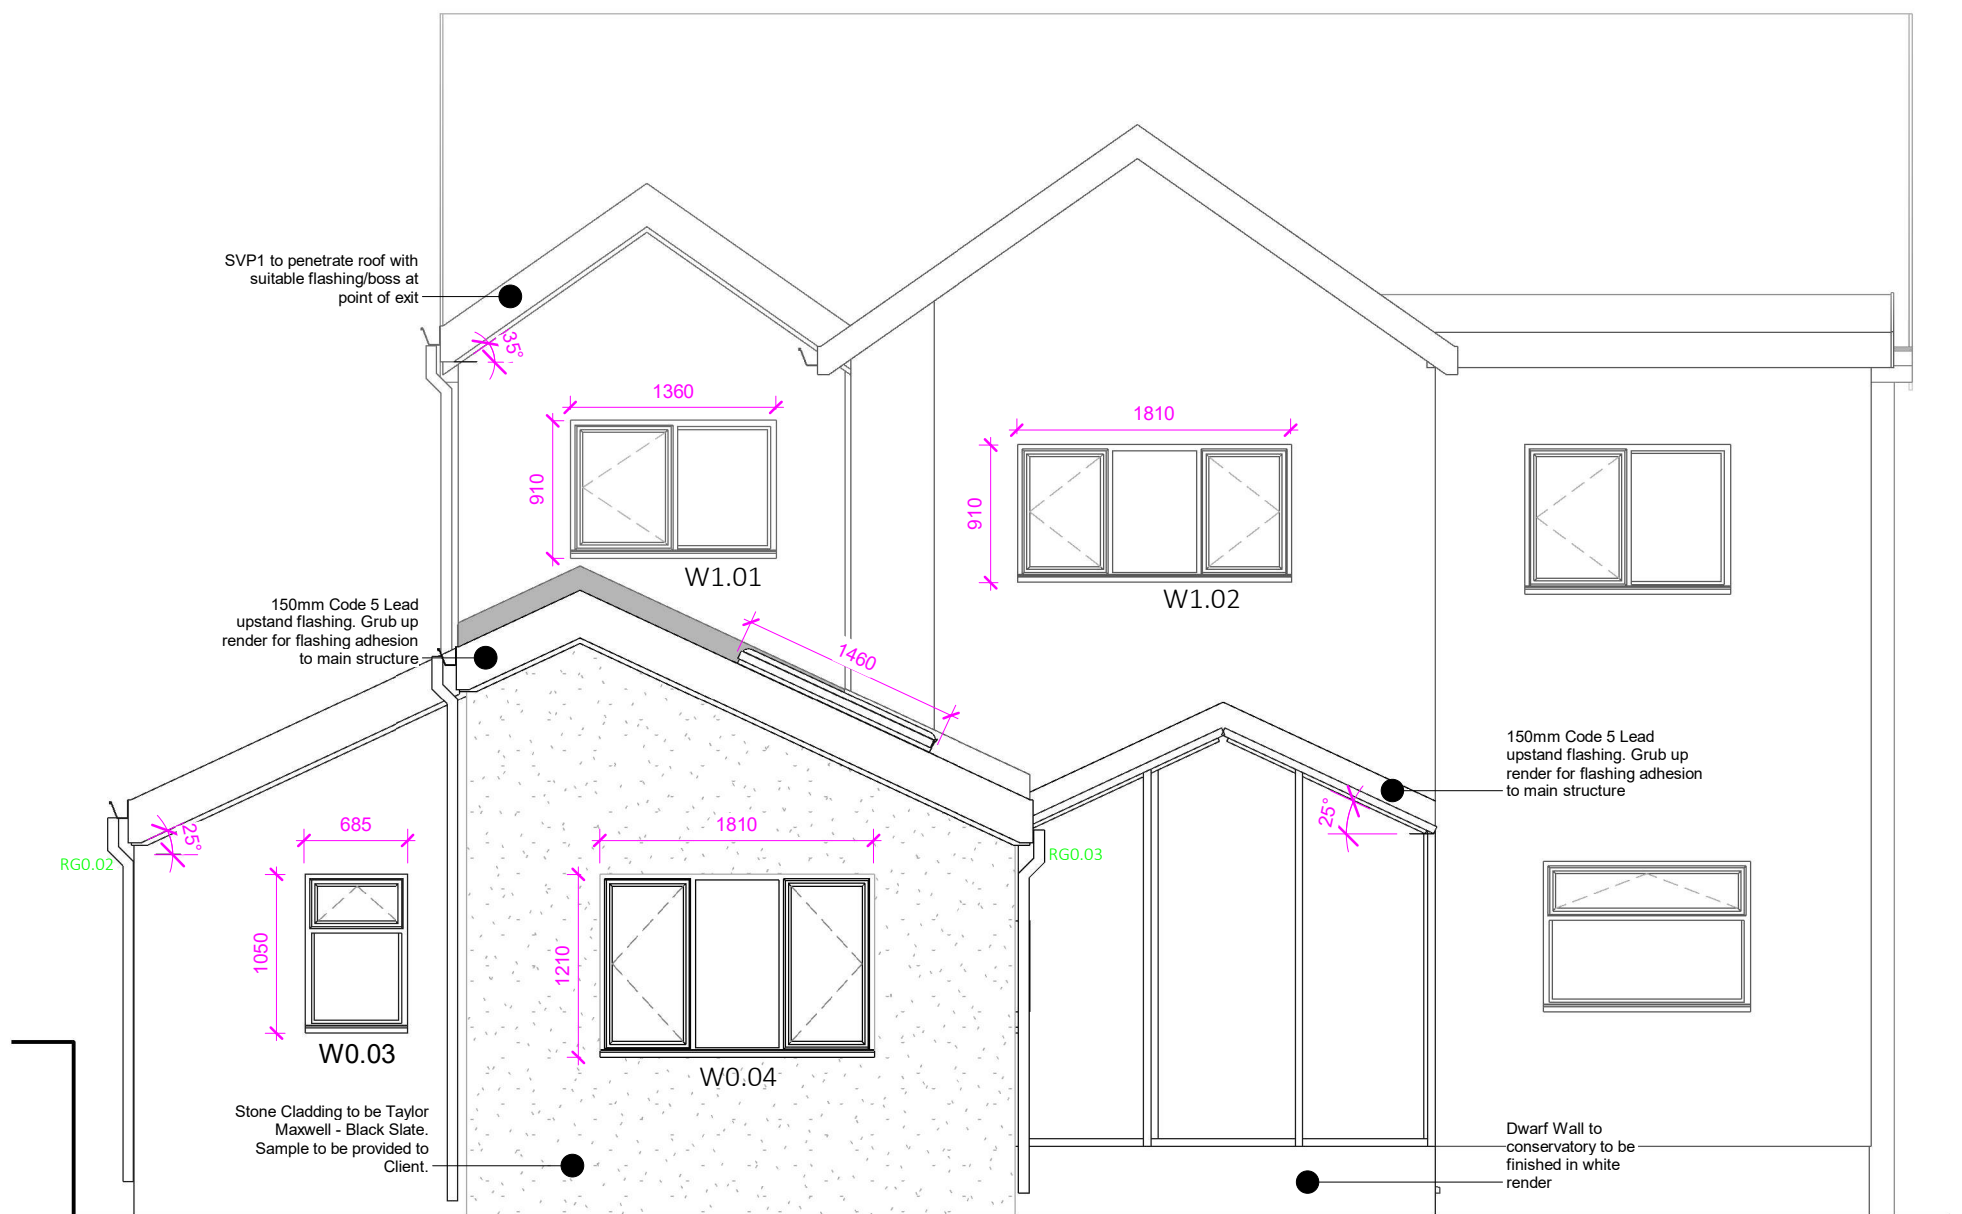

Front Elevation



Rear Elevation

drawing on experience



RIBA Chartered Practice

01554 778 730
16 Queen Victoria Road, Llanelli, SA15 2TL
02921 197 196
143 Clifton Street, Cardiff, CF24 1LZ
www.darkinarchitects.com

darkin architects

NOTES

No.	Description	By	Date
B	Revised layout	AV	07.11.2018
C	Technical details added	AV	22.01.2019
D	Dimensions added	AV	29.04.2019
E	Amendments to layout	AV	10.07.2019
F	Amendments to layout	AV	24.07.2019
G	Bathroom Window Amended	AV	06.08.2019

THIS DRAWING IS THE COPYRIGHT OF DARKIN ARCHITECTS AND MAY NOT BE COPIED, ALTERED OR REPRODUCED IN ANY FORM OR PASSED TO A THIRD PARTY WITHOUT THEIR CONSENT. DIMENSIONS MUST BE CHECKED AND VERIFIED ON SITE AND ANY DISCREPANCIES SHOULD BE REPORTED TO THE ARCHITECT. THIS DRAWING MUST NOT BE SCALED AND SHOULD BE READ IN CONJUNCTION WITH ALL OTHER CONSULTANT'S DRAWINGS. IF IN DOUBT ASK FOR CONFIRMATION.

CLIENT:
Graham Rees-Evans

PROJECT
Extension

PROJECT ADDRESS
64 Wern Road
Skewen
Neath
SA10 6DL

Drawing Title
Proposed Front + Rear Elevations

Drawn by AV	Checked by DLD	© Copyright Darkin Architects 2019
Project Ref RH366	Scale 1 : 50	Paper Size A3
Drawing Number 303	Revision G	Date 05.09.2018