


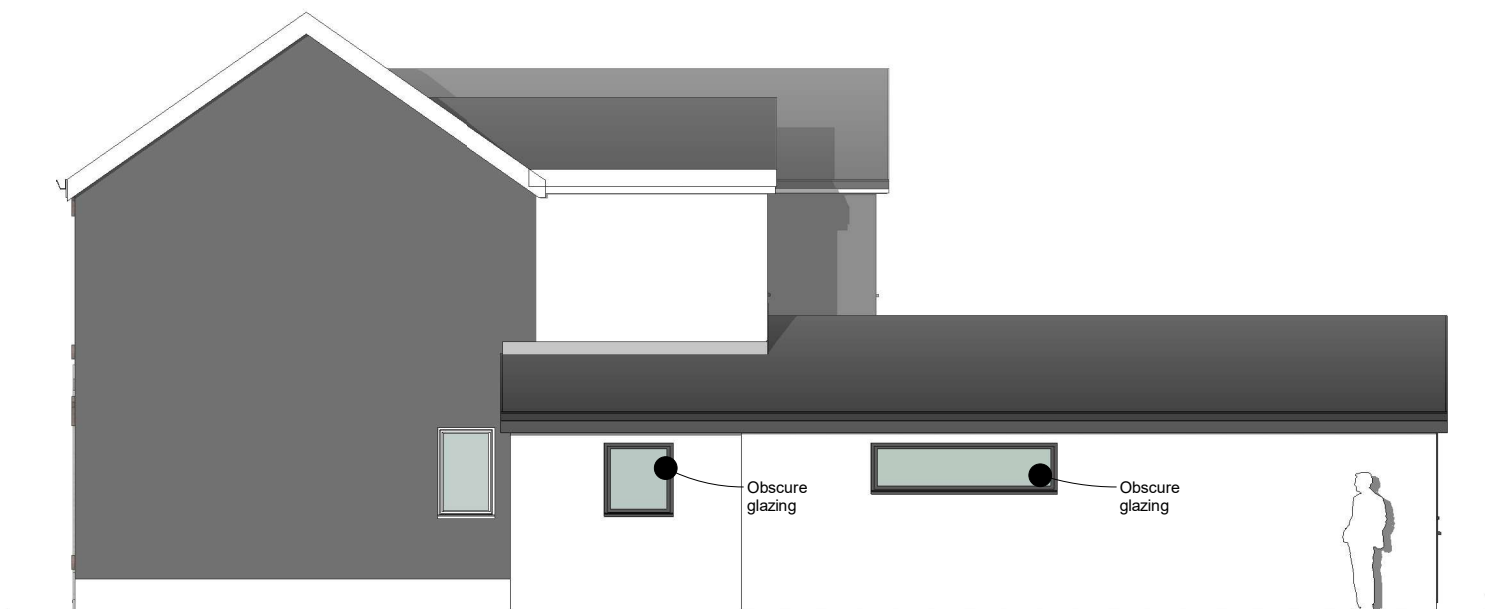

East Elevation



West Elevation

 RIBA Chartered Practice 01554 778 730 1 John Street, Llanelli, SA15 1UH 02921 197 196 143 Clifton Street, Cardiff, CF24 1LZ www.darkinarchitects.com darkin architects drawing on experience	NOTES				CLIENT: Graham Rees-Evans		
					PROJECT Extension		
					PROJECT ADDRESS 64 Wern Road Skewen Neath SA10 6DL		
	No.	Description	By	Date	Drawing Title Proposed Side Elevations		
	A	Revised layout	AV	16.10.2018	Drawn by AV	Checked by DLD	© Copyright Darkin Architects 2018
	B	Revised layout	AV	07.11.2018	Project Ref RH366	Scale 1 : 100	Paper Size A4
	C	Amended window	AV	14.12.2018	Drawing Number 304	Revision C	Date 05.09.2018
	THIS DRAWING IS THE COPYRIGHT OF DARKIN ARCHITECTS AND MAY NOT BE COPIED, ALTERED OR REPRODUCED IN ANY FORM OR PASSED TO A THIRD PARTY WITHOUT THEIR CONSENT. DIMENSIONS MUST BE CHECKED AND VERIFIED ON SITE AND ANY DISCREPANCIES SHOULD BE REPORTED TO THE ARCHITECT. THIS DRAWING MUST NOT BE SCALED AND SHOULD BE READ IN CONJUNCTION WITH ALL OTHER CONSULTANT'S DRAWINGS. IF IN DOUBT ASK FOR CONFIRMATION.						