


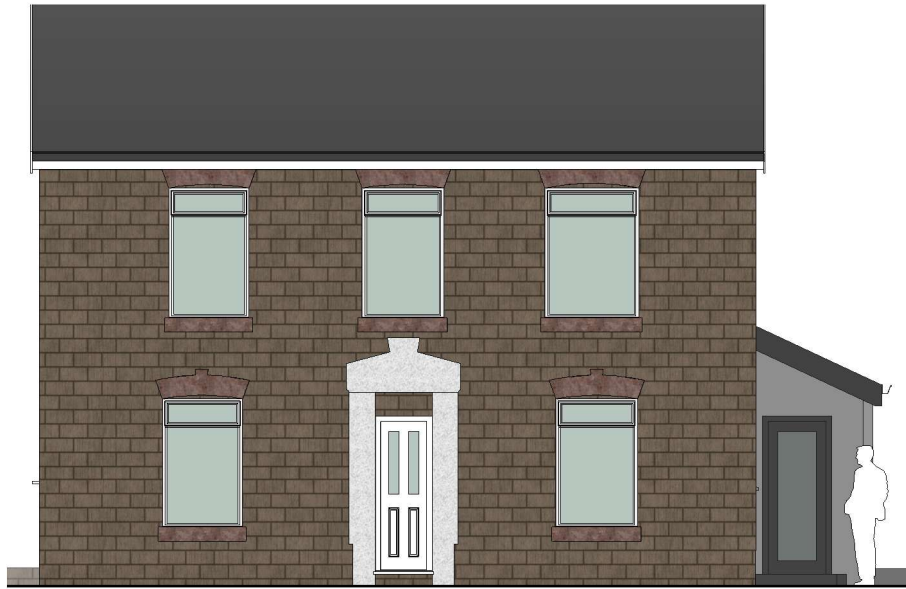

Front Elevation



Rear Elevation

 RIBA Chartered Practice 01554 778 730 1 John Street, Llanelli, SA15 1UH 02921 197 196 143 Clifton Street, Cardiff, CF24 1LZ www.darkinarchitects.com  darkin architects drawing on experience	NOTES				CLIENT: Graham Rees-Evans																										
					PROJECT Extension																										
					PROJECT ADDRESS 64 Wern Road Skewen Neath SA10 6DL																										
	<table><tr><th>No.</th><th>Description</th><th>By</th><th>Date</th></tr><tr><td>A</td><td>Revised layout</td><td>AV</td><td>16.10.2018</td></tr><tr><td>B</td><td>Revised layout</td><td>AV</td><td>07.11.2018</td></tr><tr><td></td><td></td><td></td><td></td></tr><tr><td></td><td></td><td></td><td></td></tr><tr><td></td><td></td><td></td><td></td></tr></table>				No.	Description	By	Date	A	Revised layout	AV	16.10.2018	B	Revised layout	AV	07.11.2018													Drawing Title Proposed Front + Rear Elevations		
	No.	Description	By	Date																											
A	Revised layout	AV	16.10.2018																												
B	Revised layout	AV	07.11.2018																												
				Drawn by AV	Checked by DLD	© Copyright Darkin Architects 2018																									
				Project Ref RH366	Scale 1 : 100	Paper Size A4																									
				Drawing Number 303	Revision B	Date 05.09.2018																									