


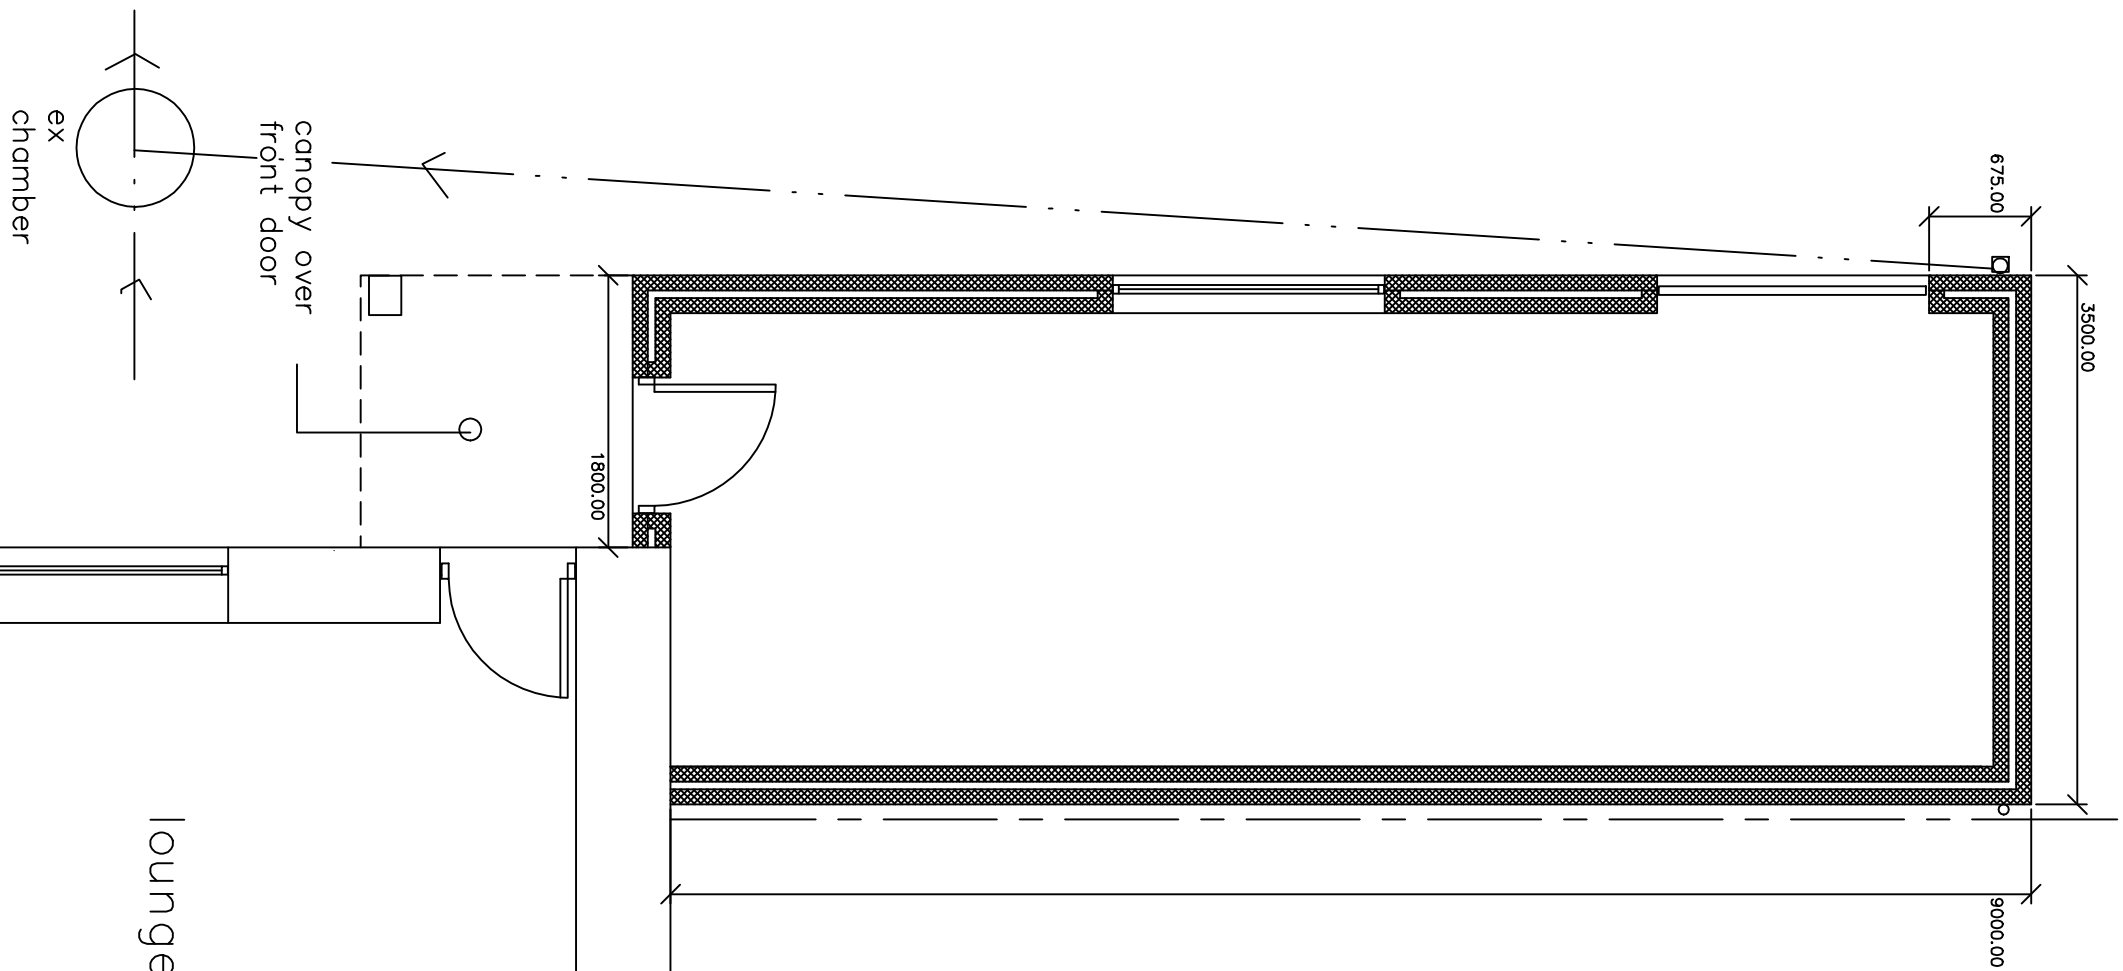

PLANNING NOTES

1/ Form new single storey store room extension to side/rear elevation in 250 cavity blockwork, rendered externally in smooth render finish to match gable elevation. Roof pitch to be max 16 degs and finished in Marley Eternit blue/black slates.


All fascias/barge boards to be white upvc. All rainwater goods to be black upvc.

White upvc window

Galvanised steel roller shutter door to front elevation


All works to be kept within curtilage of dwelling and in full compliance of Party Wall Act 1996

PROPOSED

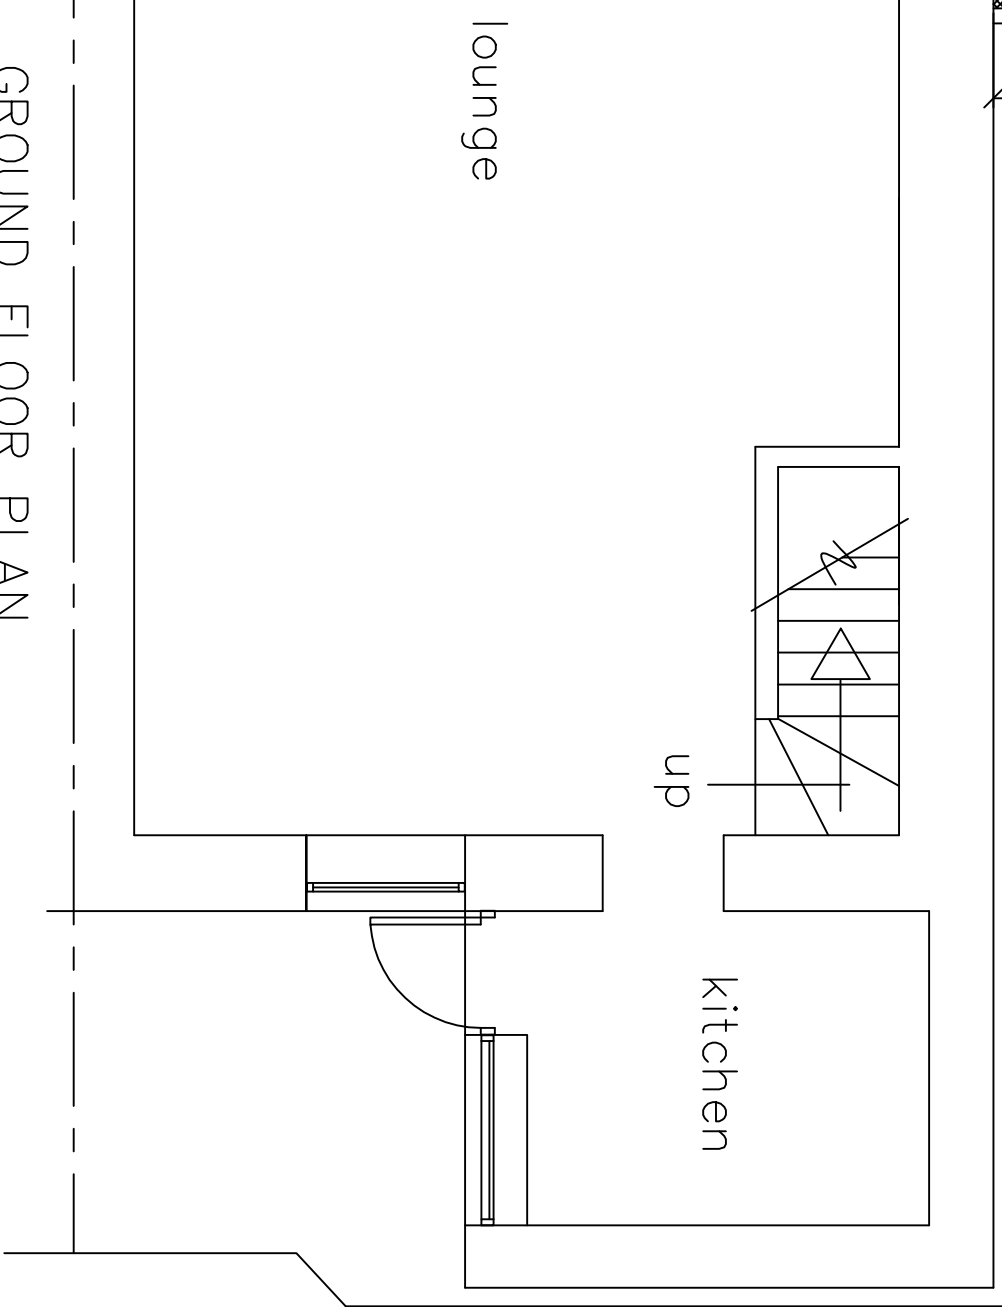

GROUND FLOOR PLAN

EXISTING

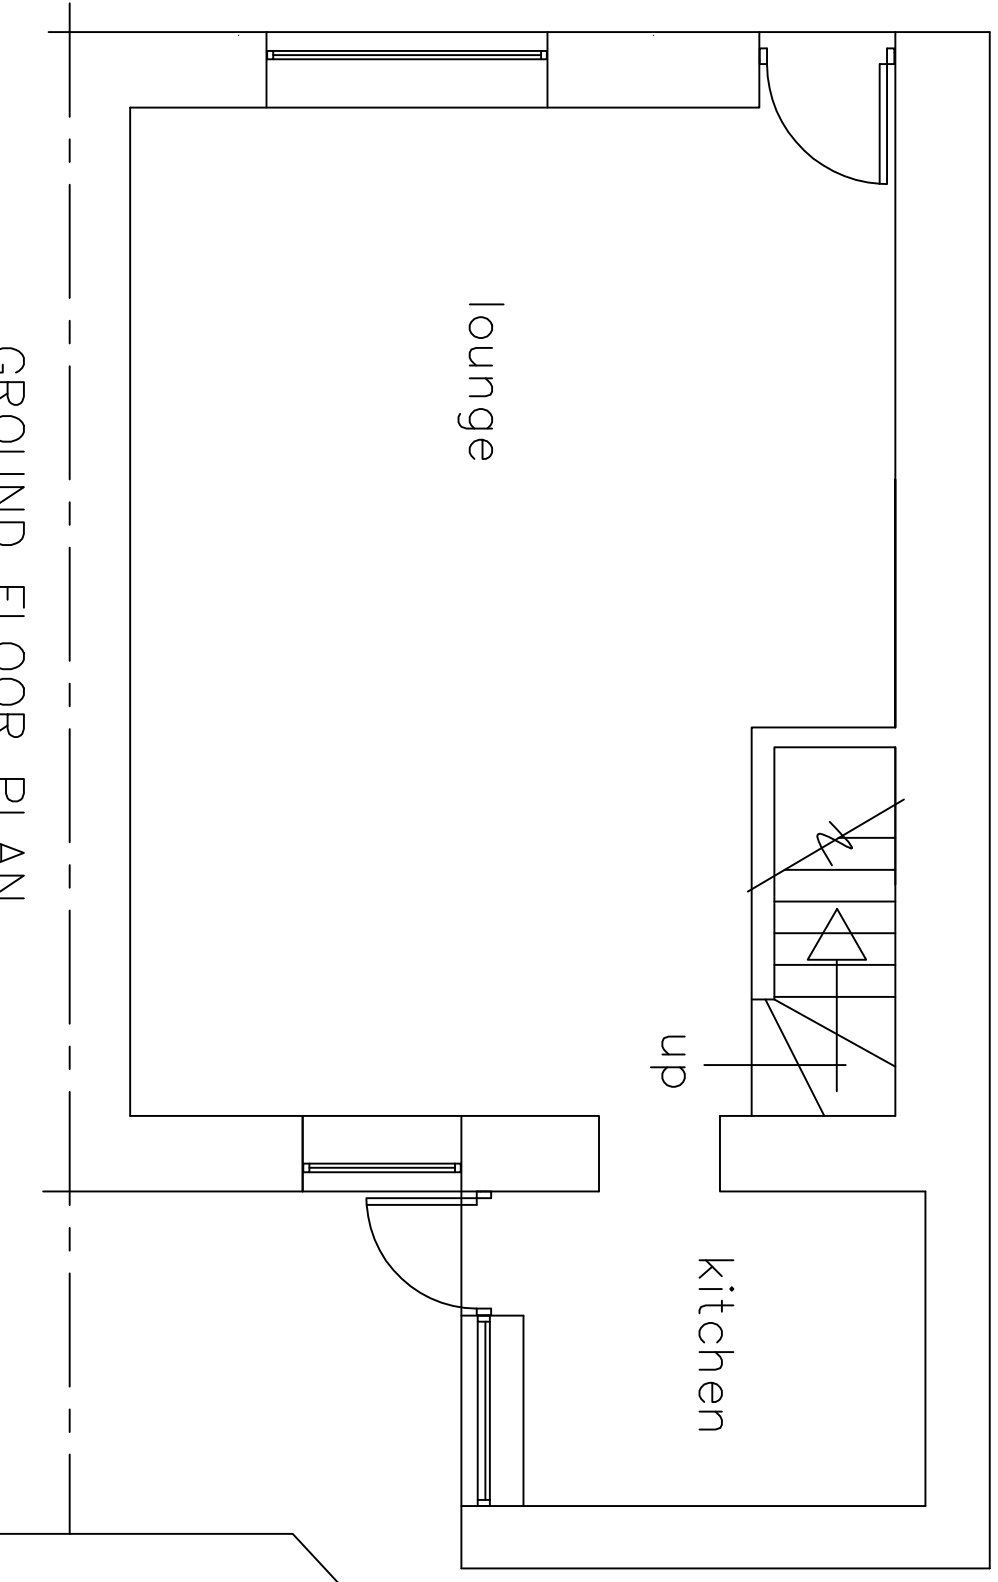

GROUND FLOOR PLAN

© copyright	
Min yr Efail, High Street, Nantylfyllon, Moesteg, CF34 0BW Tel 07971 455724 E Mail : INVMCTA7777@YAHOO.CO.UK	
	
INVMCTA Building Advisory Service	
	
Clients	MR & MRS R ADAMS
Job Title	PROPOSED STORE EXTENSION AT 5 QUEEN STREET GLYNCORRWG
Drawing Title	
Drawing No.	Scale
5QS./1/19A	AUG 2019 1:50