



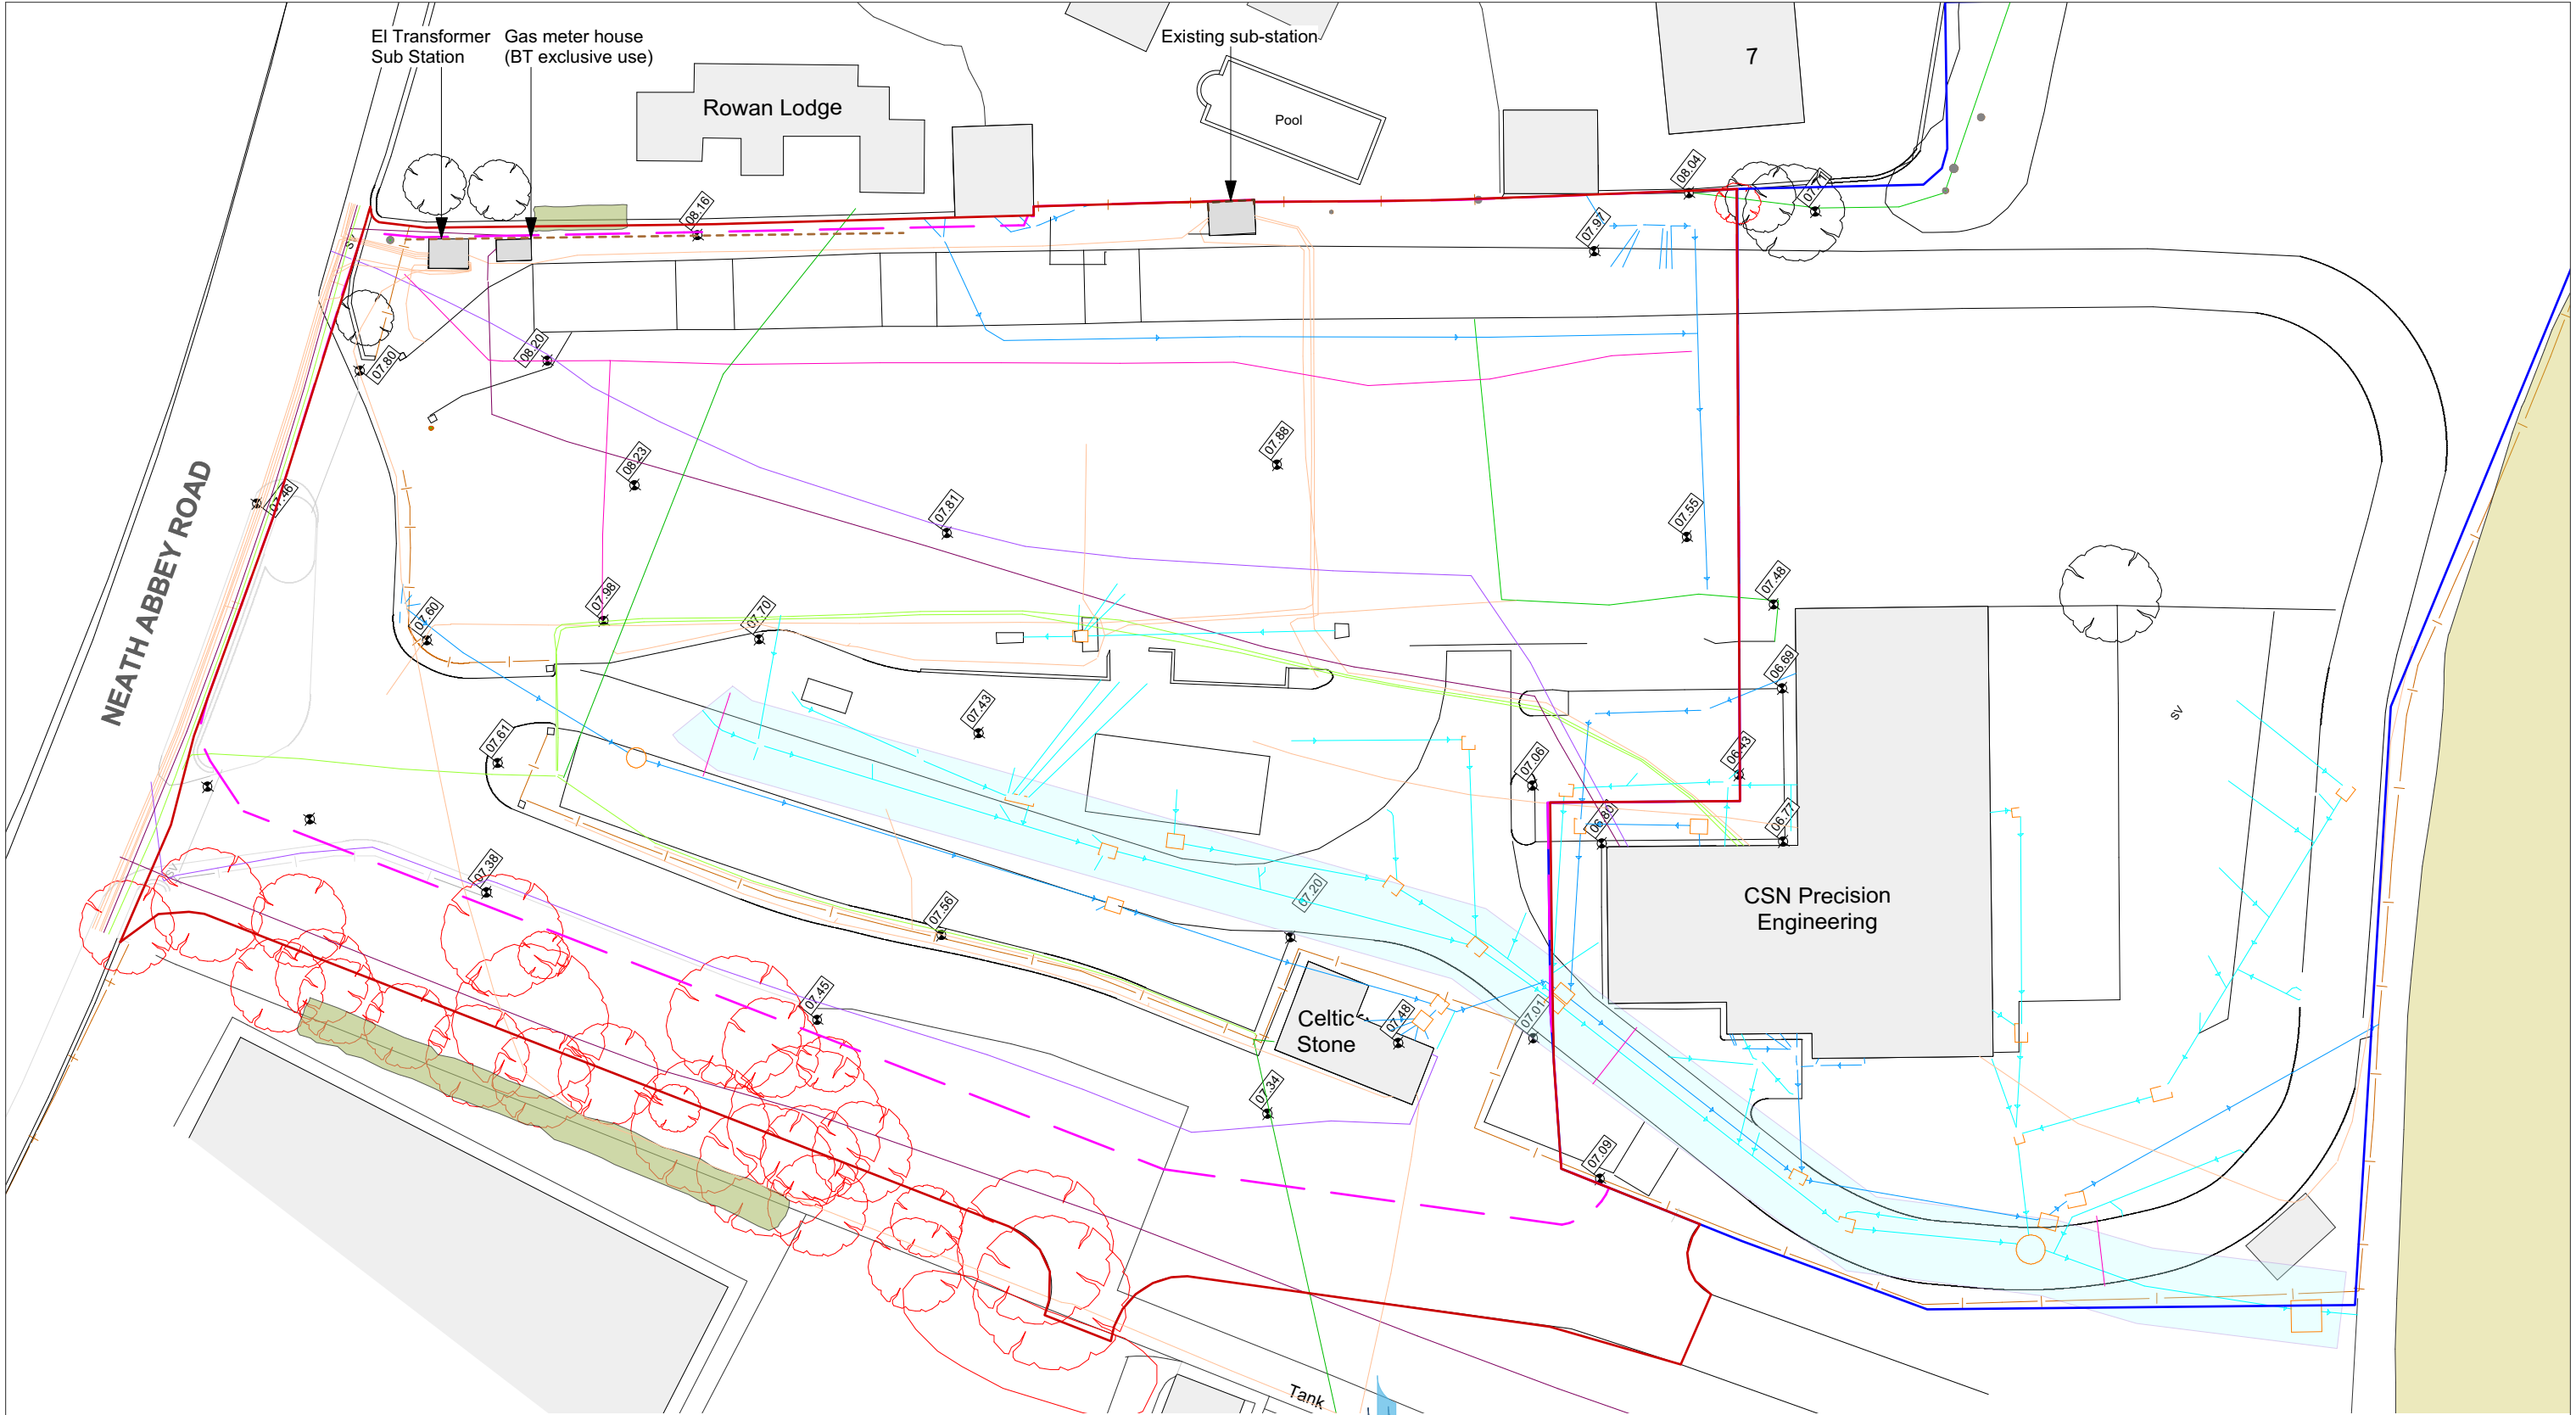

- SERVICES KEY**
- Underground BT Cable
 - Overhead BT Cable
 - Electric Cable
 - Gas Pipe
 - Unidentified Service
 - Water Main
 - Foul Sewer
 - Surface Sewer
 - Chamber Extents

PROPOSED ALDI STORE	
APPLICATION SITE AREA (Approx)	8,390 sqm/ 2.07 acre/ 0.84 Hectare
ALDI SITE BOUNDARY (Approx)	7,195 sqm/ 1.78 acre/ 0.72 Hectare
Remaining CSN Site Area (Approx)	7,104 sqm/ 1.76 acre/ 0.71 Hectare

 

Chartered Architects
Chartered Building Surveyors
Interior Designers
CDM Services

Glentworth Court, Lime Kiln Close
Stoke Gifford, Bristol BS34 8SR
+44 (0)117 931 2062
www.kendallkingscott.co.uk

Project
**Neath,
Neath Abbey Road**
Client
Aldi Stores Ltd.

Scale
1:500
Paper Size
A3
Filename
190487.vwx
© Copyright
Do not scale this drawing

P3	25/06/19	SK	NR	Title updated
P2	20/06/19	SK	NR	Application boundary added
Rev	Date	By	Ap	Note

Drawing Title			
Existing Site Plan			
Project Number	Drawing Number	Revision	
		190487-1150- P3	
Date	Drawn	Checked	Status
24/04/19	SK	NR	PLANNING
Check all dimensions and levels on site			

Only to be used on the site for which designed. The electronic transmission of designs/information contained in this drawing is carried out entirely at the User's risk and Kendall Kingscott Ltd. will have no liability for any errors or inaccuracies arising therefrom. The production of amended or updated information from the said designs/information by the User is entirely the responsibility of the User and Kendall Kingscott Ltd. shall have no responsibility in respect thereof whatsoever.