



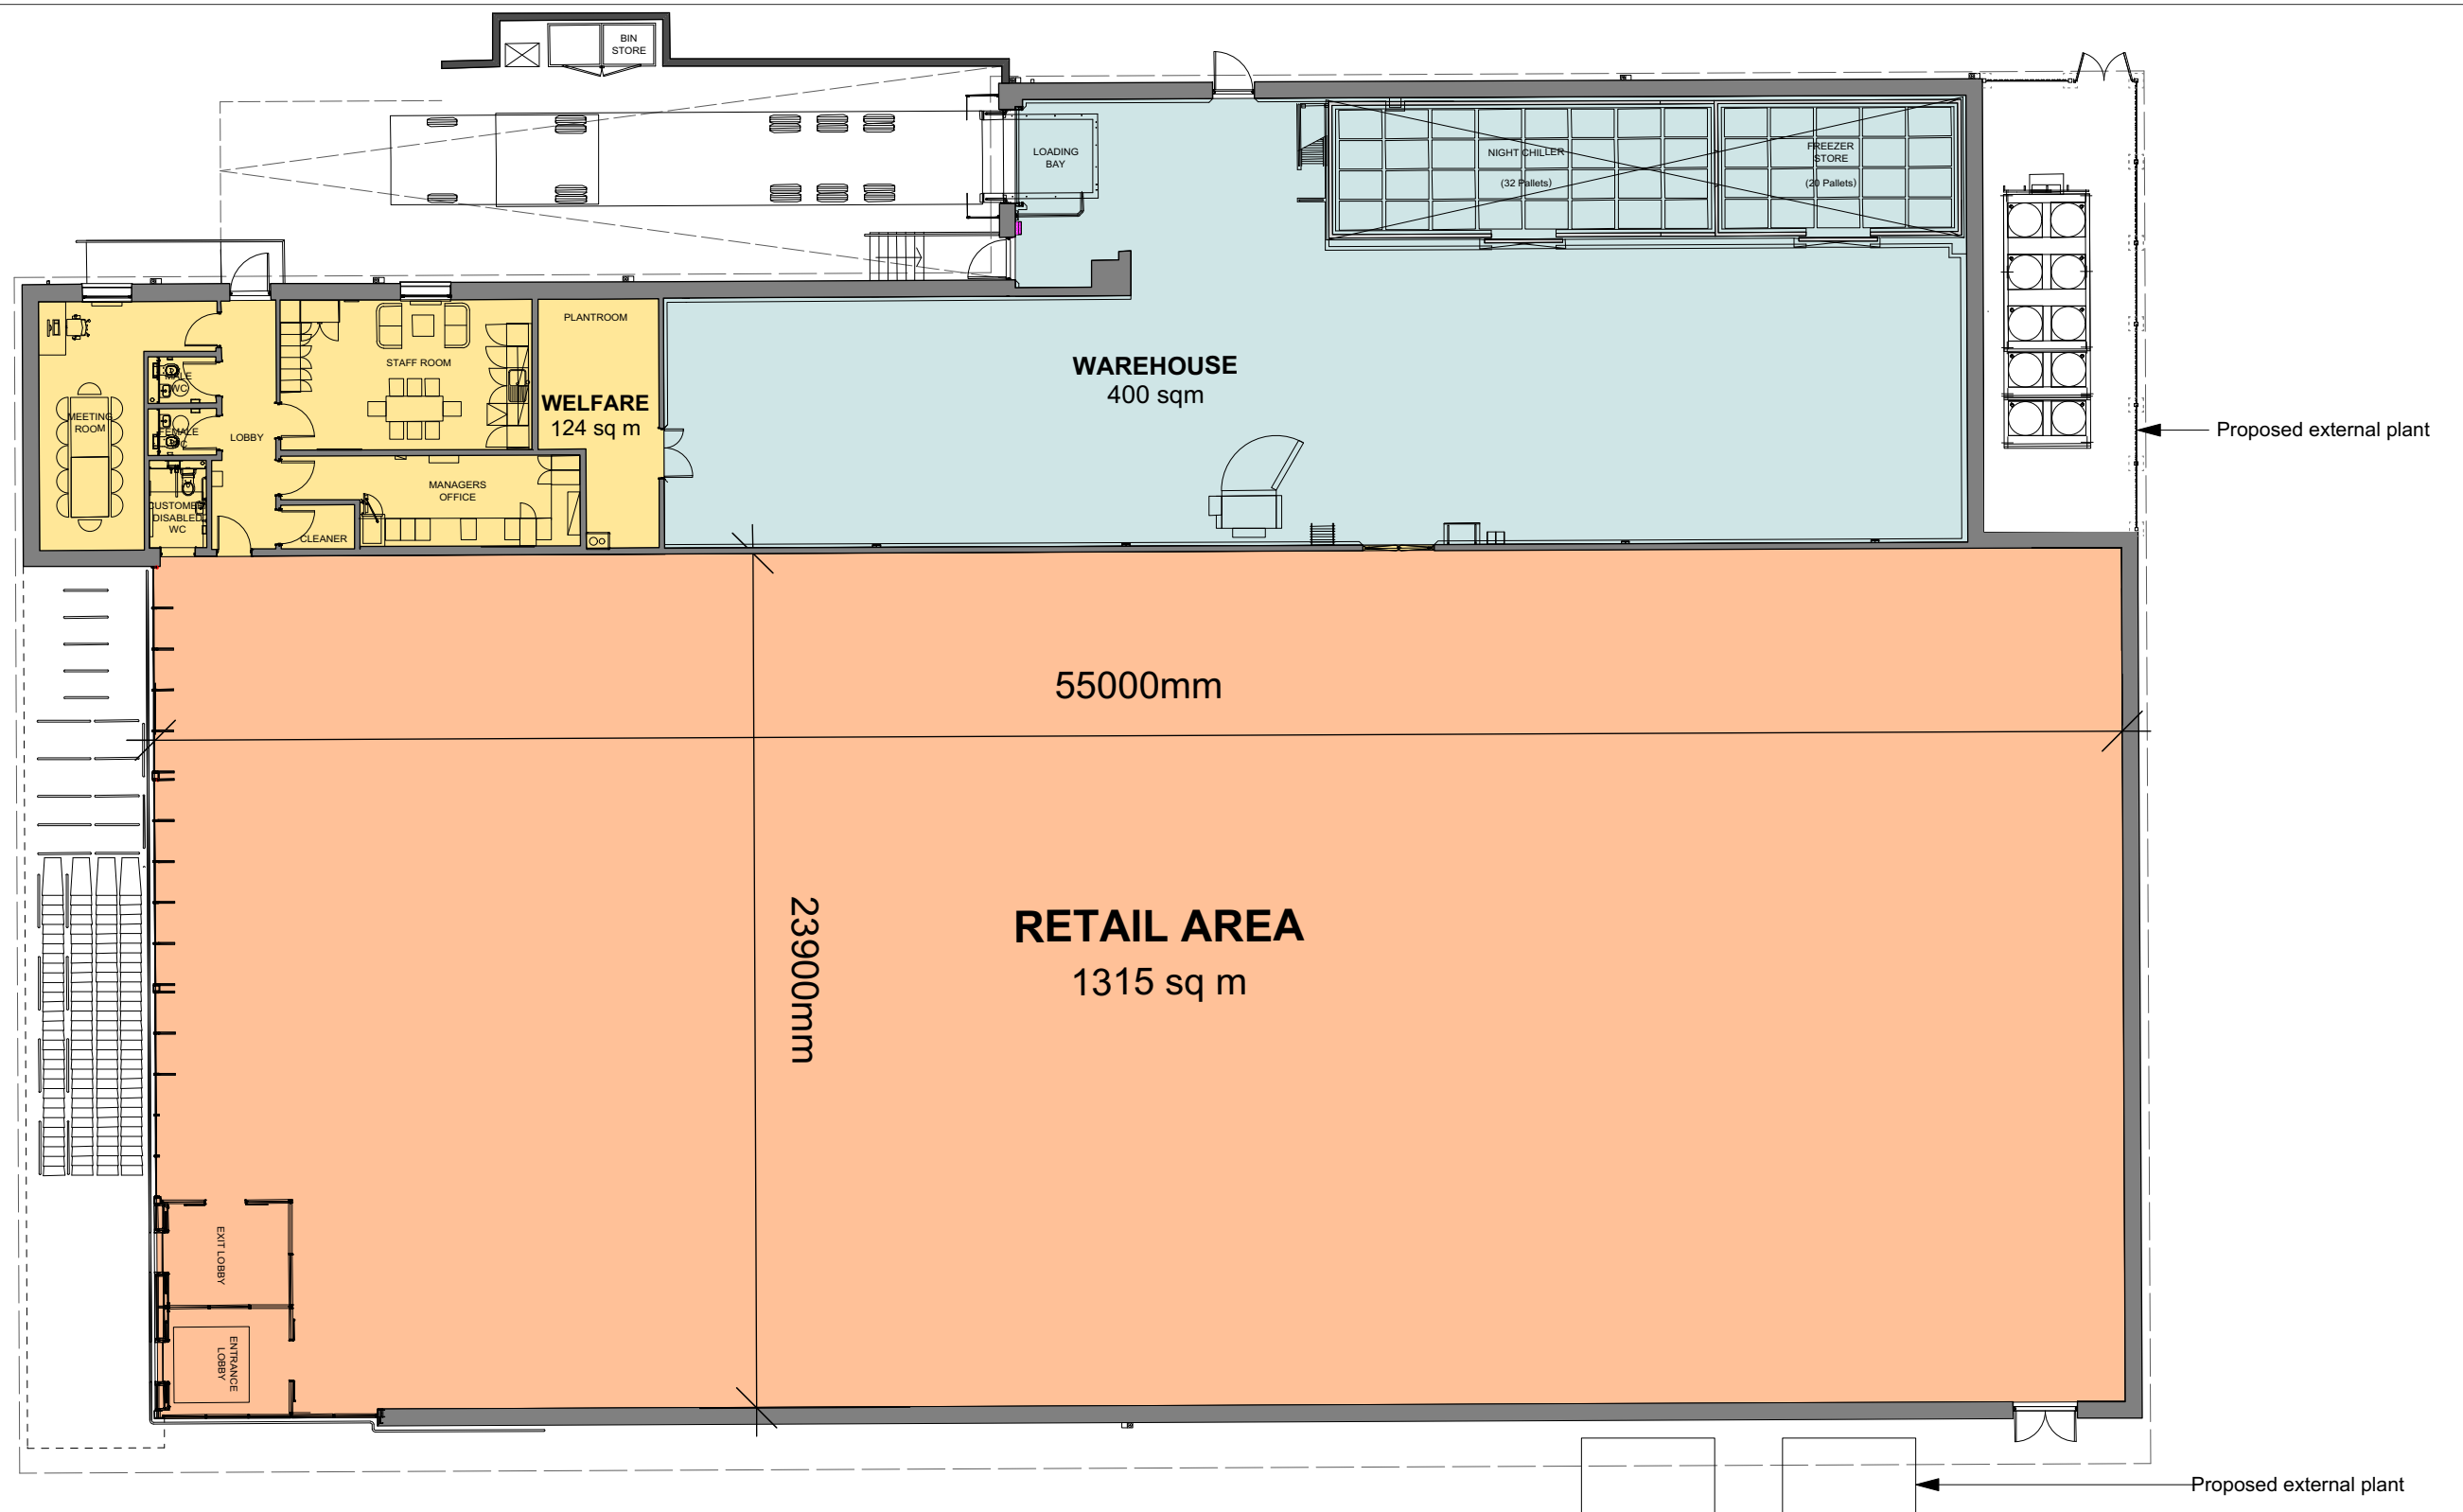

PROPOSED ALDI STORE		
RETAIL AREA (approx)	1,315 sqm	14,155 sqft
WELFARE AREA (approx)	124 sqm	1,335 sqft
WAREHOUSE (approx) (Including Loading Bay and Freezers)	400 sqm	4,306 sqft
TOTAL PARKING Typically 2.5 x 5m	124	

 

Chartered Architects
Chartered Building Surveyors
Interior Designers
CDM Services

Glentworth Court, Lime Kiln Close
Stoke Gifford, Bristol BS34 8SR

+44 (0)117 931 2062
www.kendallkingscott.co.uk



Project
Neath,
Neath Abbey Road
Client
Aldi Stores Ltd.

Scale Paper Size Filename
1:200 A3 190487.vwx
© Copyright Do not scale this drawing

P3	08/07/19	SK	NR	Store layout amended to allow for new plant layout
P2	25/06/19	SK	NR	Title updated
Rev	Date	By	Ap	Note

Drawing Title
Floor Plan

Project Number	Drawing Number	Revision
----------------	----------------	----------

190487-1401- P3

Date	Drawn	Checked	Status
24/04/19	SK	NR	PLANNING

Check all dimensions and levels on site

Only to be used on the site for which designed. The electronic transmission of designs/information contained in this drawing is carried out entirely at the User's risk and Kendall Kingscott Ltd. will have no liability for any errors or inaccuracies arising therefrom. The production of amended or updated information from the said designs/information by the User is entirely the responsibility of the User and Kendall Kingscott Ltd. shall have no responsibility in respect thereof whatsoever.