




NORTH-WESTERN FACING ELEVATION

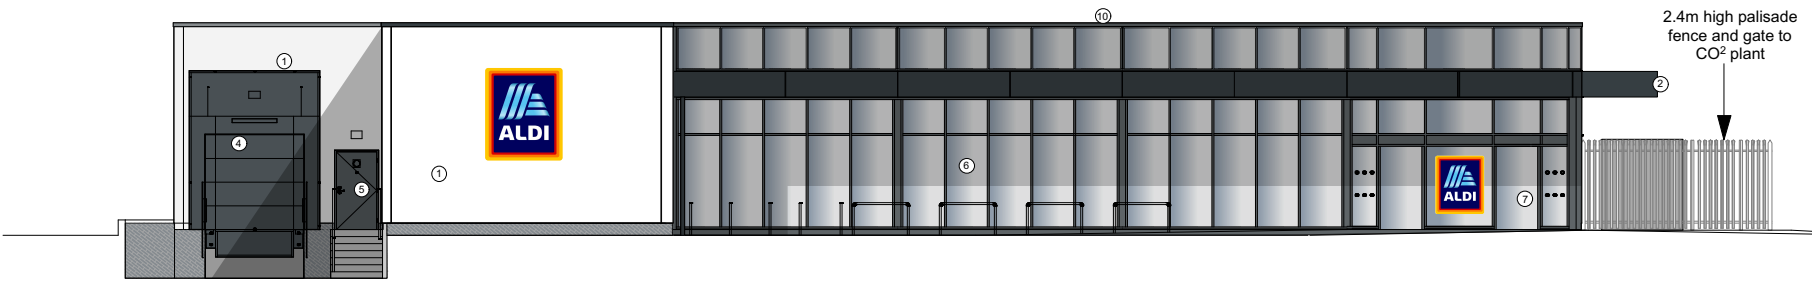


SOUTH-EASTERN FACING ELEVATION

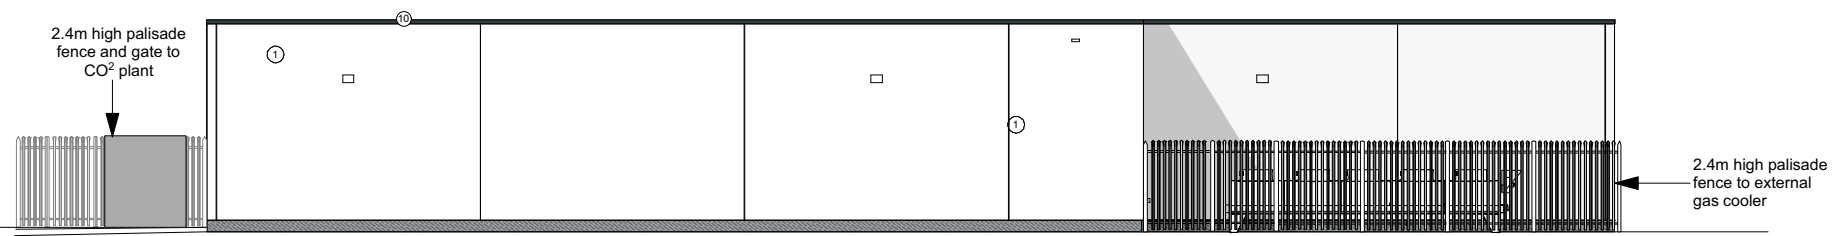

NORTH-EASTERN FACING ELEVATION

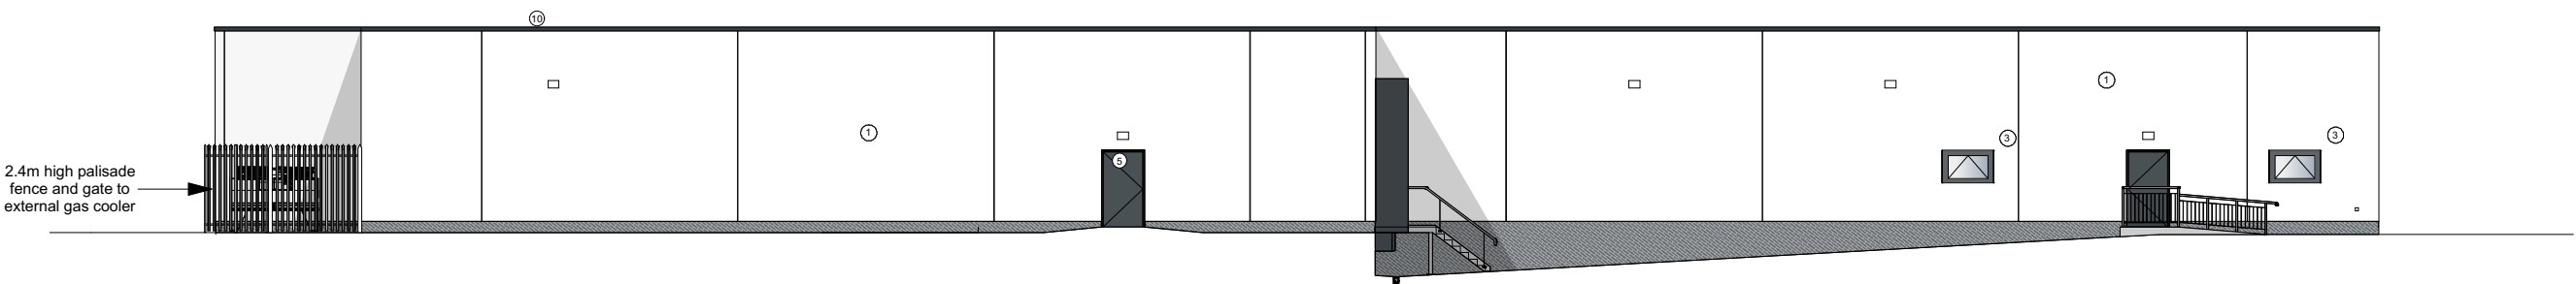

SOUTH-WESTERN FACING ELEVATION

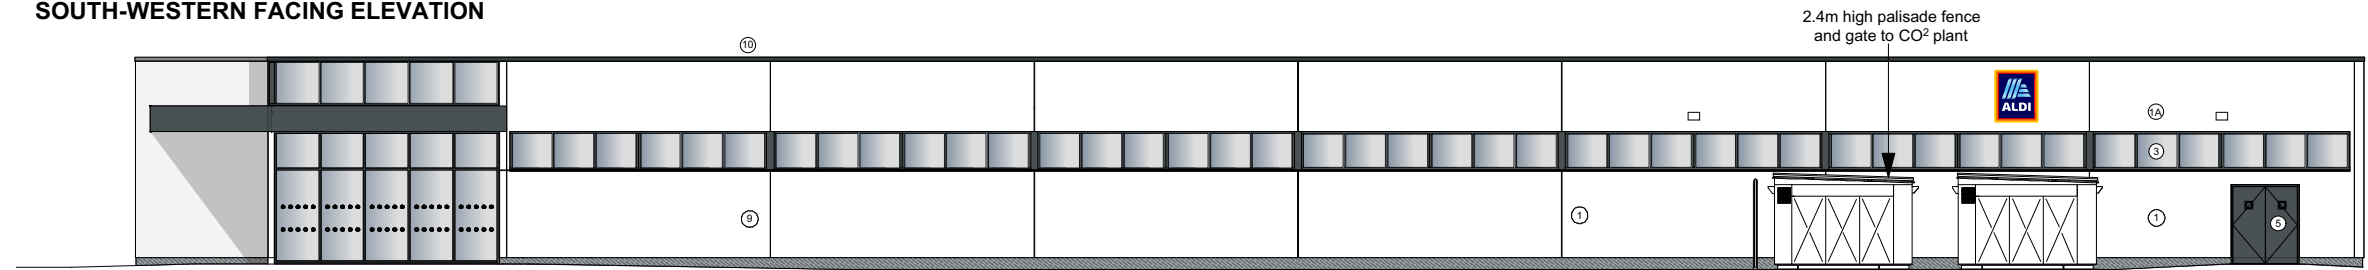

EXTERNAL FINISHES - Subject to approval by LPA

- 1 Walls - White Mineral Render textured finish applied to blockwork with black facing brickwork and black coloured mortar below rendered panels
- 1A External Wall Insulation System finished with white Mineral Render
- 2 Canopy fascia - powder coated aluminium sheeting, colour dark grey (joints to match half grid spacing on entrance elevation and shopfront elevations)
- 3 Windows - polyester powder coated aluminium, colour dark grey
- 4 Sectional Overhead Door - PVF coated steel, colour dark grey
- 5 Steel Escape Doors - Polyester Powder coated colour dark grey
- 6 Shopfronts - Polyester powder coated aluminium, colour dark grey
- 7 Entrance - Polyester powder coated aluminium, colour dark grey
- 8 Handrails - galvanised tubular steel
- 9 Trolley Bay rails - satin finish stainless steel
- 10 0.7mm thick membrane coated drip flashing, colour dark grey

0 2 4 6 8 10 M
Scale = 1:200 at A3



Chartered Architects
Chartered Building Surveyors
Interior Designers
CDM Services



Glentworth Court, Lime Kiln Close
Stoke Gifford, Bristol BS34 8SR
+44 (0)117 931 2062
www.kendallkingscott.co.uk

Project
Neath,
Neath Abbey Road
Client
Aldi Stores Ltd.

Scale 1:200
Paper Size A3
Filename 190487.vwx
Do not scale this drawing

P3	02/08/19	HB	NR	External plant revised
P2	25/06/19	SK	NR	Tilte updated. Aldi sign relocated
Rev	Date	By	Ap	Note

Drawing Title Elevations			
Project Number	Drawing Number	Revision	
190487-1500-		P3	
Date	Drawn	Checked	Status
24/04/19	SK	NR	PLANNING
Check all dimensions and levels on site			

Only to be used on the site for which designed. The electronic transmission of designs/information contained in this drawing is carried out entirely at the User's risk and Kendall Kingscott Ltd. will have no liability for any errors or inaccuracies arising therefrom. The production of amended or updated information from the said designs/information by the User is entirely the responsibility of the User and Kendall Kingscott Ltd. shall have no responsibility in respect thereof whatsoever.