






PROPOSED FRONT ELEVATION

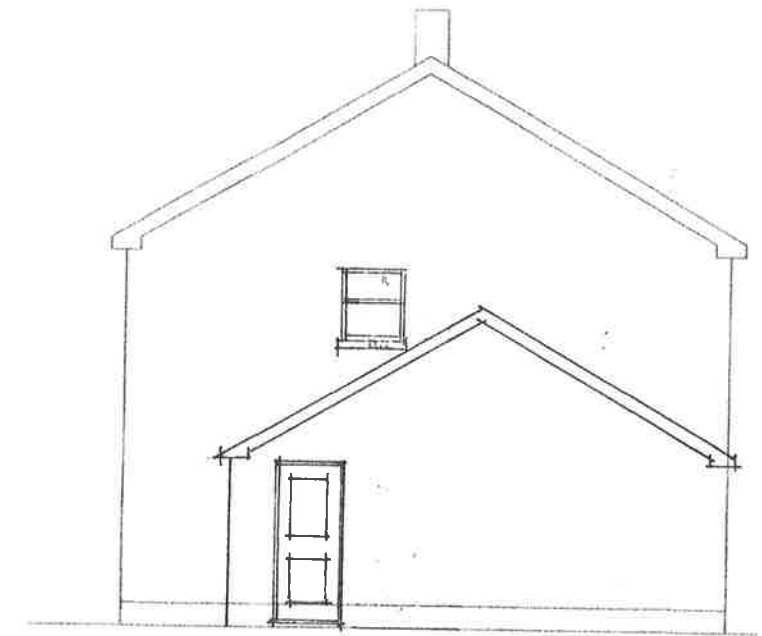

PROPOSED EAST ELEVATION

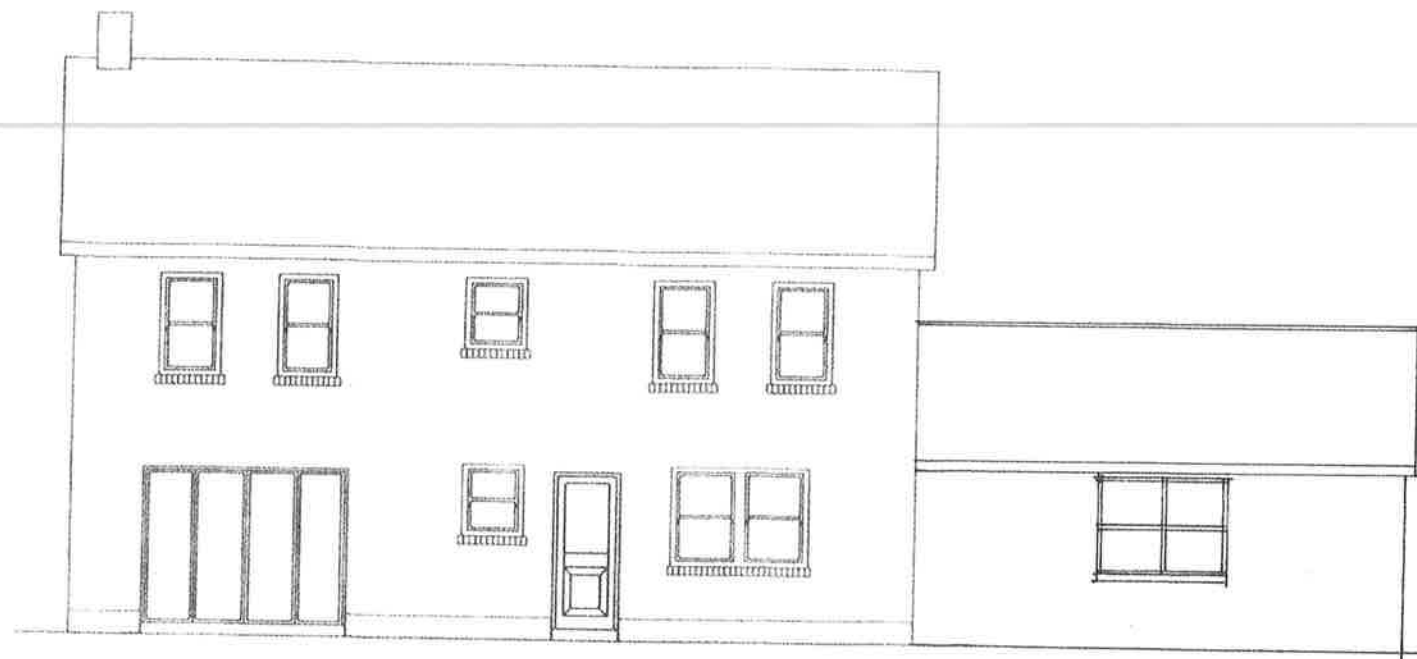

PROPOSED REAR ELEVATION

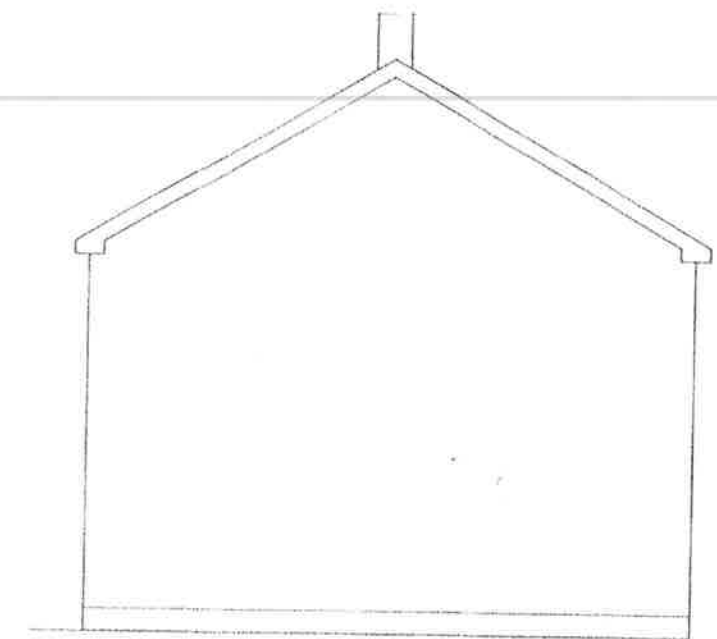

PROPOSED WEST ELEVATION

Dwg No AH/02A.