


EXISTING FRONT ELEVATION




EXISTING GF PLAN

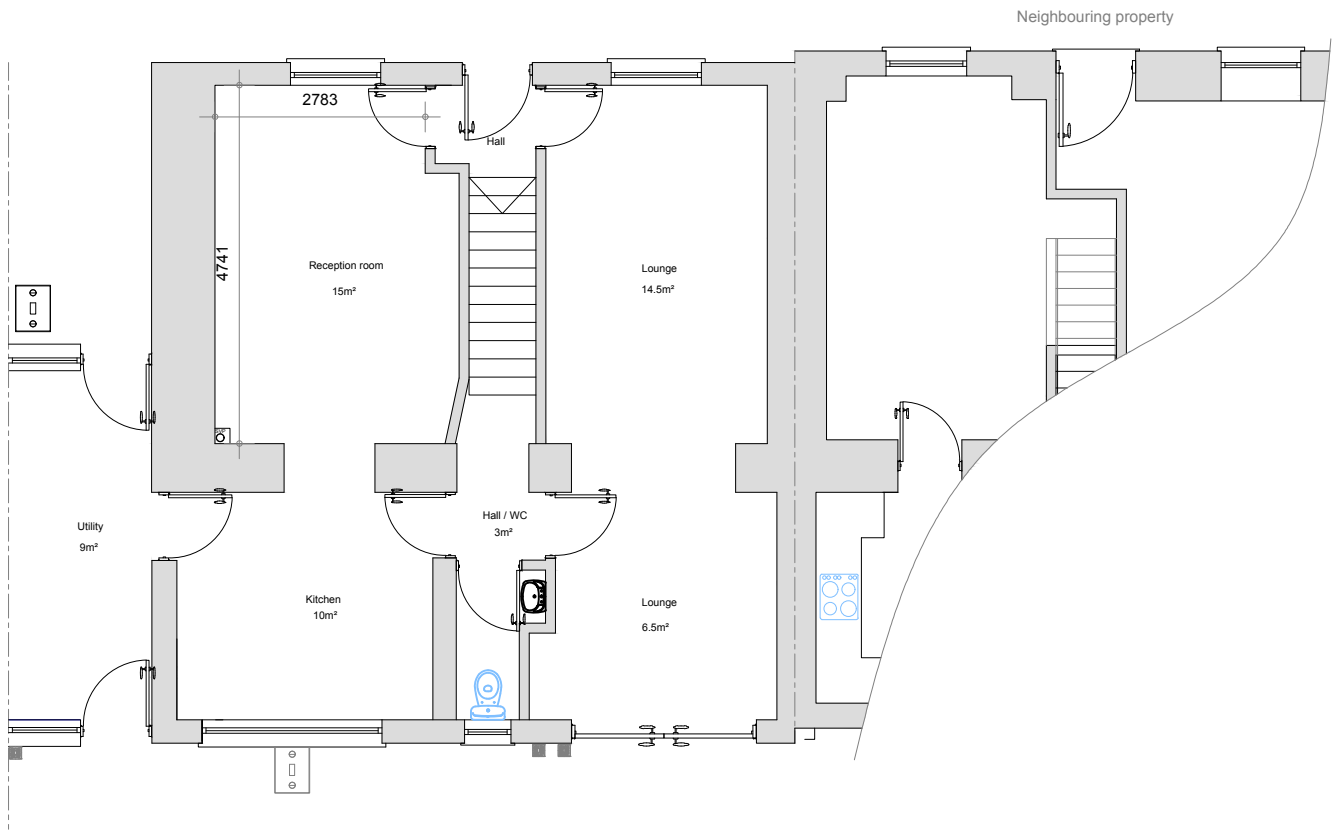


EXISTING REAR ELEVATION




EXISTING FF PLAN

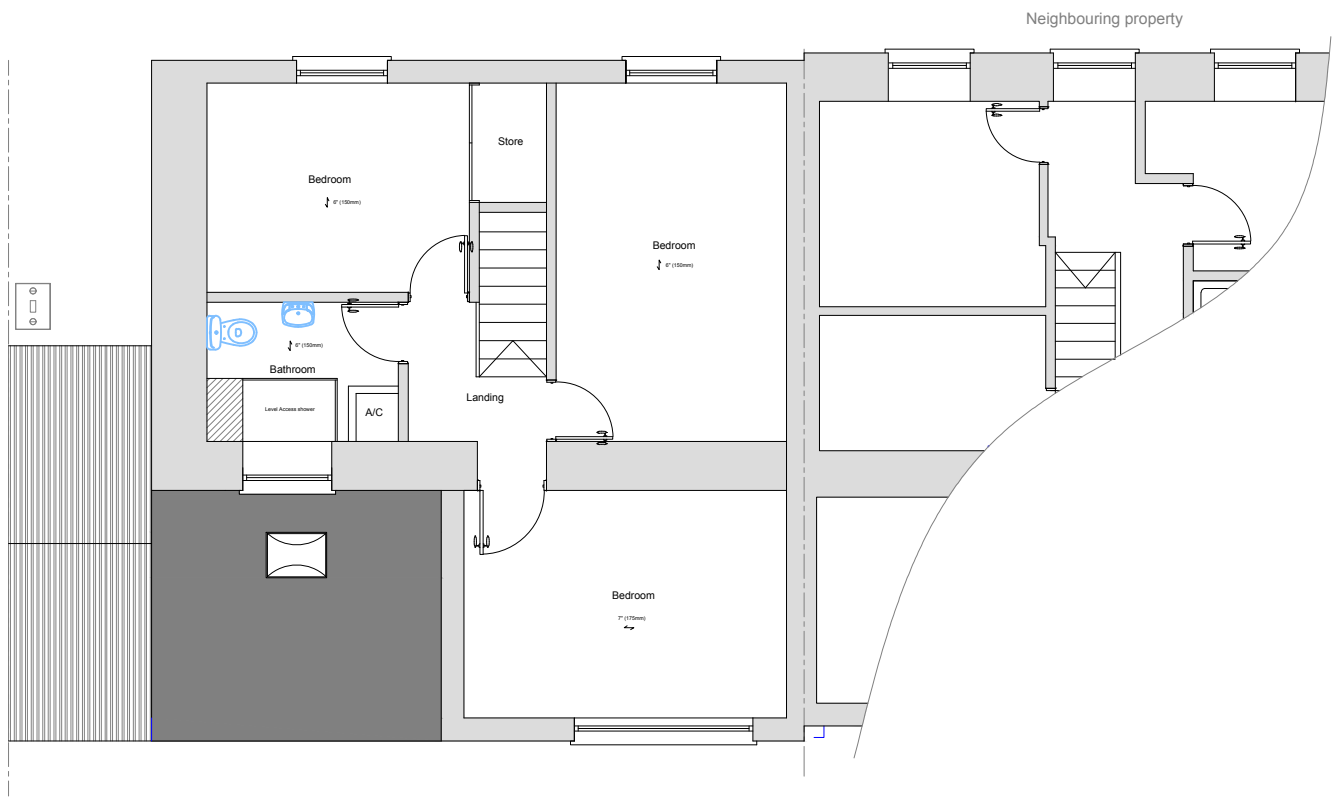

EXISTING SIDE ELEVATION

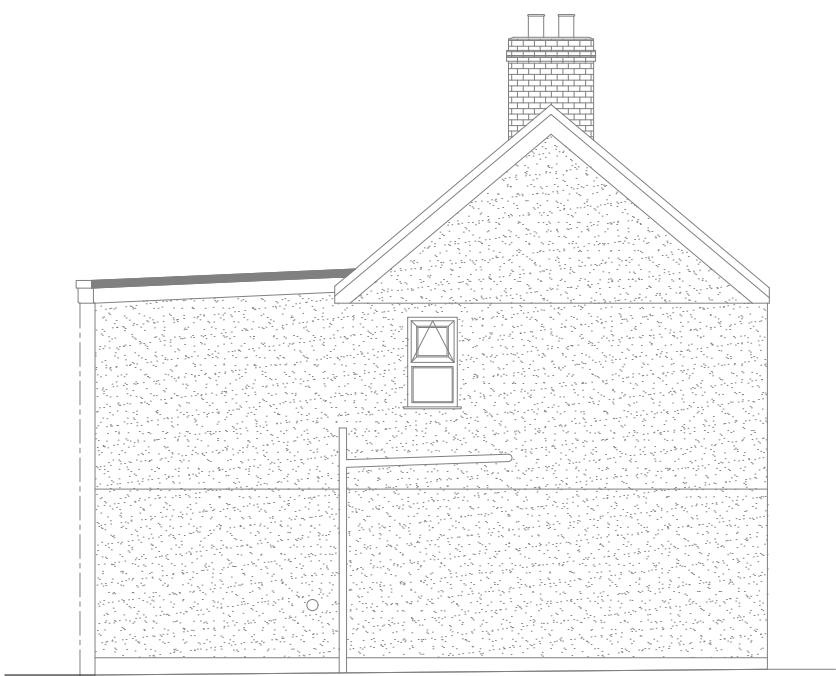

EXISTING SIDE ELEVATION

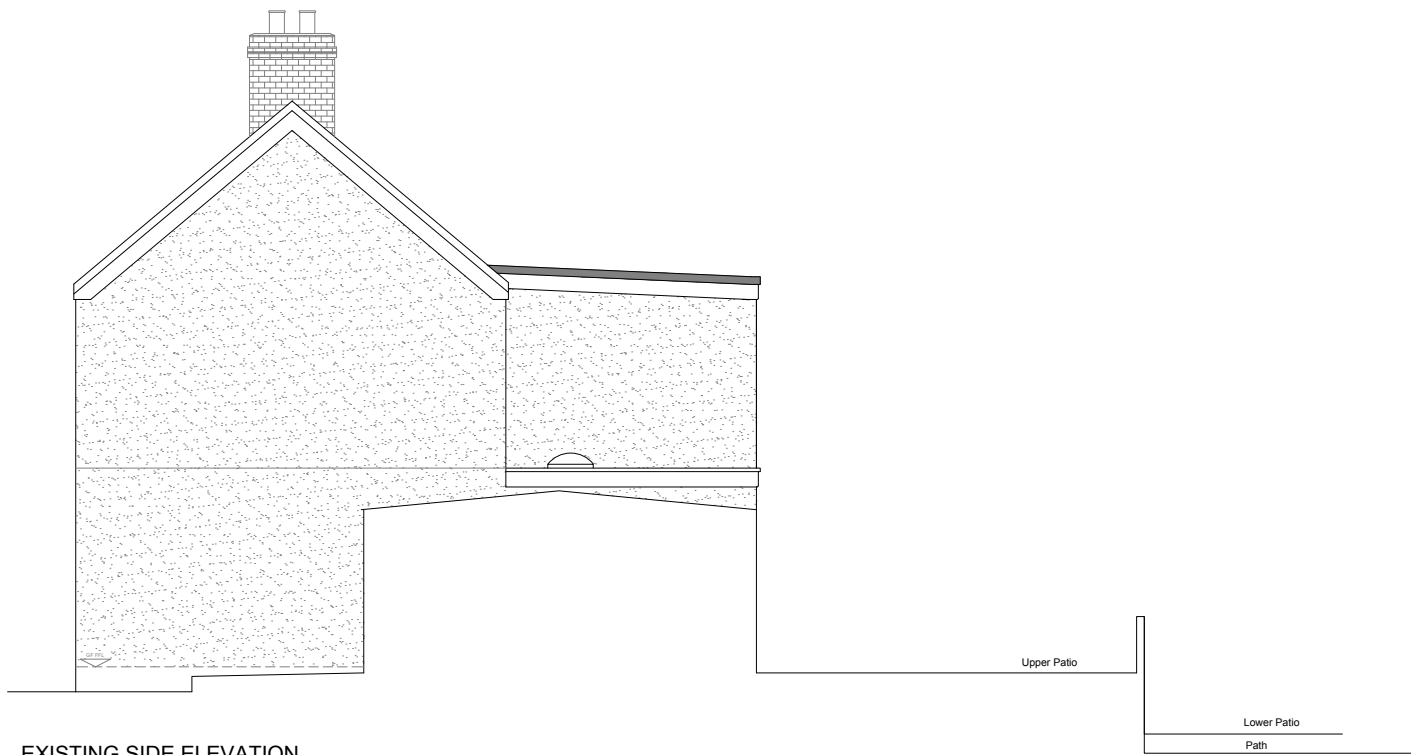

NOTES

A2

- 1 All dimensions in millimetres unless otherwise stated
- 2 Any errors or omissions to be reported to the Designer
- 3 Do not scale off this drawing - all dimensions and levels to be checked and confirmed on site.

Legend :

- 1 Grey/blue/black concrete roof tiles
- 2 White upvc fascias, gutters & downpipes
- 3 Canterbury Dash
- 4 Clear pvc corrugated roof sheets
- 5 White double glassed upvc windows & doors

Rev	Details	Date
-----	---------	------

Project	49 Gwilym Road Cwmlynnfell	
---------	-------------------------------	--

EXISTING FLOOR PLANS
& ELEVATIONS

Scales	1:100	Date	03.18
--------	-------	------	-------

Drawing No.	LC01_PL_02
-------------	------------