
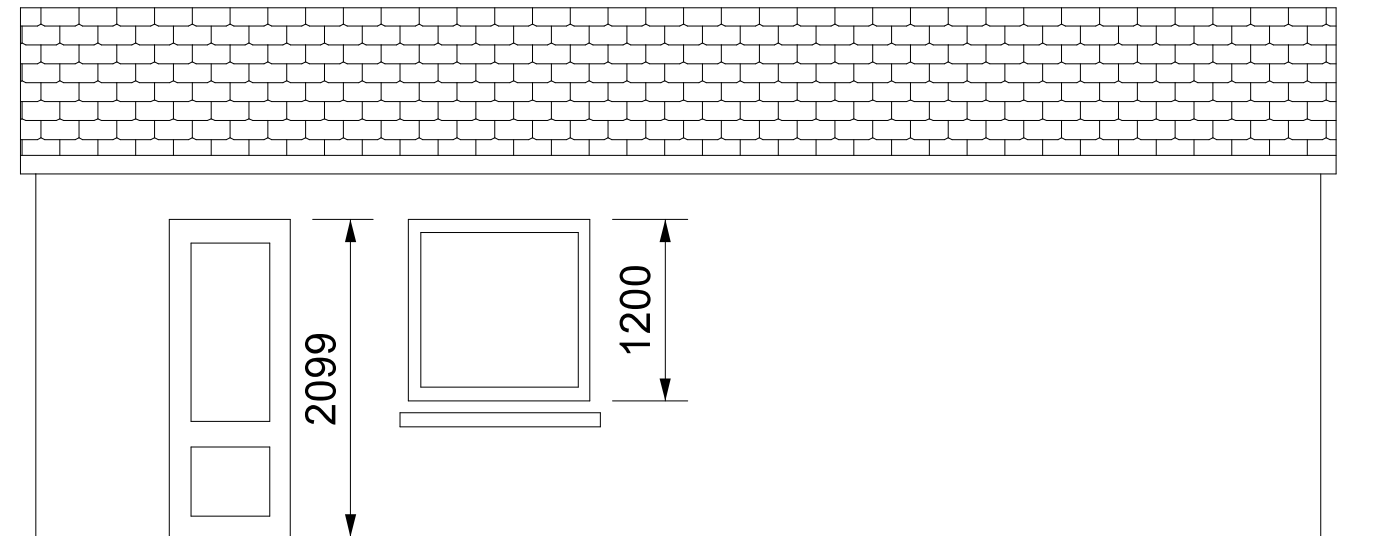
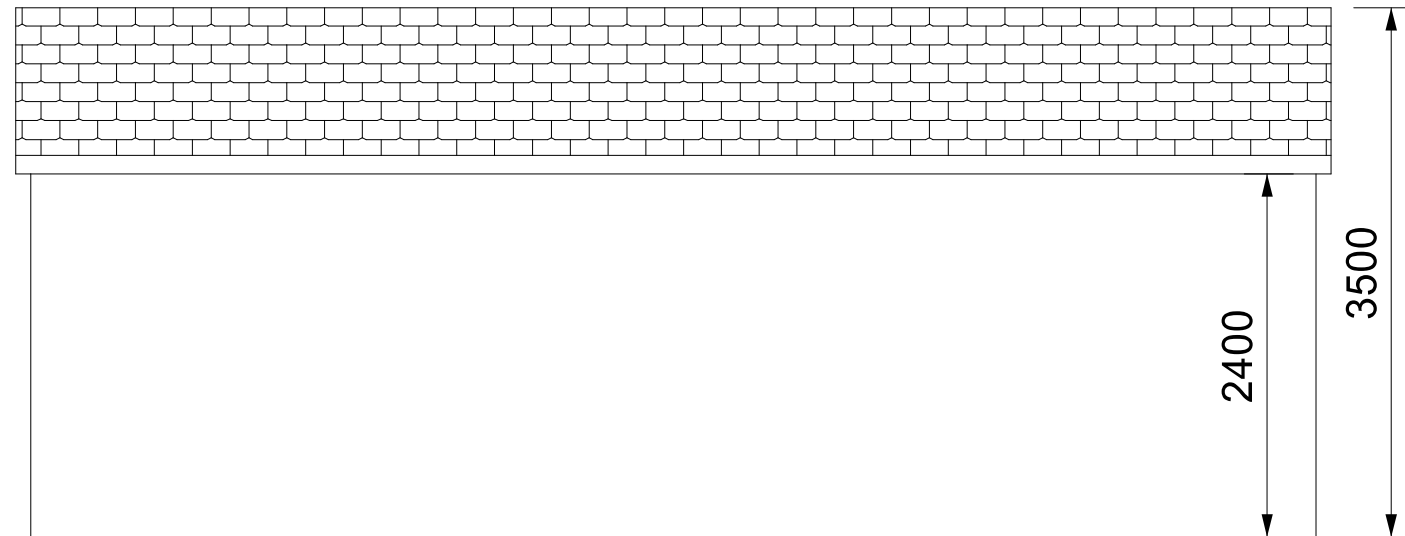
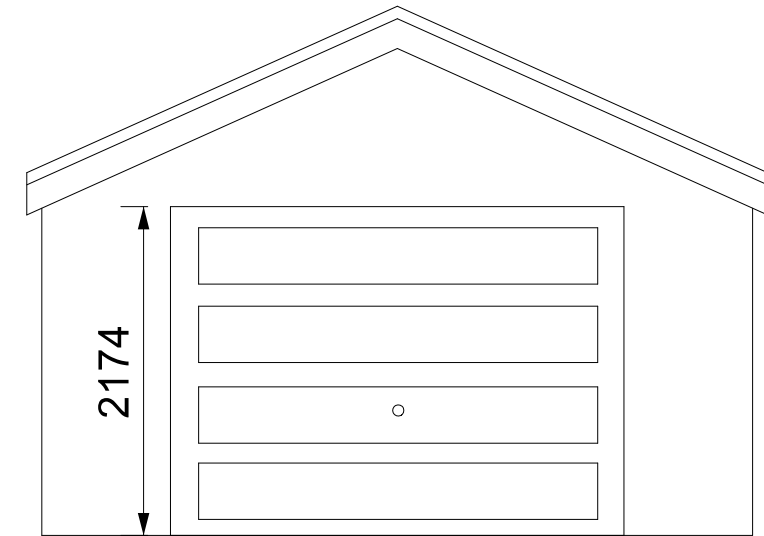


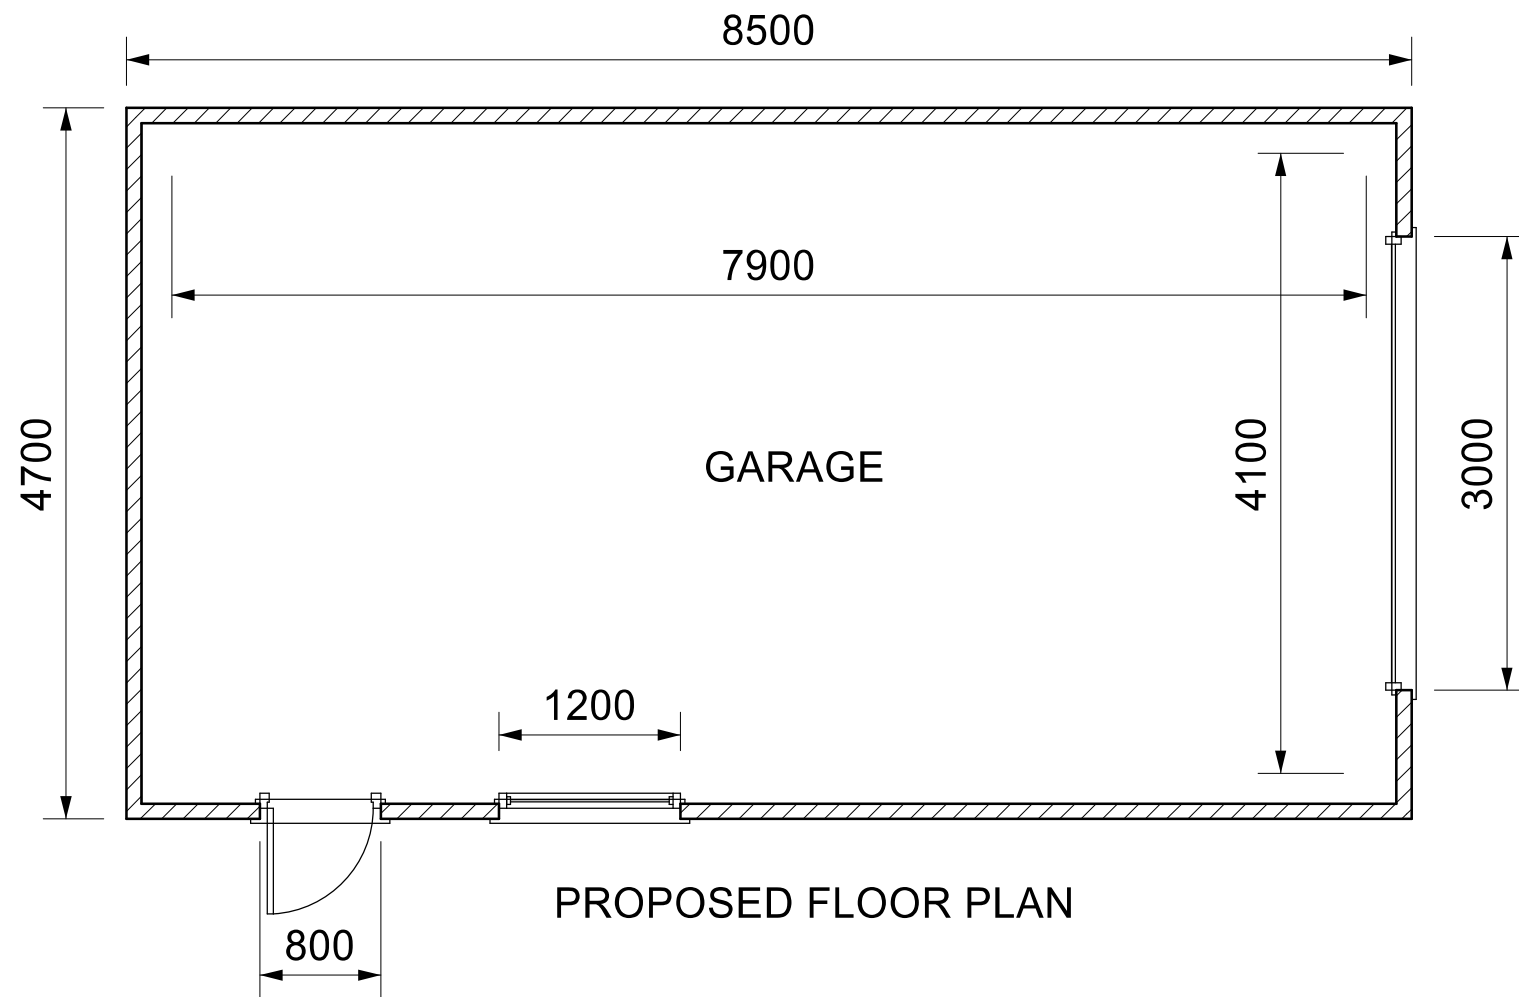

PROPOSED FLOOR PLAN

PROPOSED FLOOR PLAN

PROJECT: Proposed garage plans		Drawn by; Luke Roberts BSc (Hons), AssocRICS
TITLE: Proposed floor plan		
DATE: July 2019	SCALE: 1 : 50	DRAWING STATUS: COMPLETE
© Plans are for guide Purposes only. Notes you are advised to confirm all dimensions on site.		