


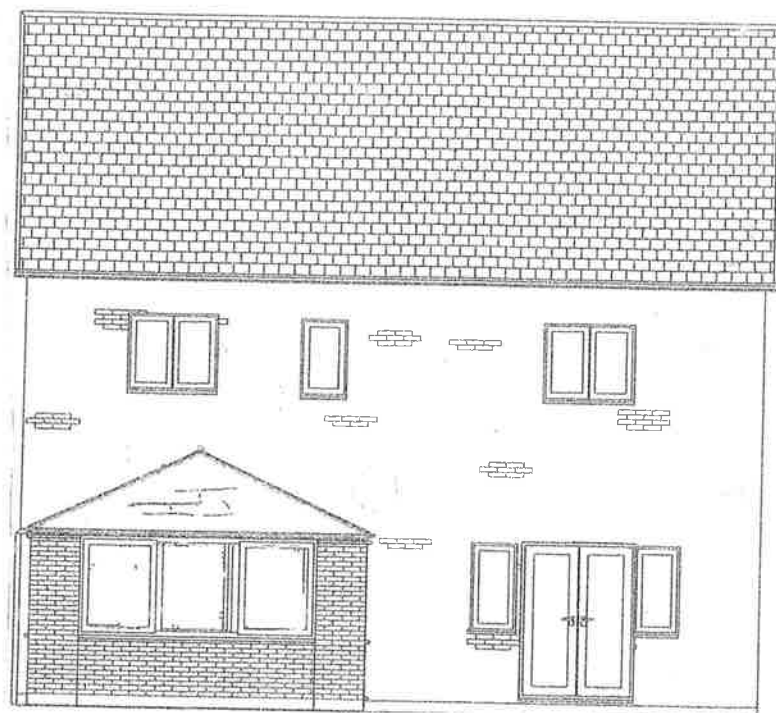


REAR ELEVATION
EXISTING




EXISTING ELEVATIONS SIDE



EXISTING FRONT
ELEVATION

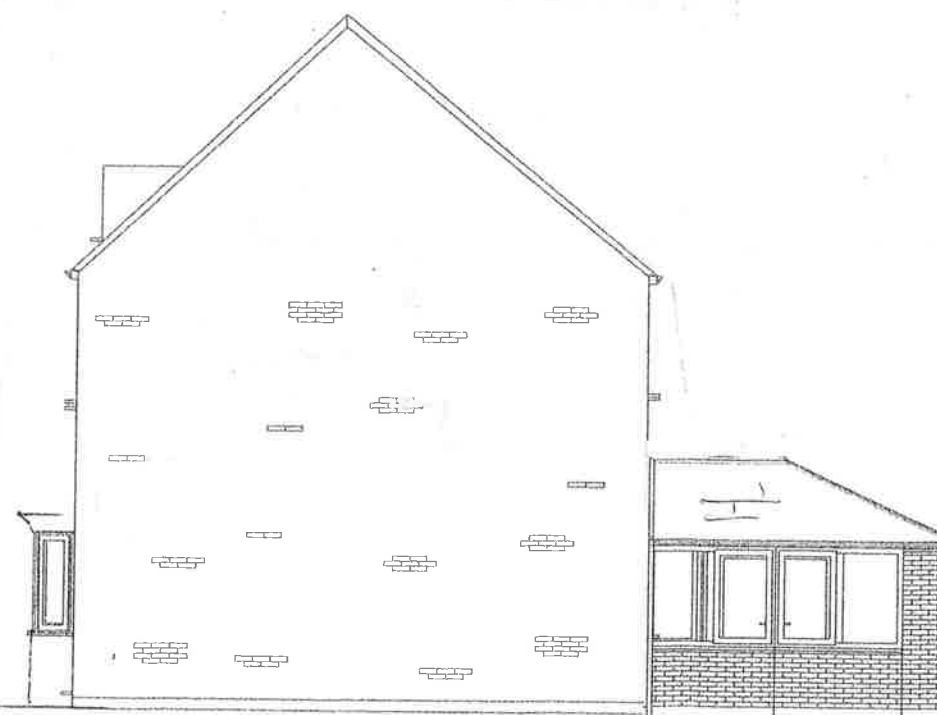

Floor Plan.

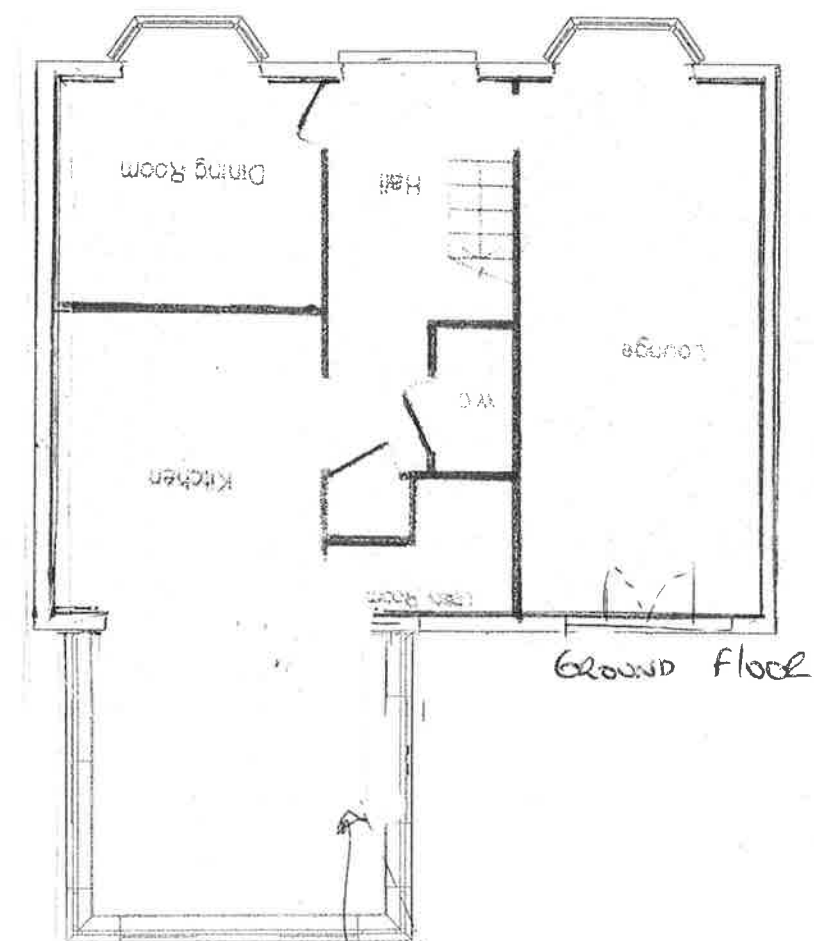

Mr and Mrs Drummond
90 Cae Morfa
Skewen
Neath
SA10 6EH

Securahome PVCu Ltd
Unit D Kestrel Way
Garngoch Industrial Estate
Gorseinion
Swansea SA4 9WN

email: sales@securahome.co.uk
Tel : 01792 224090
Fax: 01792 224099
Revision 1
Drawn by : Nigel Hocking

Scale : 1:100