




Rear Elevation  
Proposed



Front Elevation  
Proposed




Proposed  
Elevations Side

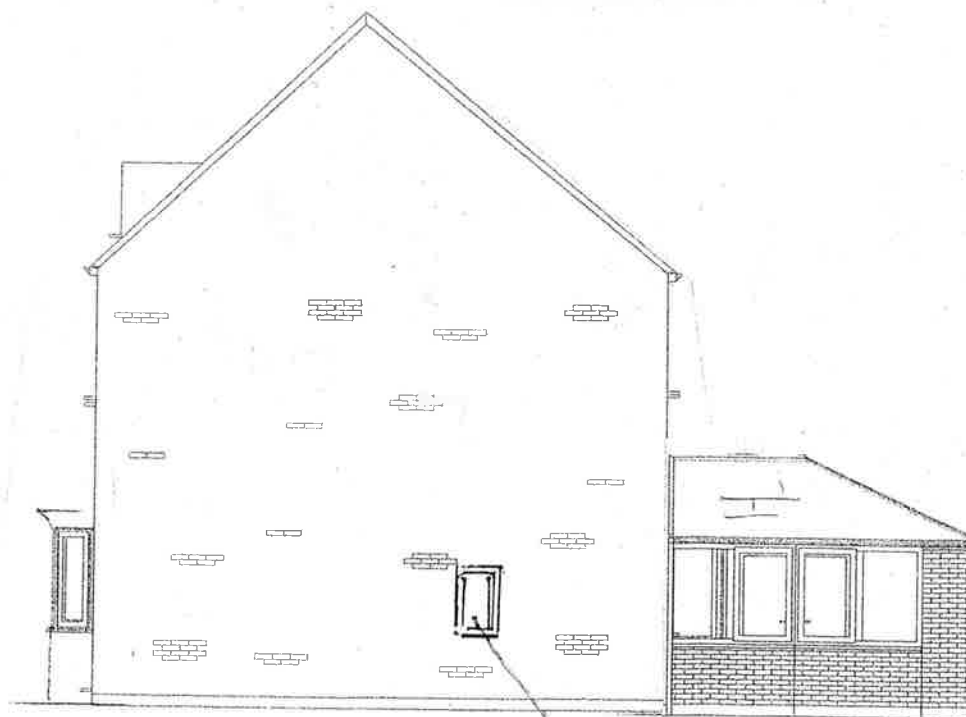

Proposed

NEW WINDOW WITH  
OPACIFIED GLASS

Floor Plan.

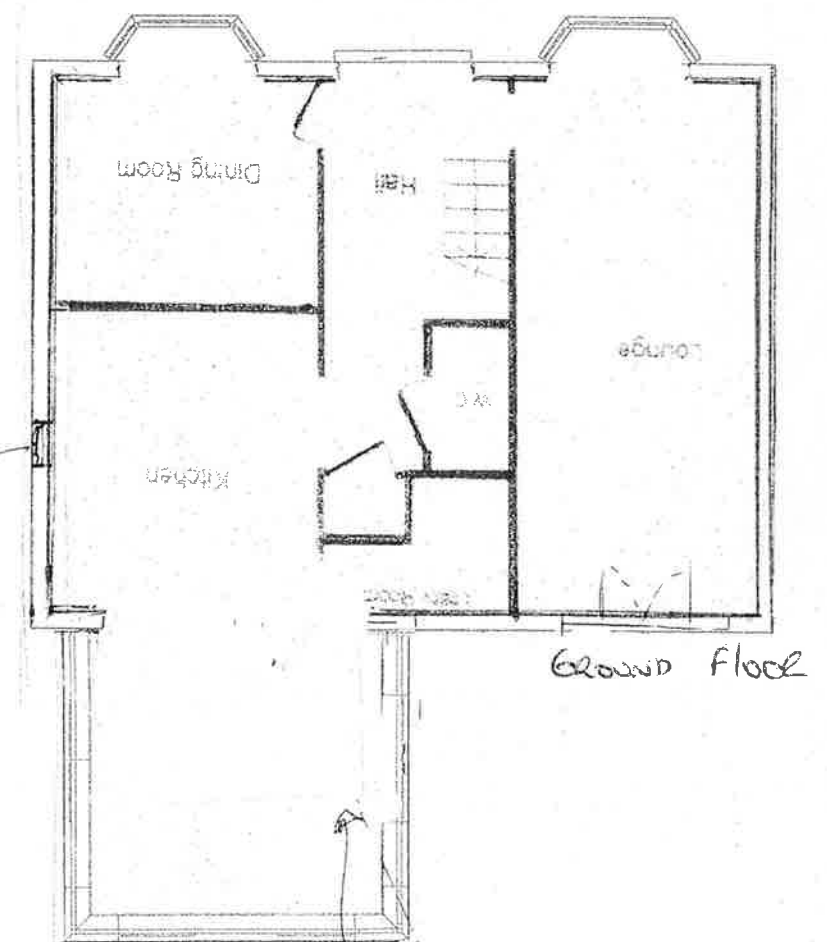

Ground Floor

Rear.

Mr and Mrs Drummond  
90 Cae Morfa  
Skewen  
Neath  
SA10 6EH

Securahome PVCu Ltd  
Unit D Kestrel Way  
Garngoch Industrial Estate  
Gorseinon  
Swansea SA4 0WN

email: sales@securahome.co.uk  
Tel : 01792 224090  
Fax: 01792 224099  
Revision 1  
Drawn by: Nigel Hocking

Scale : 1:100