



EXISTING:PROPOSED

Scale: 1:00

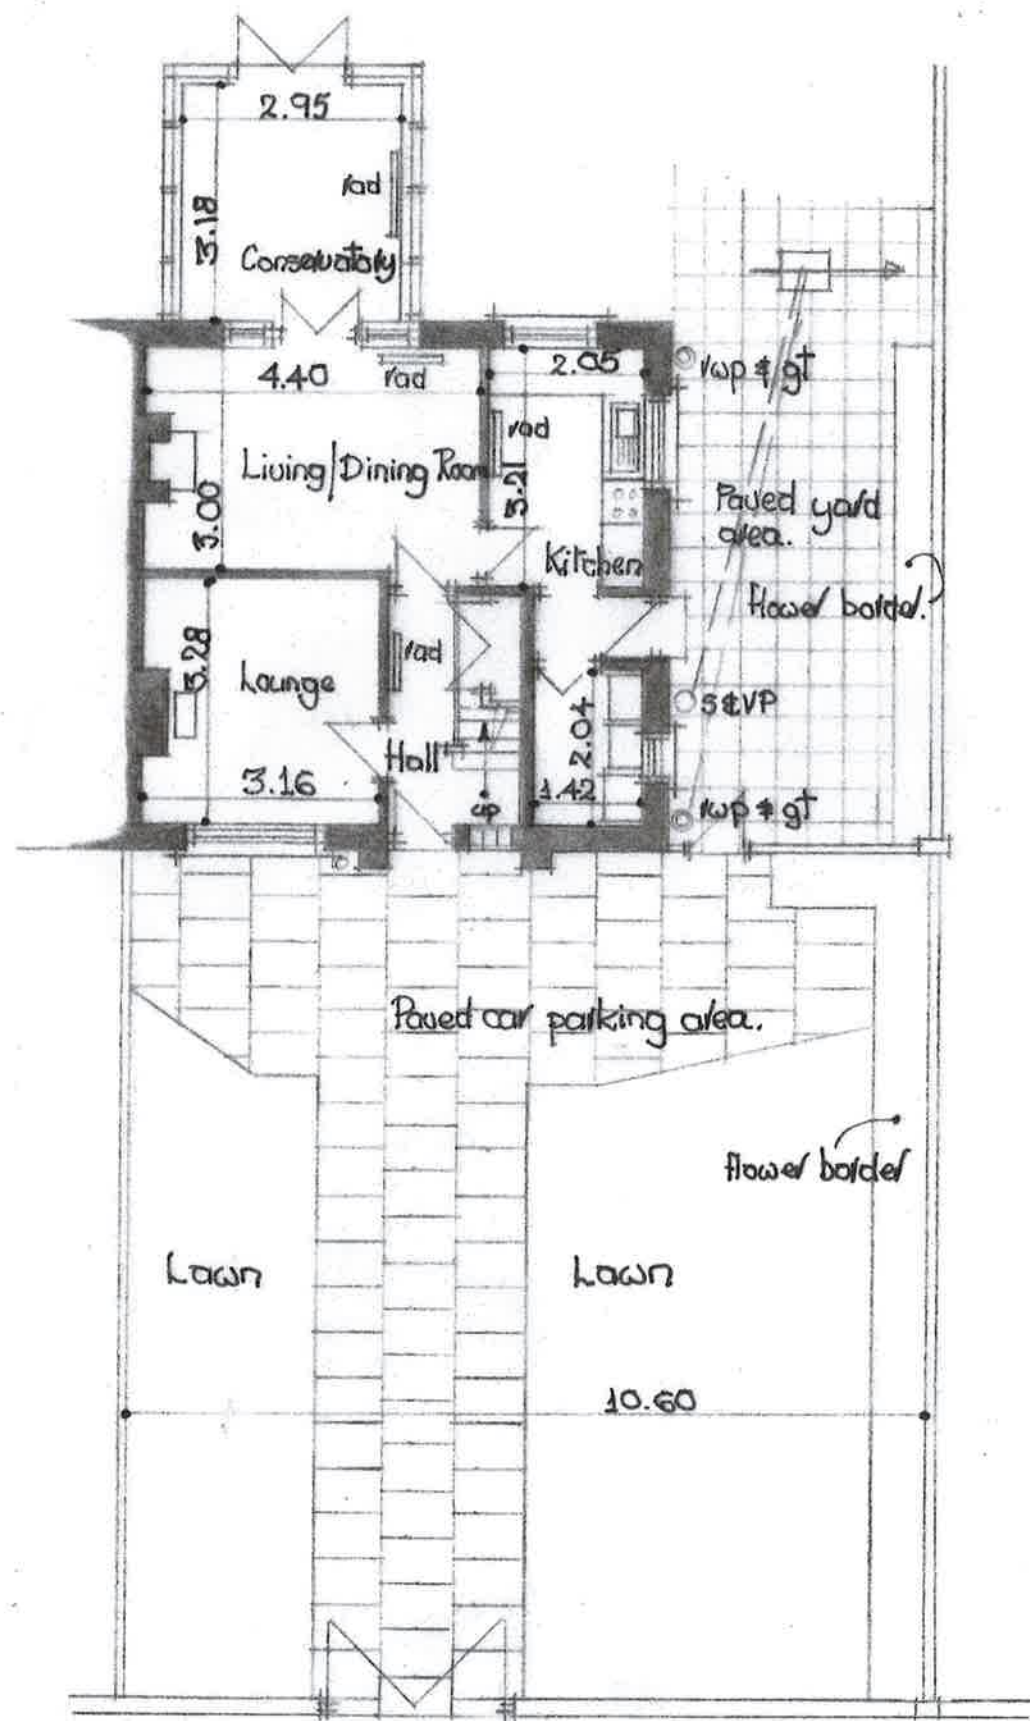

Ground Floor Plan

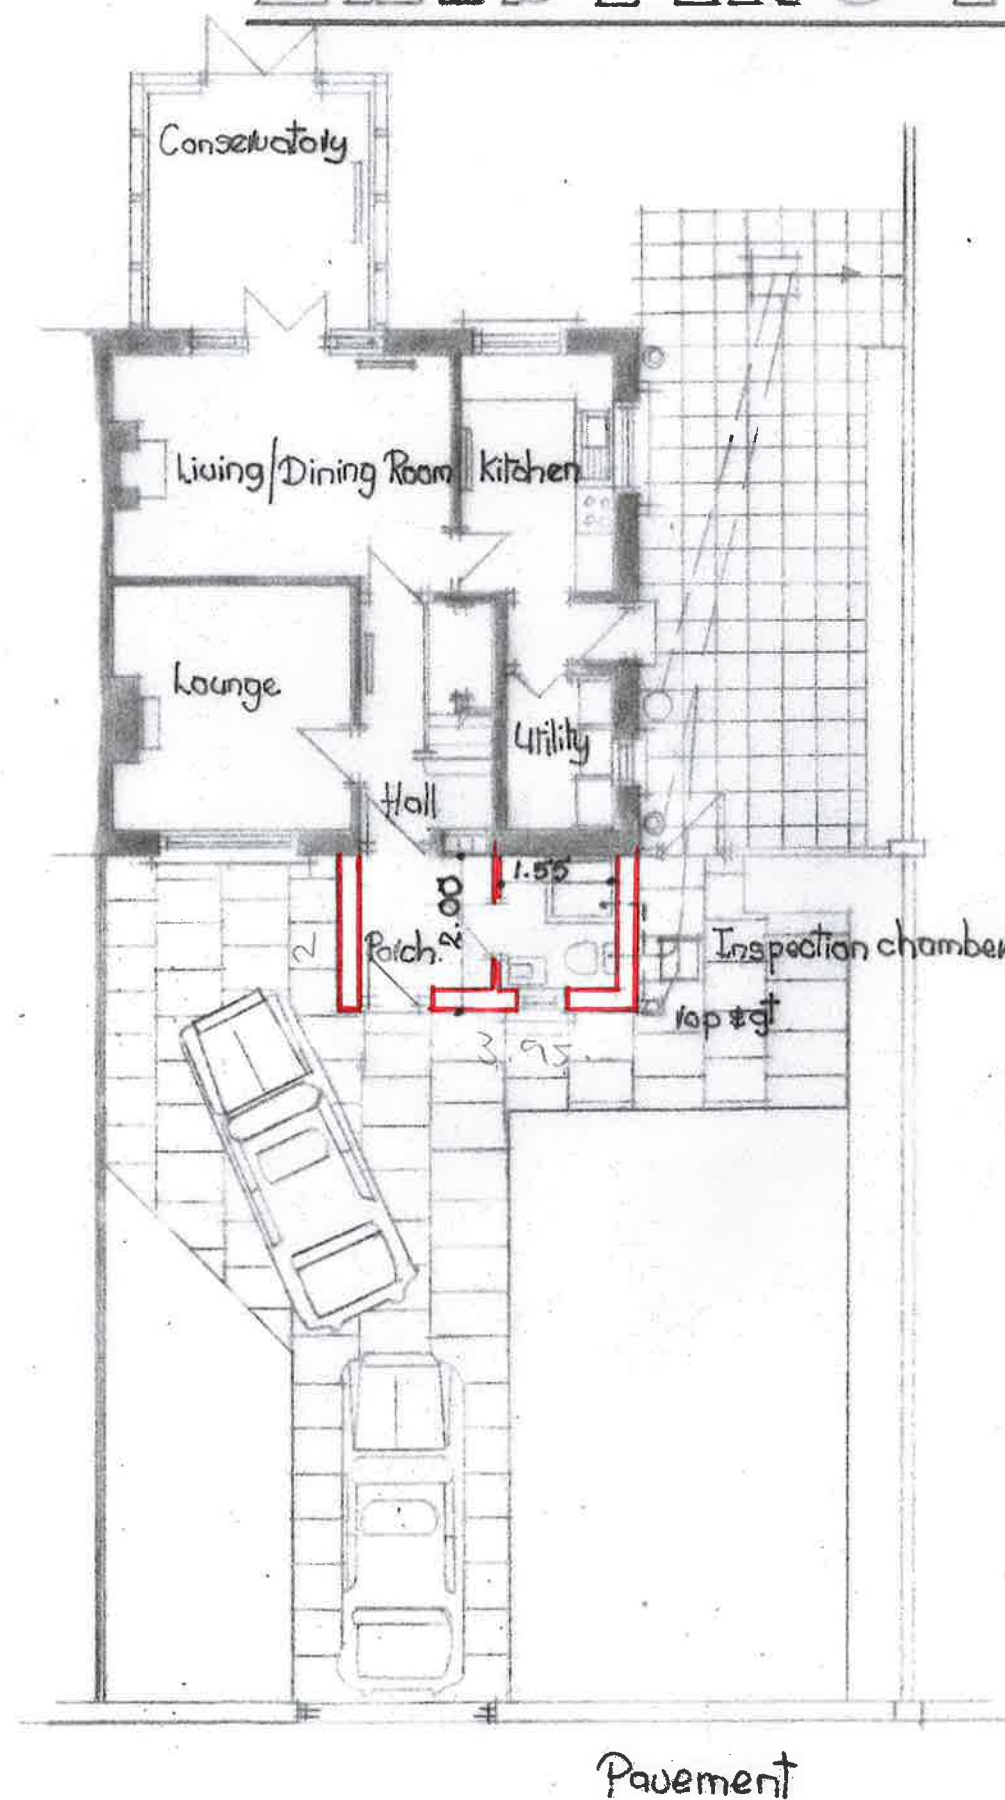

Ground Floor Plan

13 AUG 2019