




SIDE ELEVATION 1:100

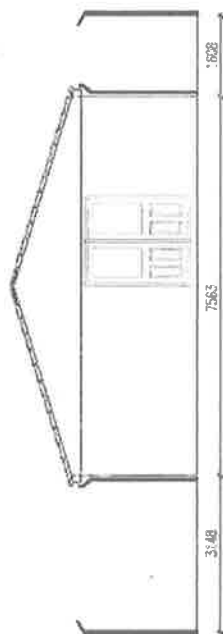

FRONT ELEVATION 1:100

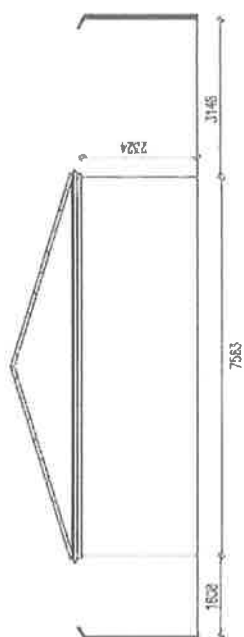

BACK ELEVATION 1:00

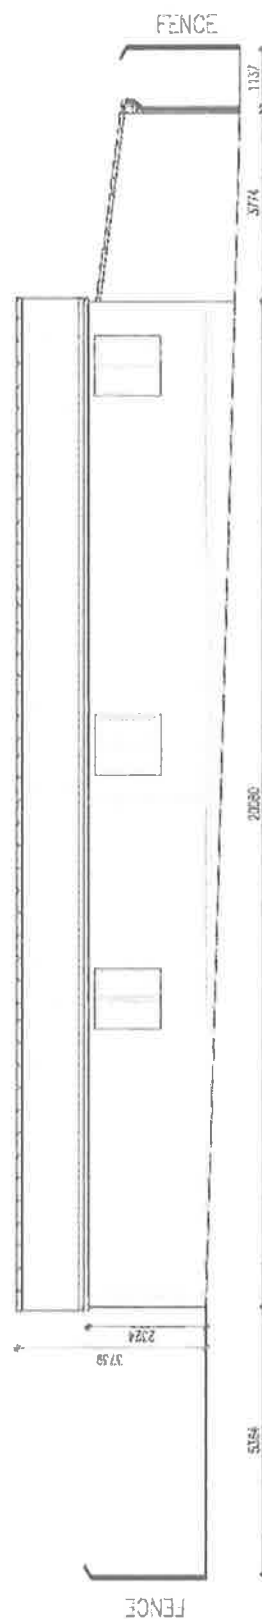

SIDE ELEVATION 1:100

DATE	01/08/2019	REV	A
SCALE	1:100	DWG No.	SS6/04
TITLE	EXISTING BUILDING ELEVATIONS		
BANK STREET SCHOOL IMPROVEMENT			