

Development Schedule


9117-PH3 Heritage Gate, Single Unit Scheme, Coed Darcy

Based on Drawing: 9117-PH3-PL03 Proposed Site Plan

Client: JEHU

				Parking	Floor Area (GIA)		Total Coverage	
Dwelling Type	Number	Percentage	Beds	Spaces*	Sqm	SqFt	Sqm	SqFt
6 Bed Housetypes								
Type N	1	100%	5	4	151.3	1629	151.3	1629
Sub-Total 6 Bed Houses	1	100%						
Totals	1	100%					151.3	1629

*(Including Garages)

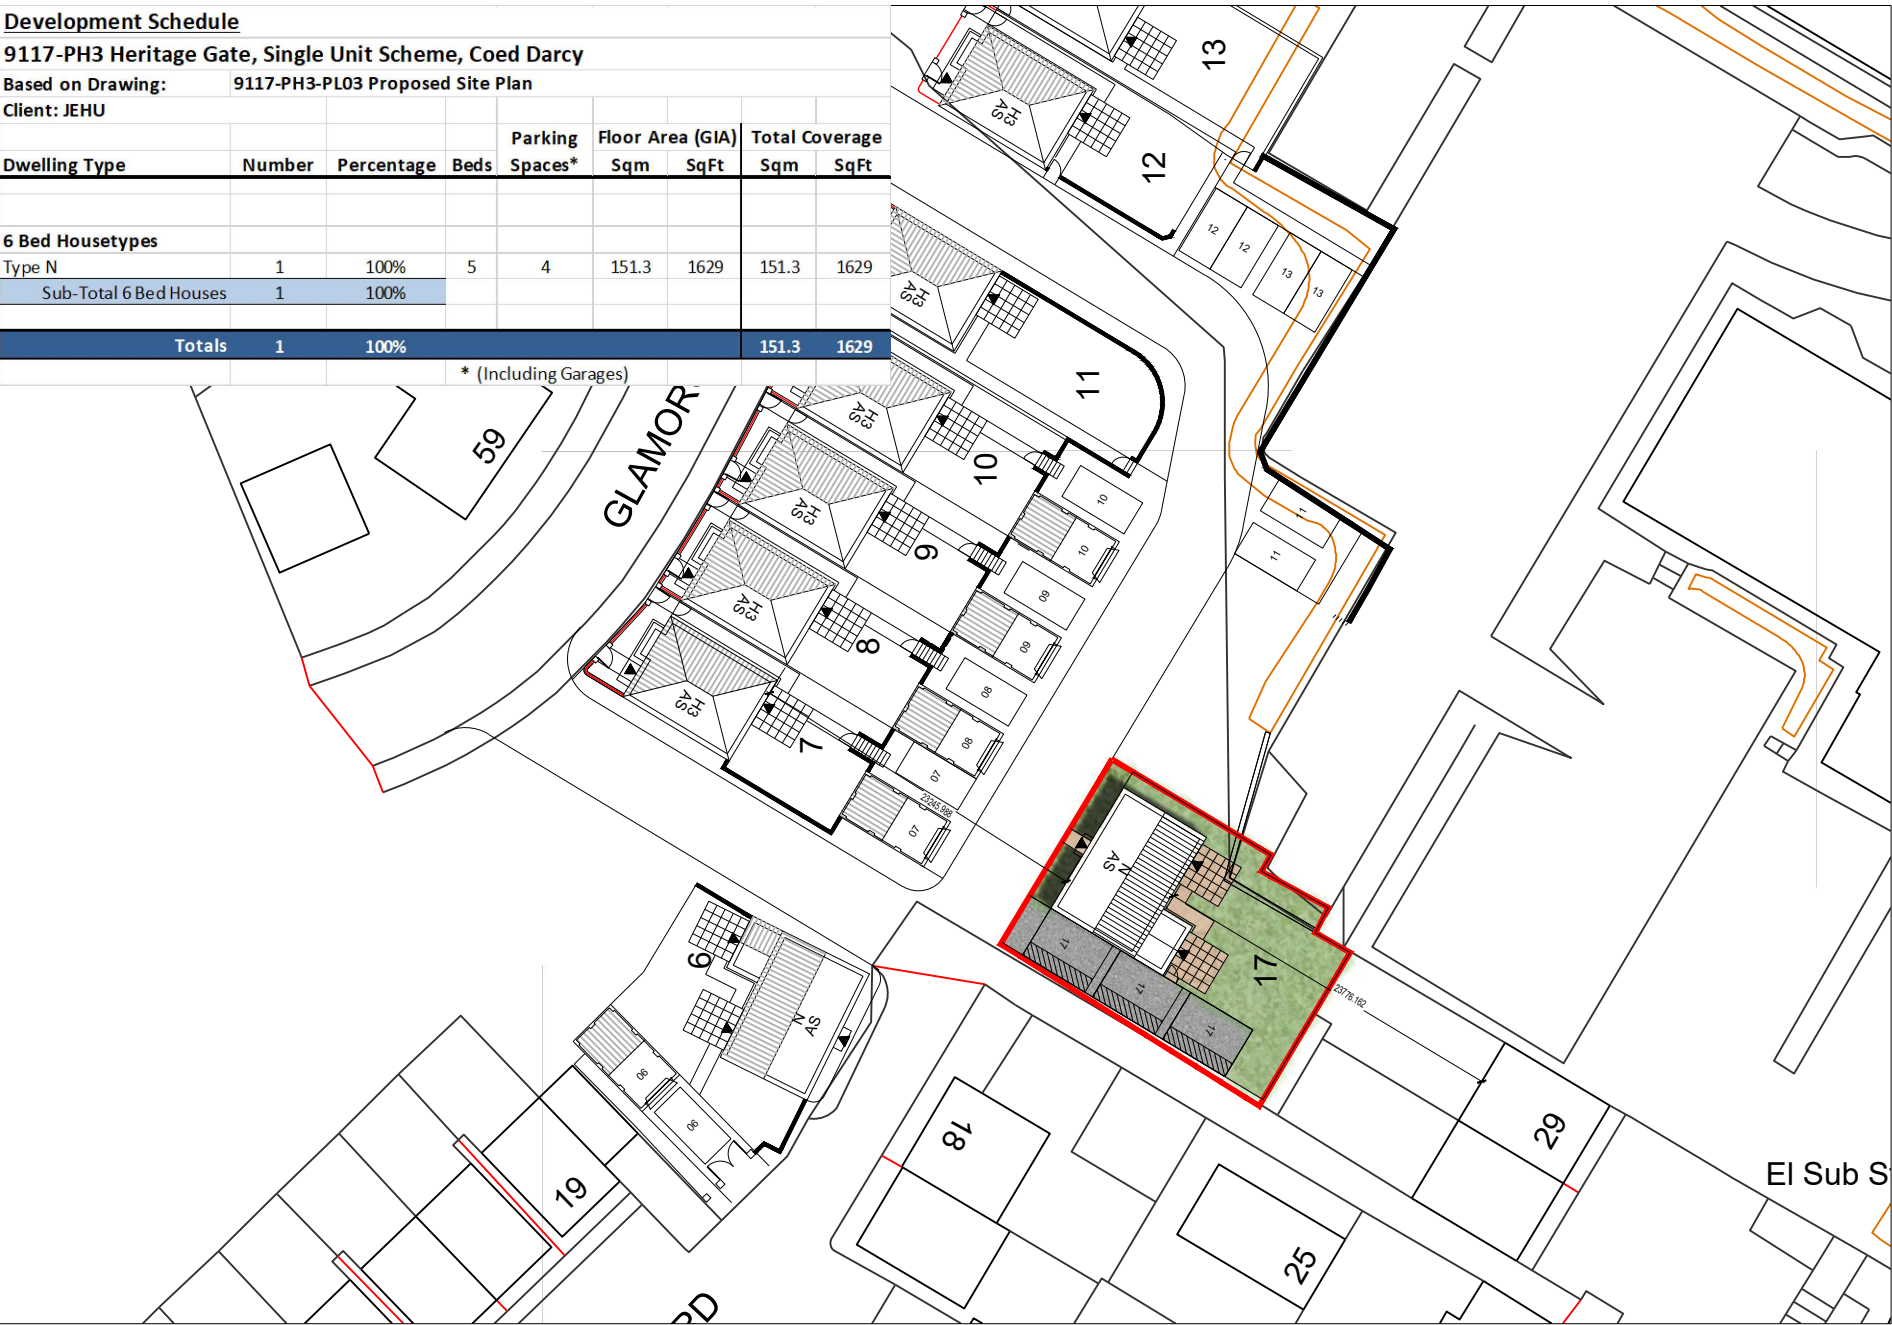

This drawing is the copyright of Roberts Limbrick Ltd and should not be reproduced in whole or in part or used in any manner whatsoever without their written permission.
Do Not scale off this drawing, use only figured dimensions and report any discrepancies or omissions to the Architect immediately.

rev.	date	description
------	------	-------------



project
Residential Development
Single Unit Scheme
Site at Heritage Gate
Coed Darcy

client
JEHU

drawing
Proposed Site Plan
-
-

status
PLANNING

ROBERTS LIMBRICK LTD
The Carriage Building, Bruton Way,
Gloucester, GL1 1DG
The Estates Office, 25 - 26 Gold Tops,
Newport, NP20 4PG
T. 03333 405 500
mail@robertslimbrick.com
www.robertslimbrick.com

Registered Office : England No. 06658029

scale 1/500 @ A4

date August 2019 author

project drg no. rev.

9117 PH3-PL03 -