


Revisions		
A	External Window & Door References Added & Side Elevations Amended.	25 APR '18
B	Verical cladding and first floor windows amended.	04 JUL '18
C	Window Ref. Amended.	12 JUL '18
D	Roof Cows / penetrations added to rear elevation.	14 AUG '19

Integrated PV to this roof slope




Front (South) Elevation

Elevations show terrace of 4 dwellings - e.g. Plots 9-12.
Elevation repeated for Plots 13-16.

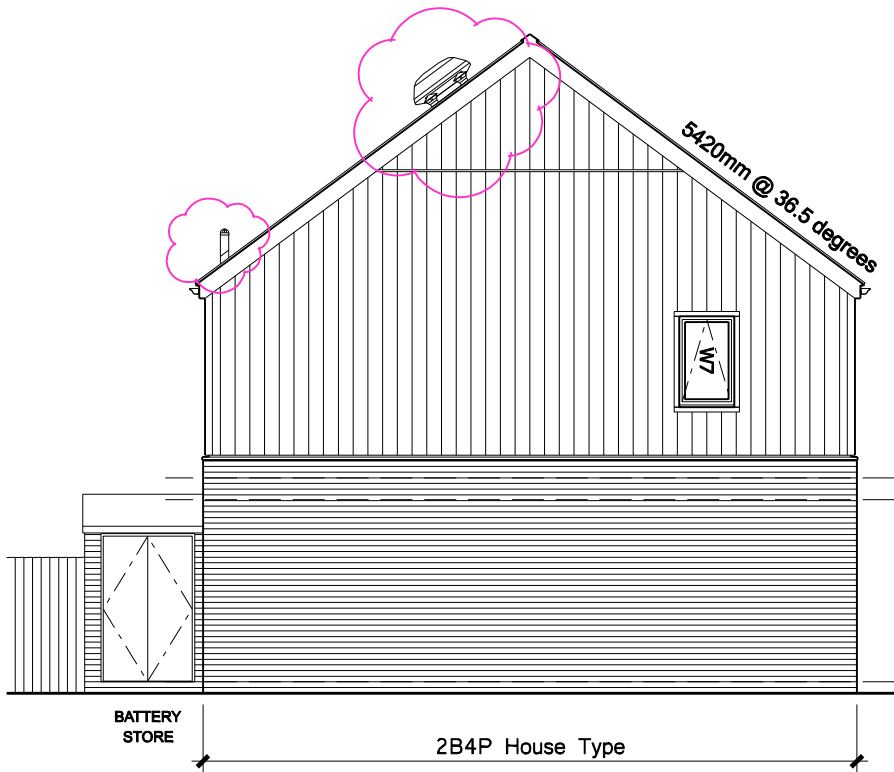


Side Elevation

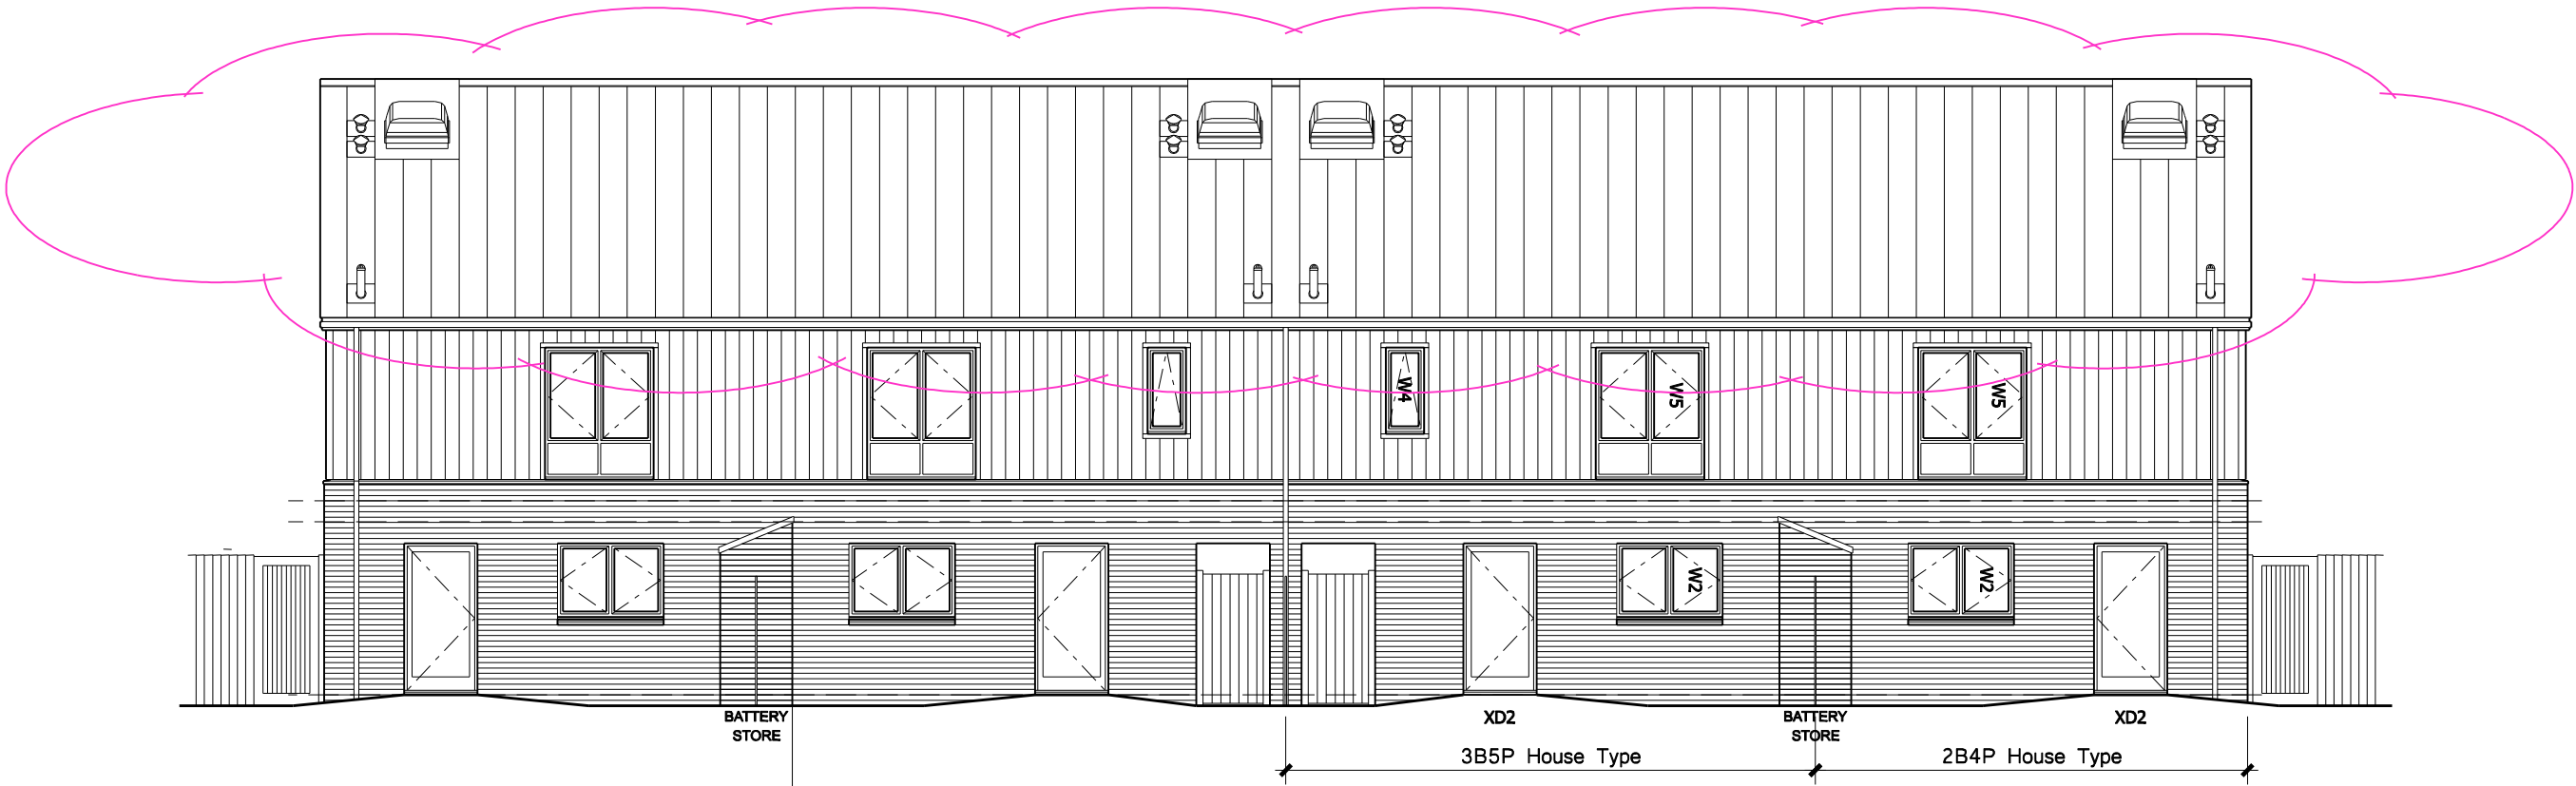

Rear (North) Elevation

Materials key:

WALLS: SIP panel construction with independent facing brickwork wall at GF level.
Brick - Red Multi Stock Brick with natural mortar.
Vertical polyester powder coated steel cladding at first floor level, colour grey (RAL 7016). Perforations to panels on south elevations for transpired solar collectors (TSC).
Feature window reveals to be in matching steel profiles, colour - saffron yellow (RAL 1017)
PITCHED ROOFS: Tata Colourcoat Urban standing seam roof, with matching eaves, ridge and barge profiles.
Integrated PV to south elevations by BIPVCo.
FLAT ROOFS: Single Ply Membrane.
RAINWATER GOODS: Polyester powder coated steel. Ogee profile gutter with square rwp
WINDOWS & DOORS: Composite aluminum & timber, double glazed units. First Floor windows (in steel cladding) and 'front doors' to be saffron yellow (RAL 1017). All others to be grey (RAL 7016).
WINDOW SILLS: 65mm reconstituted stone sills (no stools) to windows in brickwork.
Continuous sill to top of brickwork wall at junction with steel cladding. Colour: Portland grey (or similar).

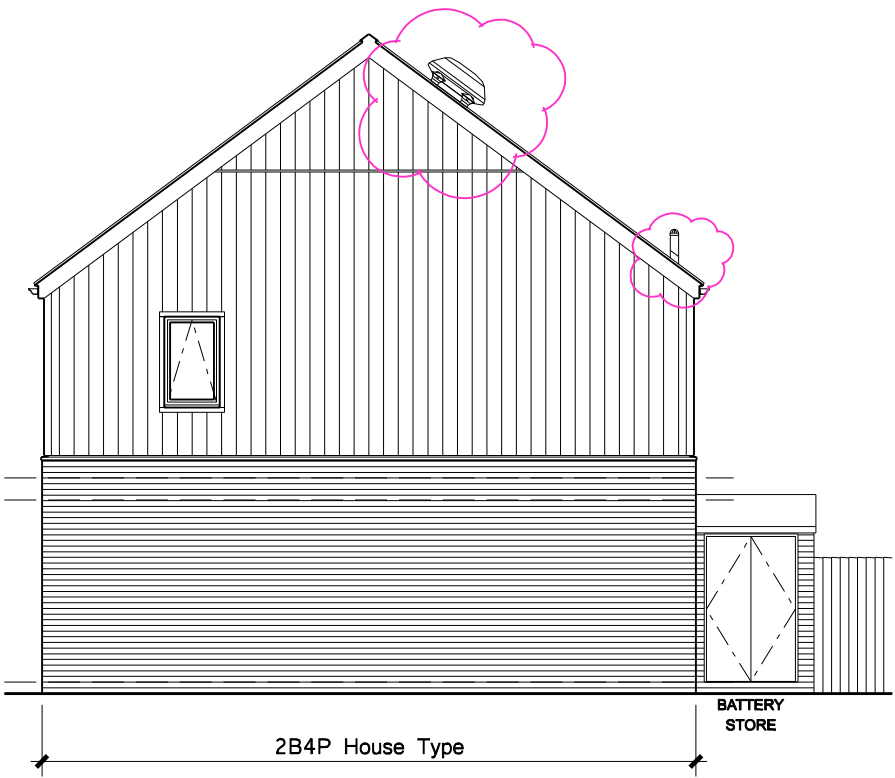

Side Elevation

CONSTRUCTION

pentan
architects

22 Cathedral Road
Cardiff CF11 9LJ

t: 029 2030 9010
info@pentan.co.uk

Project
HAFOD CARE HOME SITE, NEATH

Client
T RICHARD JONES (BETWS) LTD

Drawing Title
**2B4P & 3B5P HOUSES
ELEVATIONS**

NOTES. Do not scale. All dimensions are in millimetres unless stated otherwise

Date
APR '18

Scale
1:100 @ A2

Drawing No.
3700_C_6000

Rev.
D