




EXISTING

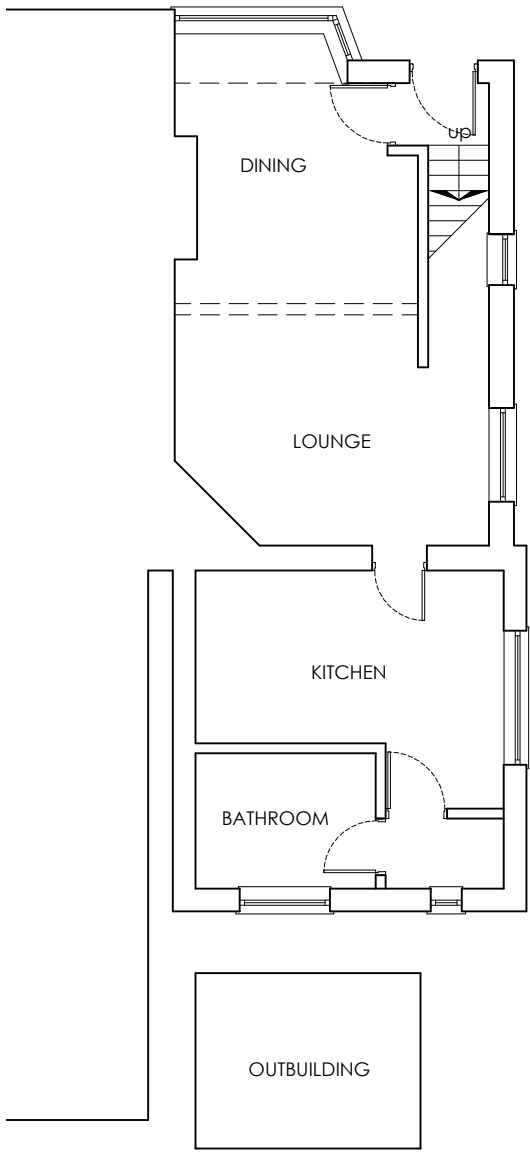

Ground floor plan 1:100

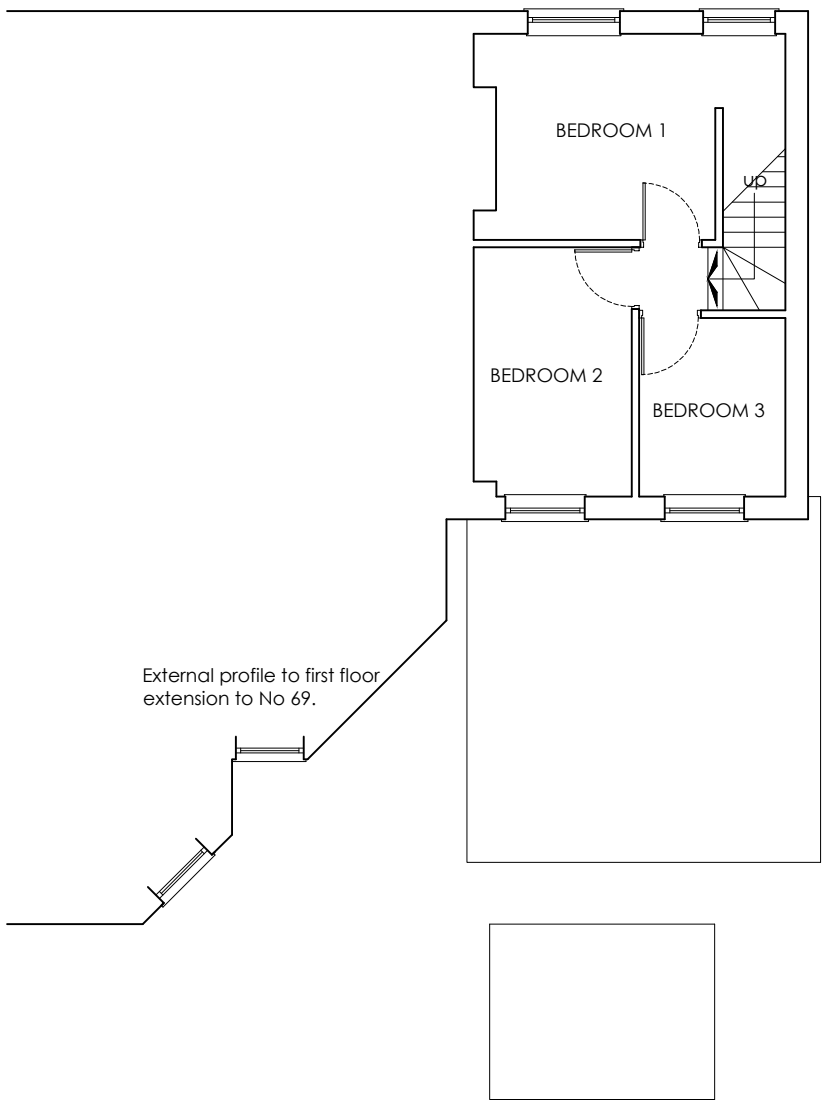

First floor plan 1:100

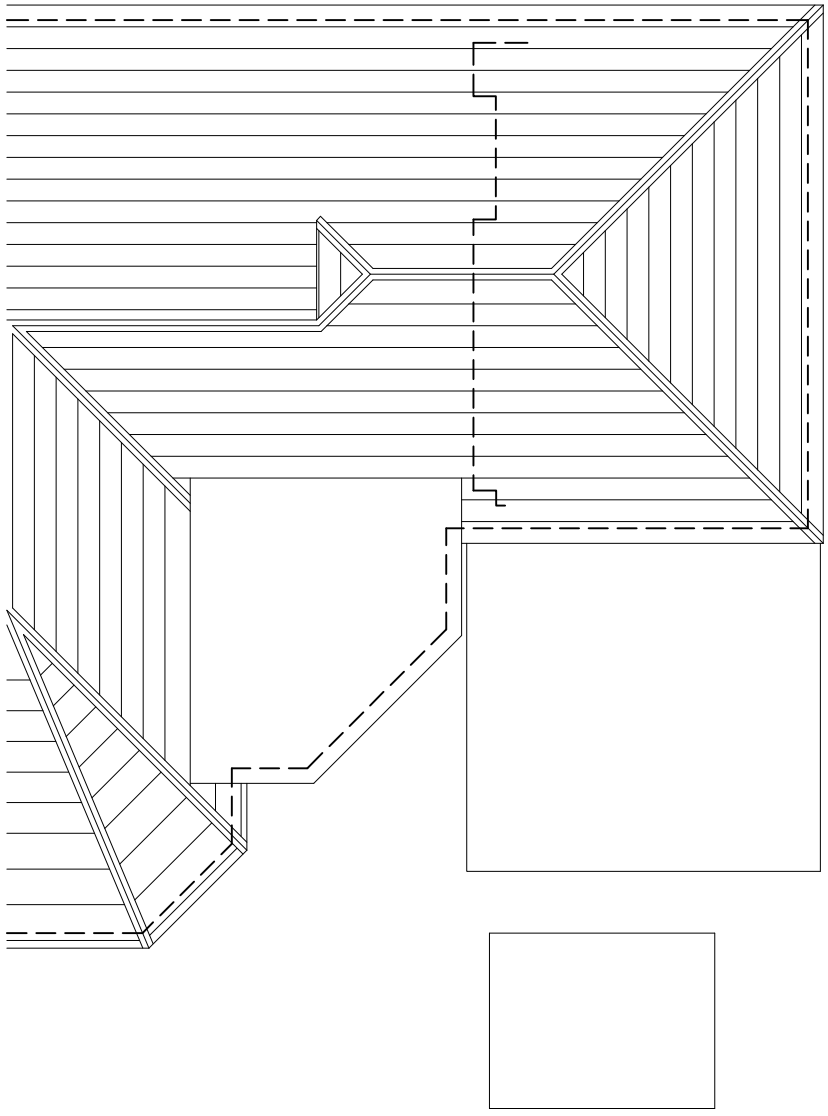


Roof plan 1:100



Northwest (front) elevation 1:100




Northeast (side) elevation 1:100

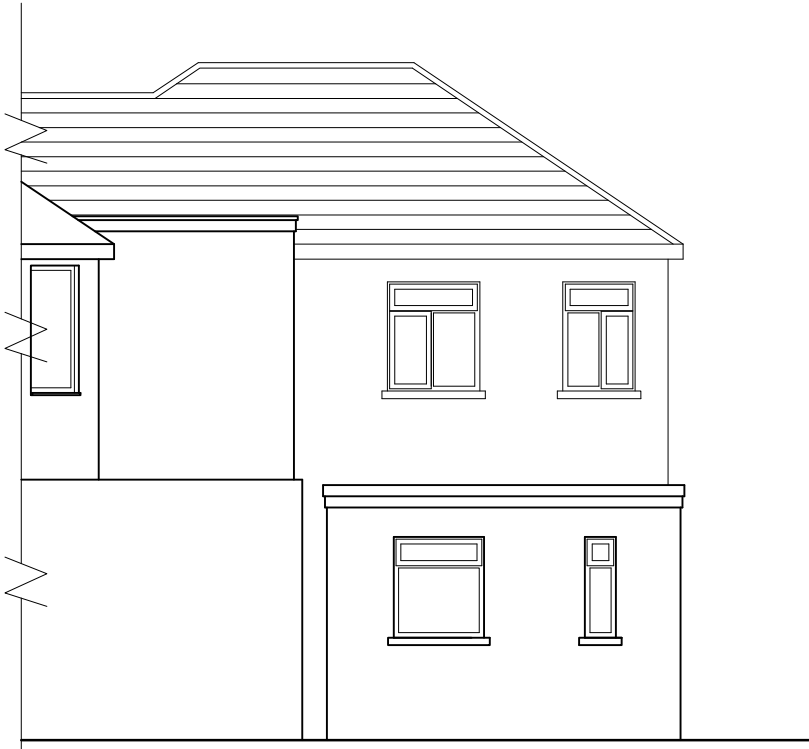


Southeast (rear) elevation 1:100


PROPOSED

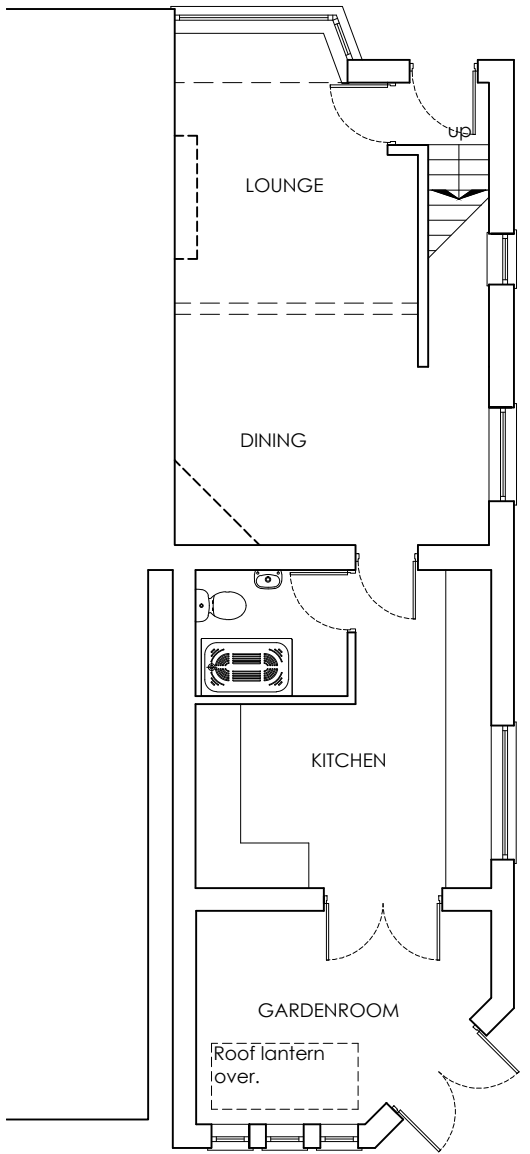

Ground floor plan 1:100

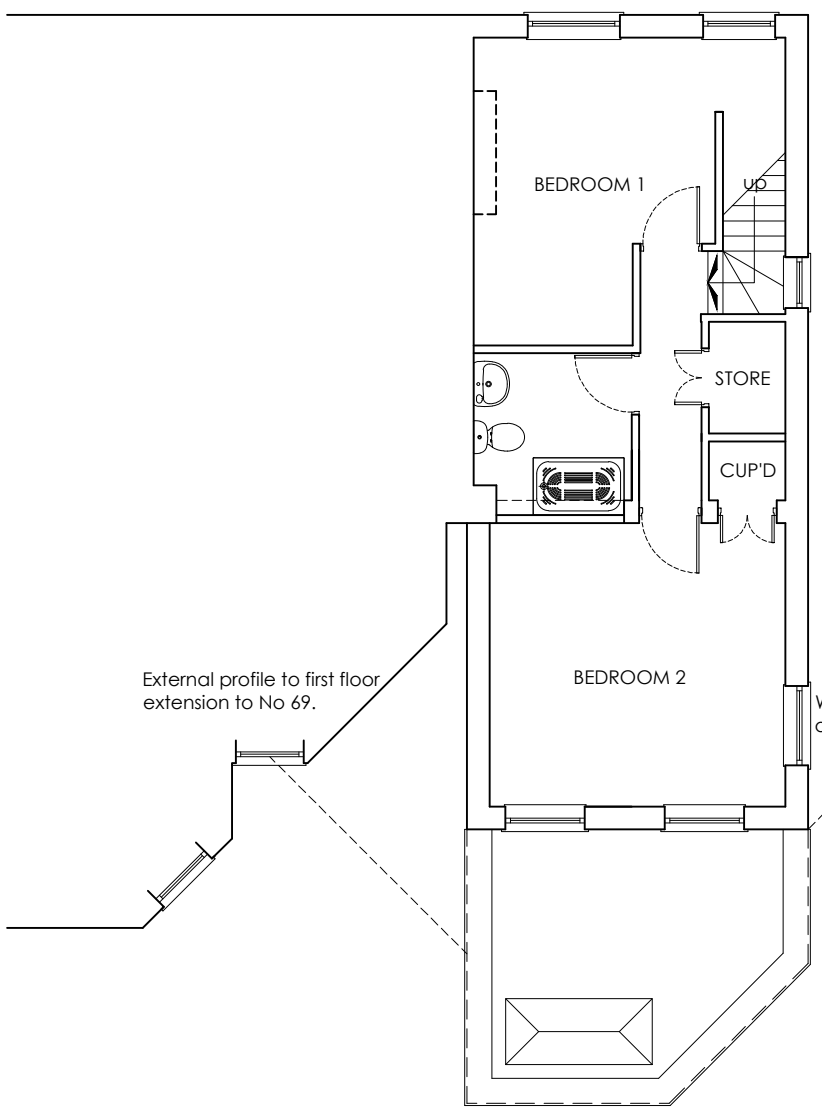

First floor plan 1:100

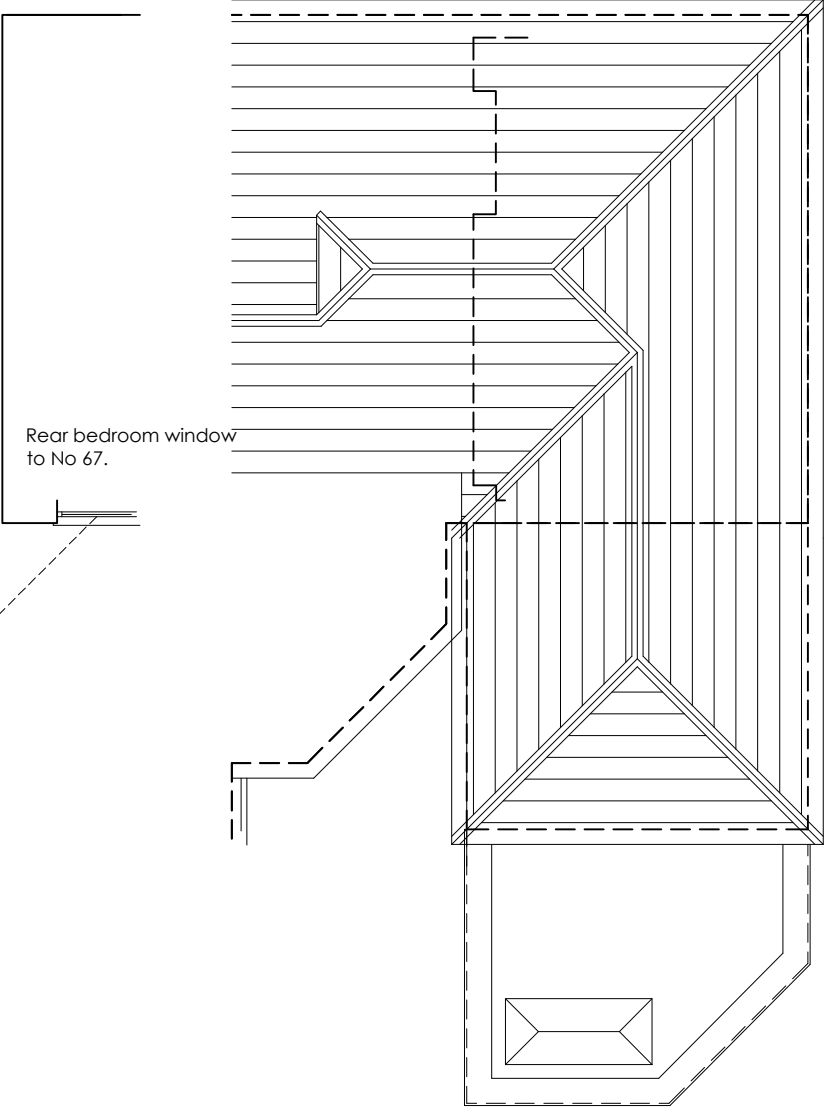

Roof plan 1:100



Northwest (front) elevation 1:100



Northeast (side) elevation 1:100



Southeast (rear) elevation 1:100

FINISHES SCHEDULE

Roof - Interlocking tiles to match existing.
Walls - Render to match existing.
Windows and doors - PVCu to match existing.
Boundaries - All as existing.

The Contractors shall check all dimensions on site and report all errors, discrepancies and omissions to the Architect. Do not scale off this drawing. Use figured dimensions only.

This drawing is copyright. It must not be copied, used or disclosed to third parties without the prior permission of the Architect

Contract Title
Extension at
68 Dulais Road, Seven Sisters,
Neath SA10 9ER
for
Mr Lynn Williams

Drawing Title
Plans and elevations of the house
as existing and proposed.

Drawn AgW	Ch'k'd AgW	Date 08.2019
---------------------	----------------------	------------------------

Drawing No.
1275/01

Scale as shown @ A1	Revision 0
-------------------------------	----------------------

Stage Preliminary P Building Reg BR Planning PL Tender T	PL
---	-----------

 **AgW**
ARCHITECTURE

Architect and Historic Buildings Consultant

12 Burman Street,
Swansea SA1 6BW
Tel: 01792 681115
Mob: 07813 503785
E-mail: info@agwarchitects.co.uk