


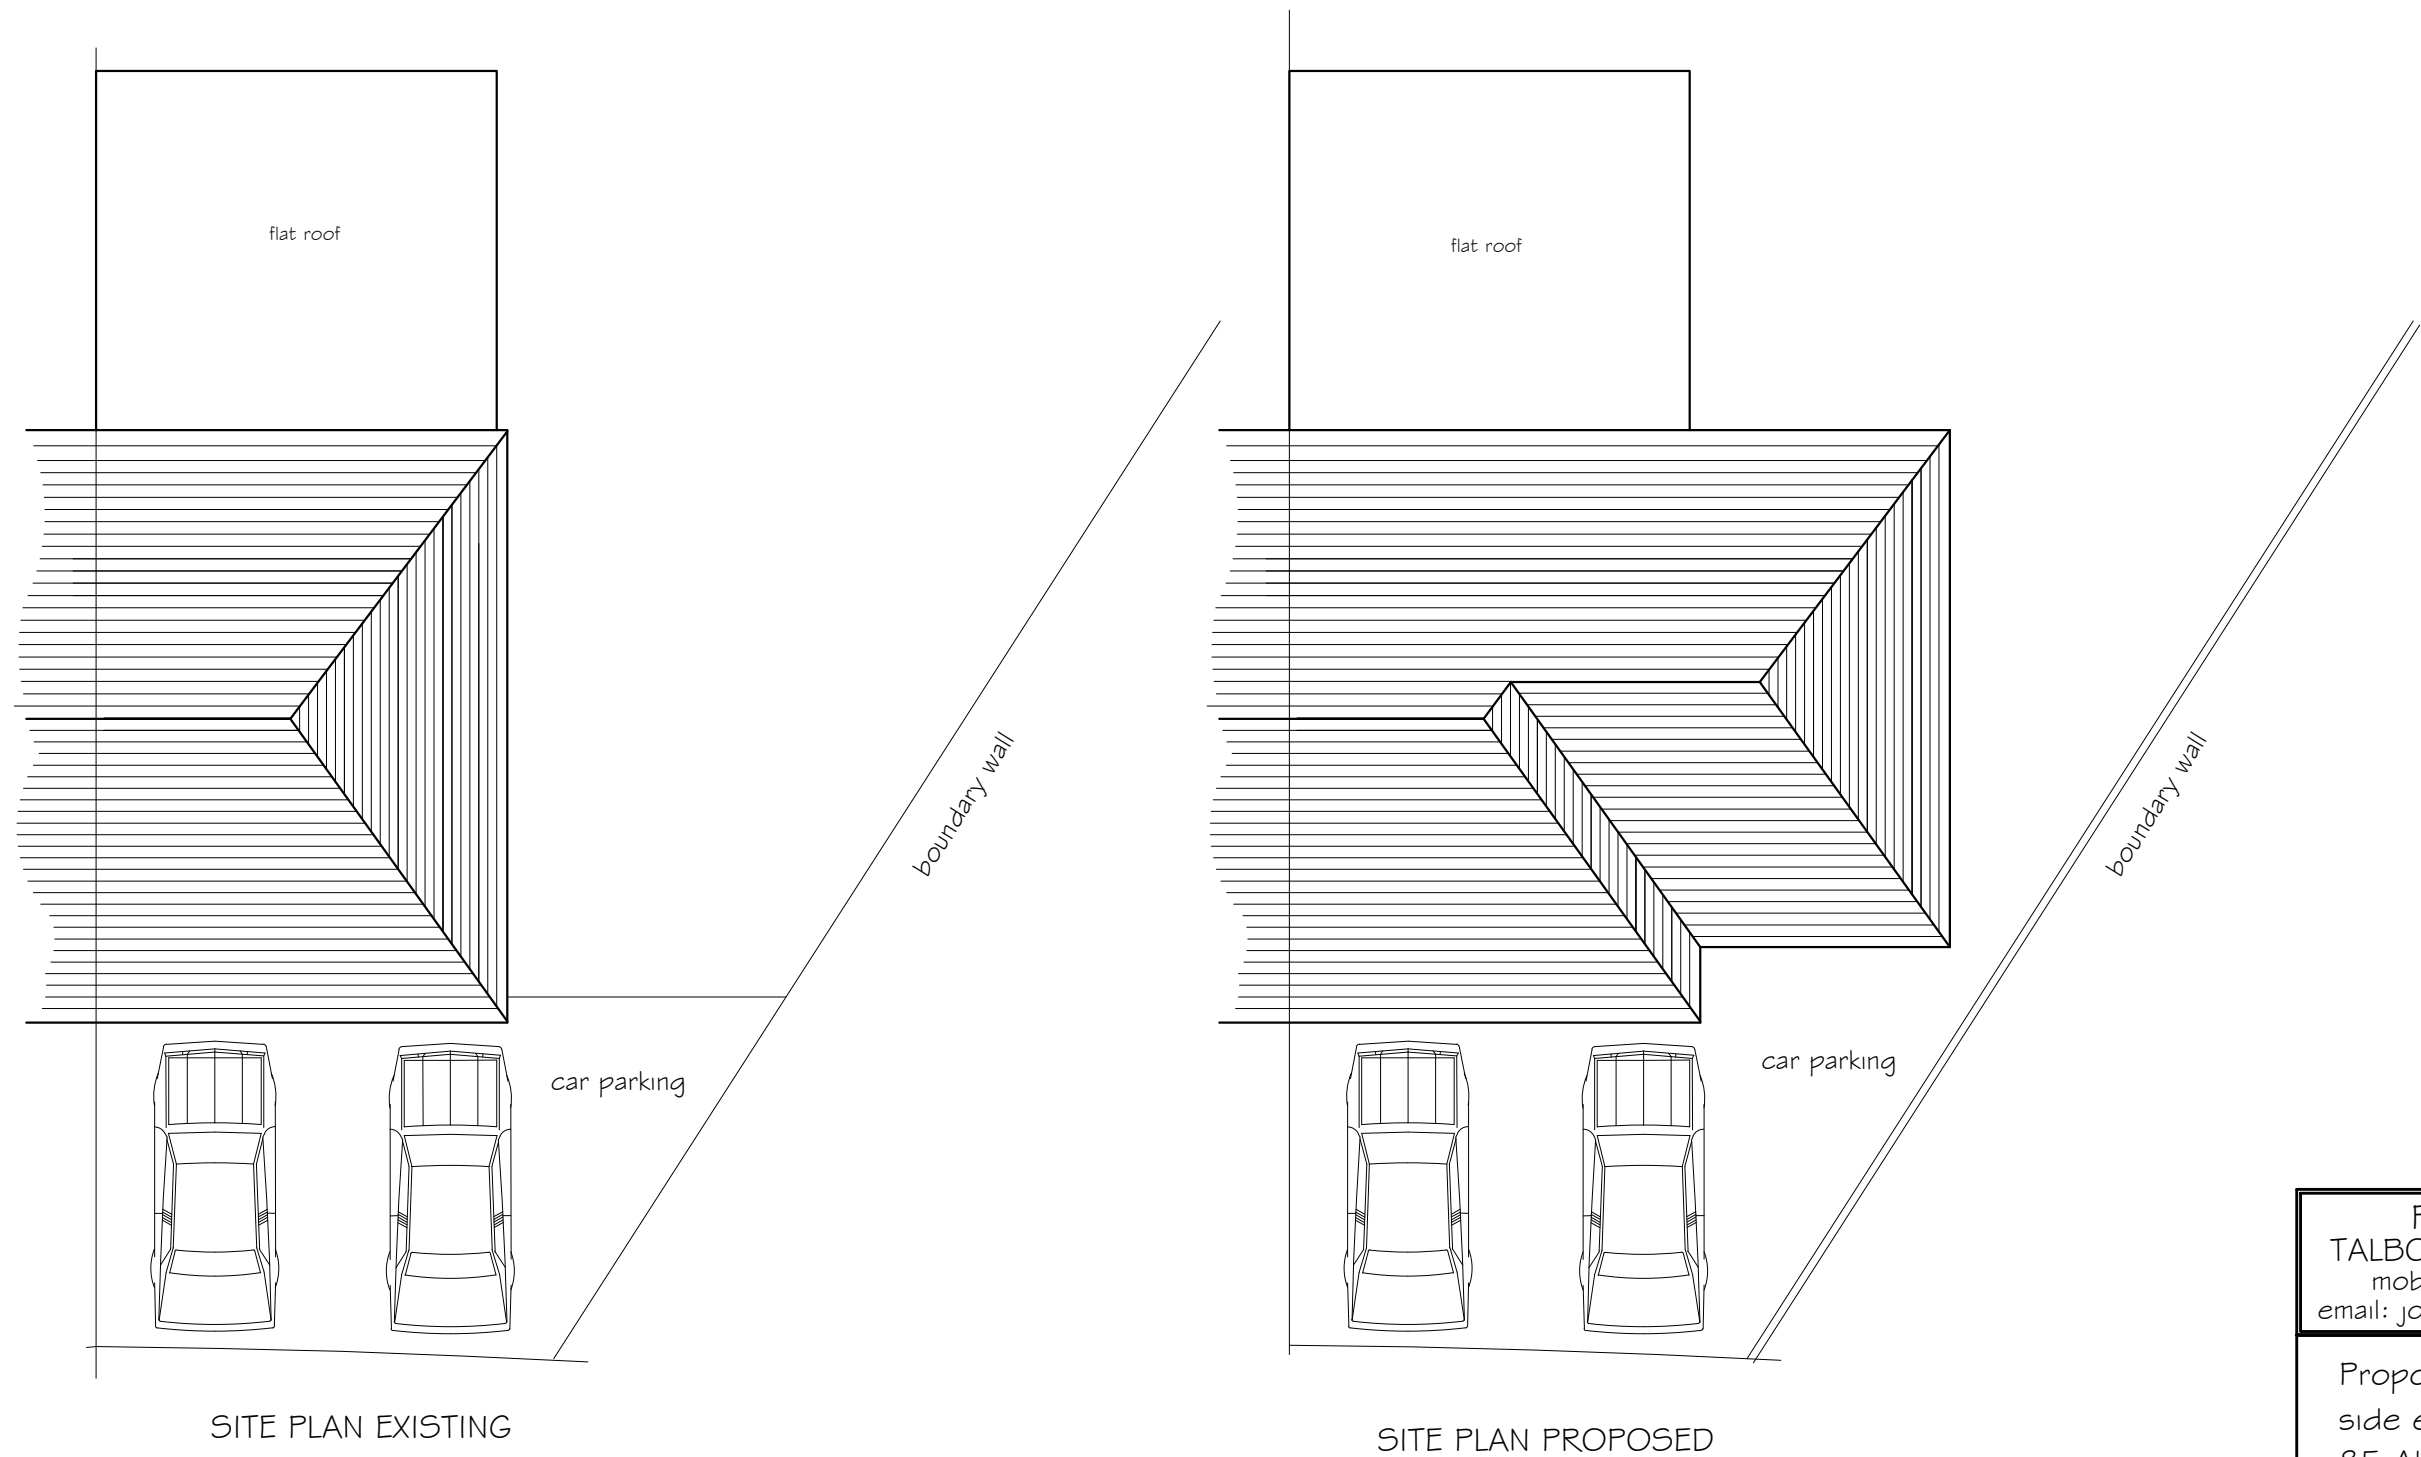

PETER JONES
TALBOT DESIGN SERVICES
mobile: 07817538014
email: jonespeter177@gmail.com

Proposed two storey
side extension
85 Albion Road, Baglan

drawing title
existing and proposed
roof plans & parking

drawing No
85AR - 04

date
Aug 2019

scale
1:100