





Reproduced from an Ordnance Survey map with the permission of the
Controller of Her Majesty's Stationary Office.
©Crown Copyright. All rights reserved.

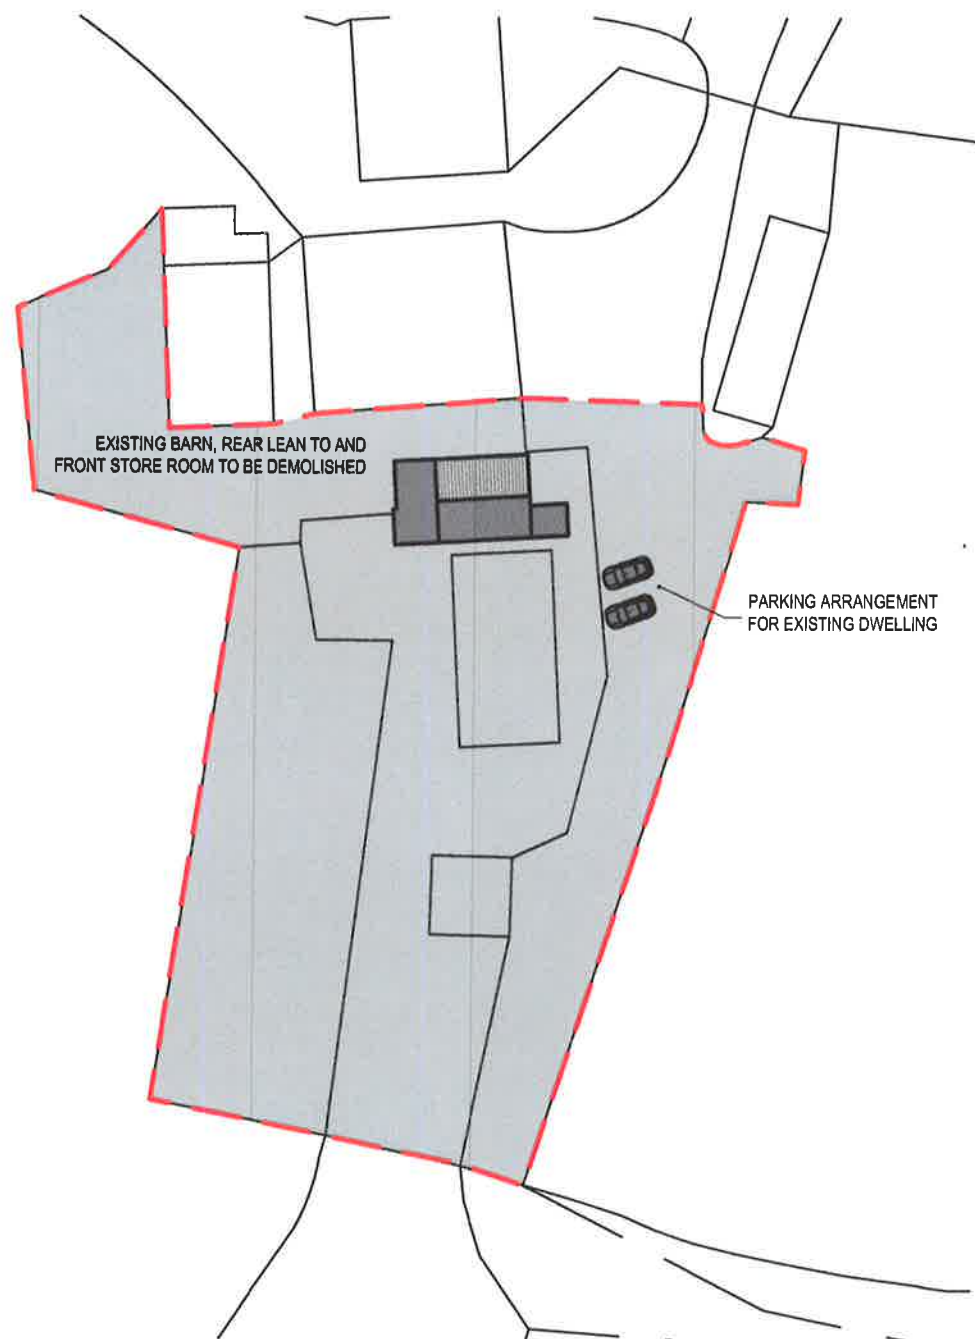

EXISTING SITE PLAN
Scale 1:500



Reproduced from an Ordnance Survey map with the permission of the
Controller of Her Majesty's Stationary Office.
©Crown Copyright. All rights reserved.

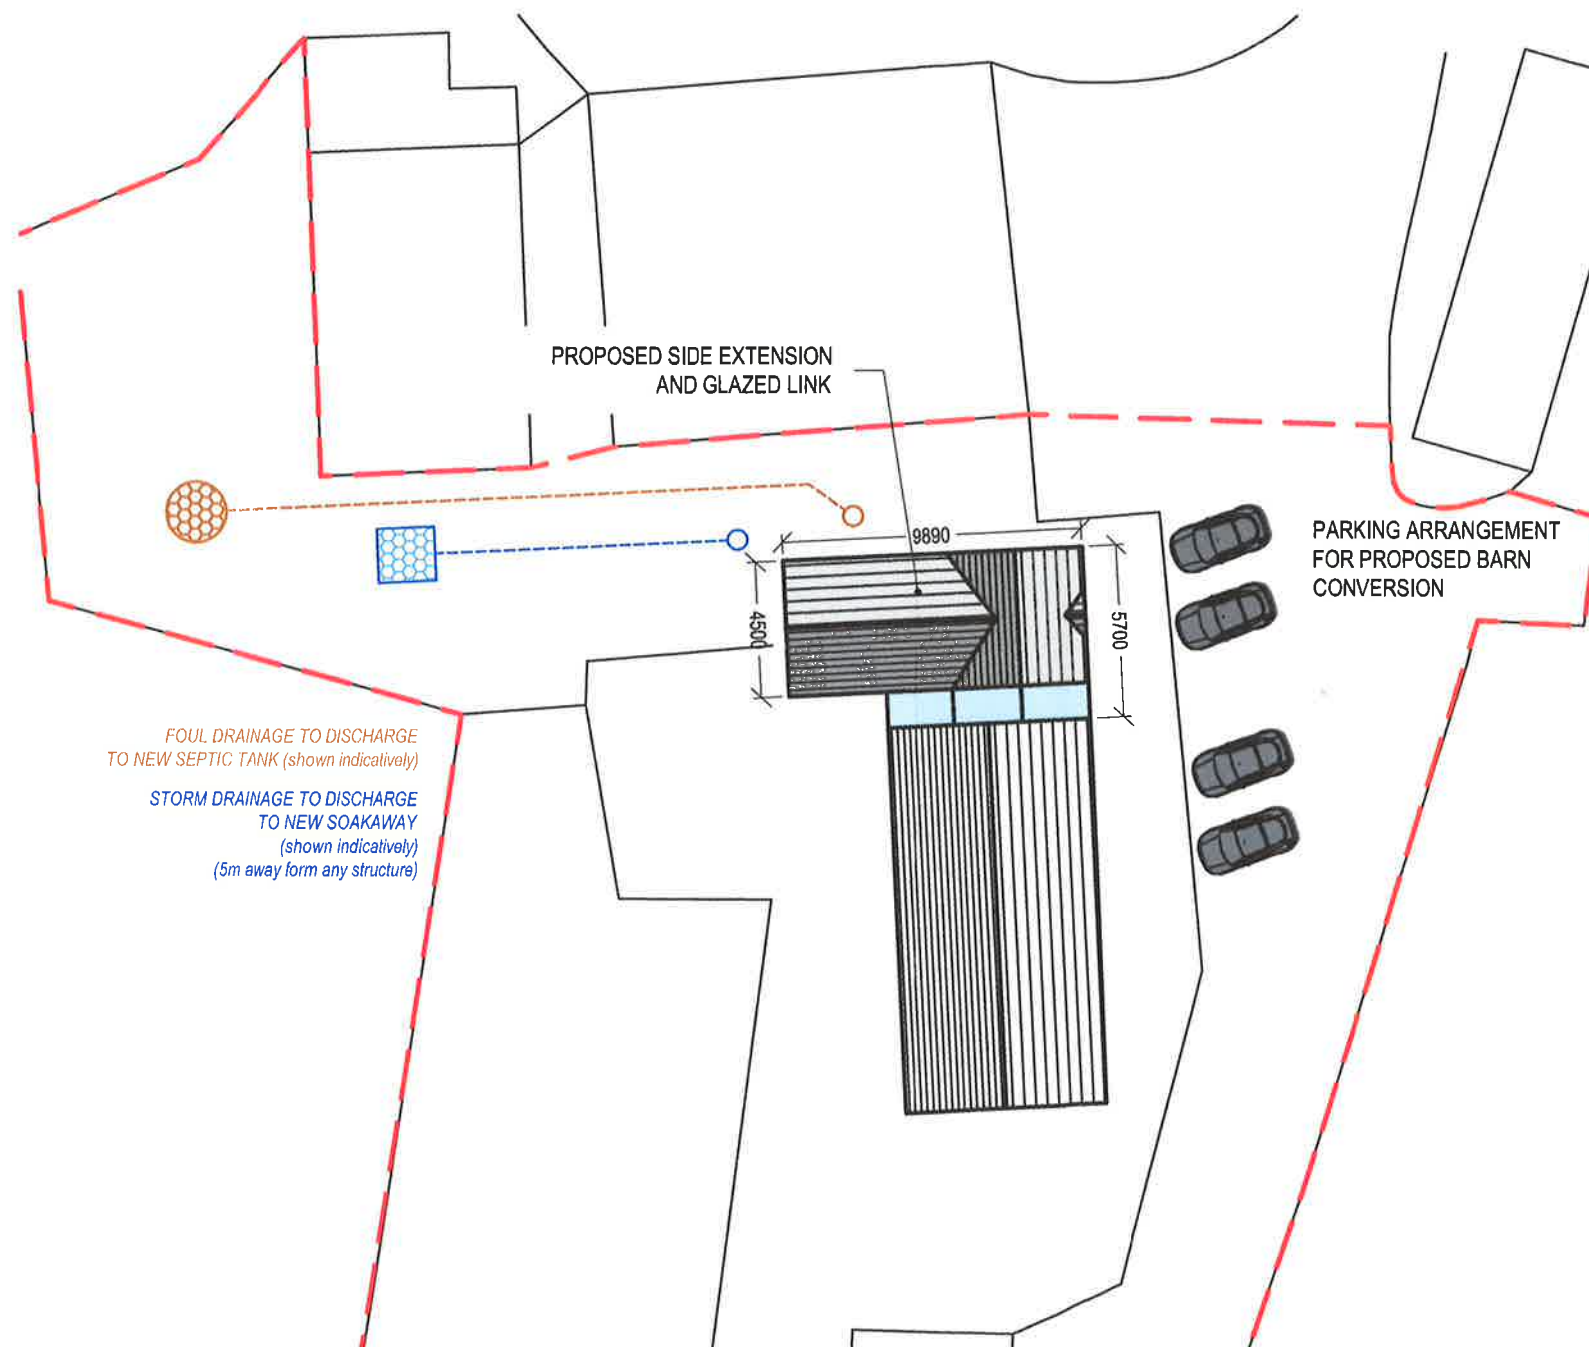

PROPOSED SITE PLAN
Scale 1:500



Cwm Planning & Design Ltd.
(architectural and Draughting Services)

Client:

Dr. S. Reynolds & Mr. C. Budd
Cilpantan Farm
Tairgwaith
Ammanford

Project Title:

PROPOSED RECONSTRUCTION
OF EXISTING BARN
(to Living Accommodation)

General Notes:

1. Do not scale from this drawing, take figured dimensions only.
2. Dimensions are in millimeters unless otherwise stated.

Drawing Issue:

PLANNING

Drawing Title:

EXISTING & PROPOSED SITE PLANS

Drawing No: 002

Revision: A

Date: 25-10-2018

Revised: 28-07-2018

Scale(s): 1:500

Paper Size: **A3**