



NOTE:
EXISTING STRUTURE IN POOR CONDITION THROUGHOUT.
BUILDING TO BE DEMOLISHED AND STONework PARTIALLY RE-USED




EXISTING FRONT ELEVATION (South East)
Scale 1:100

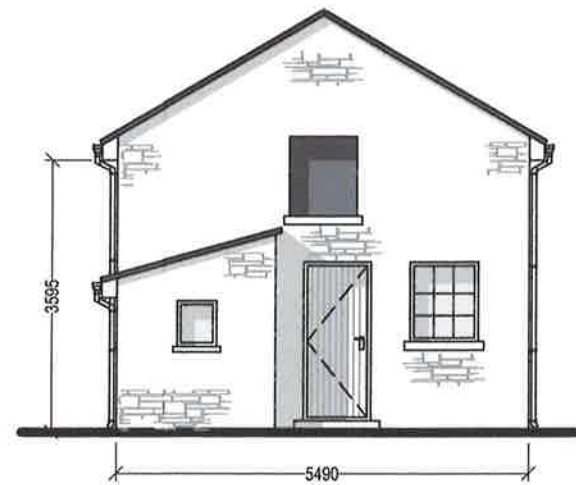


EXISTING SIDE ELEVATION (North East)
Scale 1:100

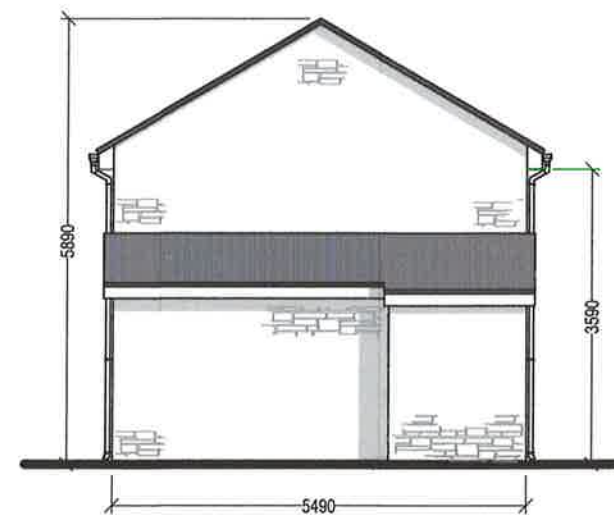

EXISTING REAR ELEVATION (North West)
Scale 1:100

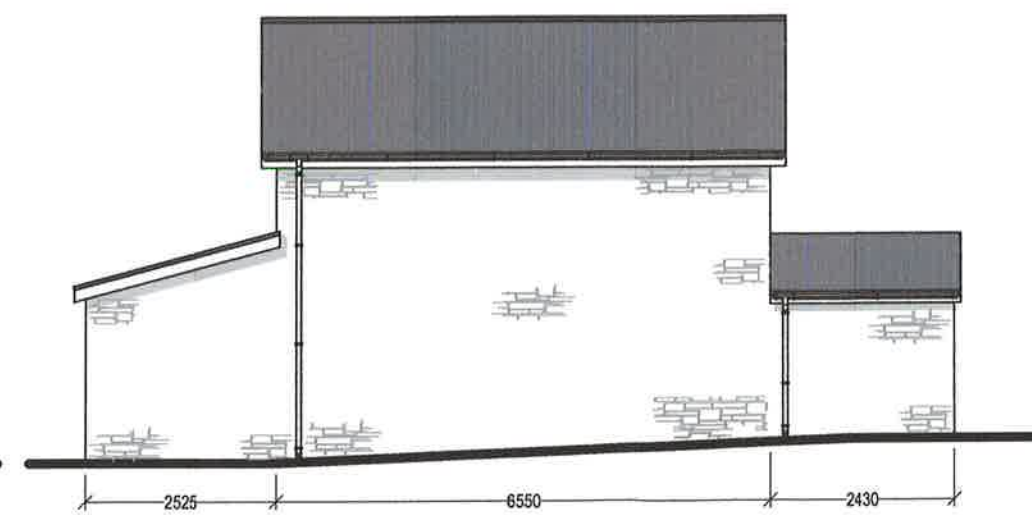

EXISTING SIDE ELEVATION (South West)
Scale 1:100

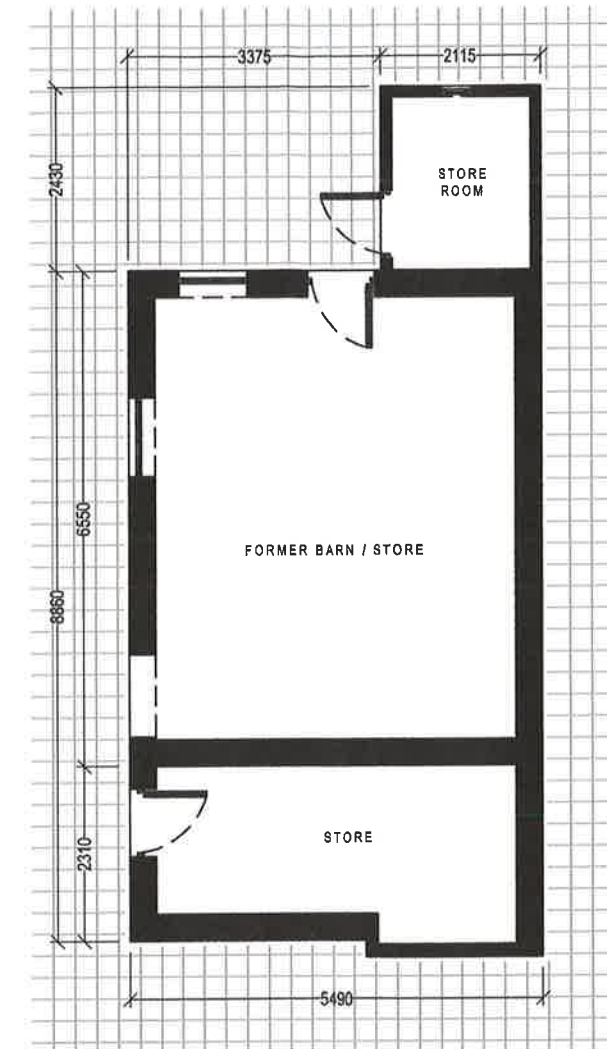

EXISTING FLOOR PLAN
Scale 1:50



Cwm Planning & Design Ltd.
(architectural and Draughting Services)

Client:

Dr. S. Reynolds & Mr. C. Budd
Cilpentan Farm
Tairgwaith
Ammanford

Project Title:

PROPOSED RECONSTRUCTION
OF EXISTING BARN
(to Living Accommodation)

General Notes:

1. Do not scale from this drawing, take figured dimensions only.
2. Dimensions are in millimeters unless otherwise stated.

Drawing Issue:

PLANNING

Drawing Title:

EXISTING ELEVATIONS & FLOOR PLAN

Drawing No: 003

Revision:

Date: 25-10-2018

Revised:

Scale(s): 1:100

Paper Size: A3