



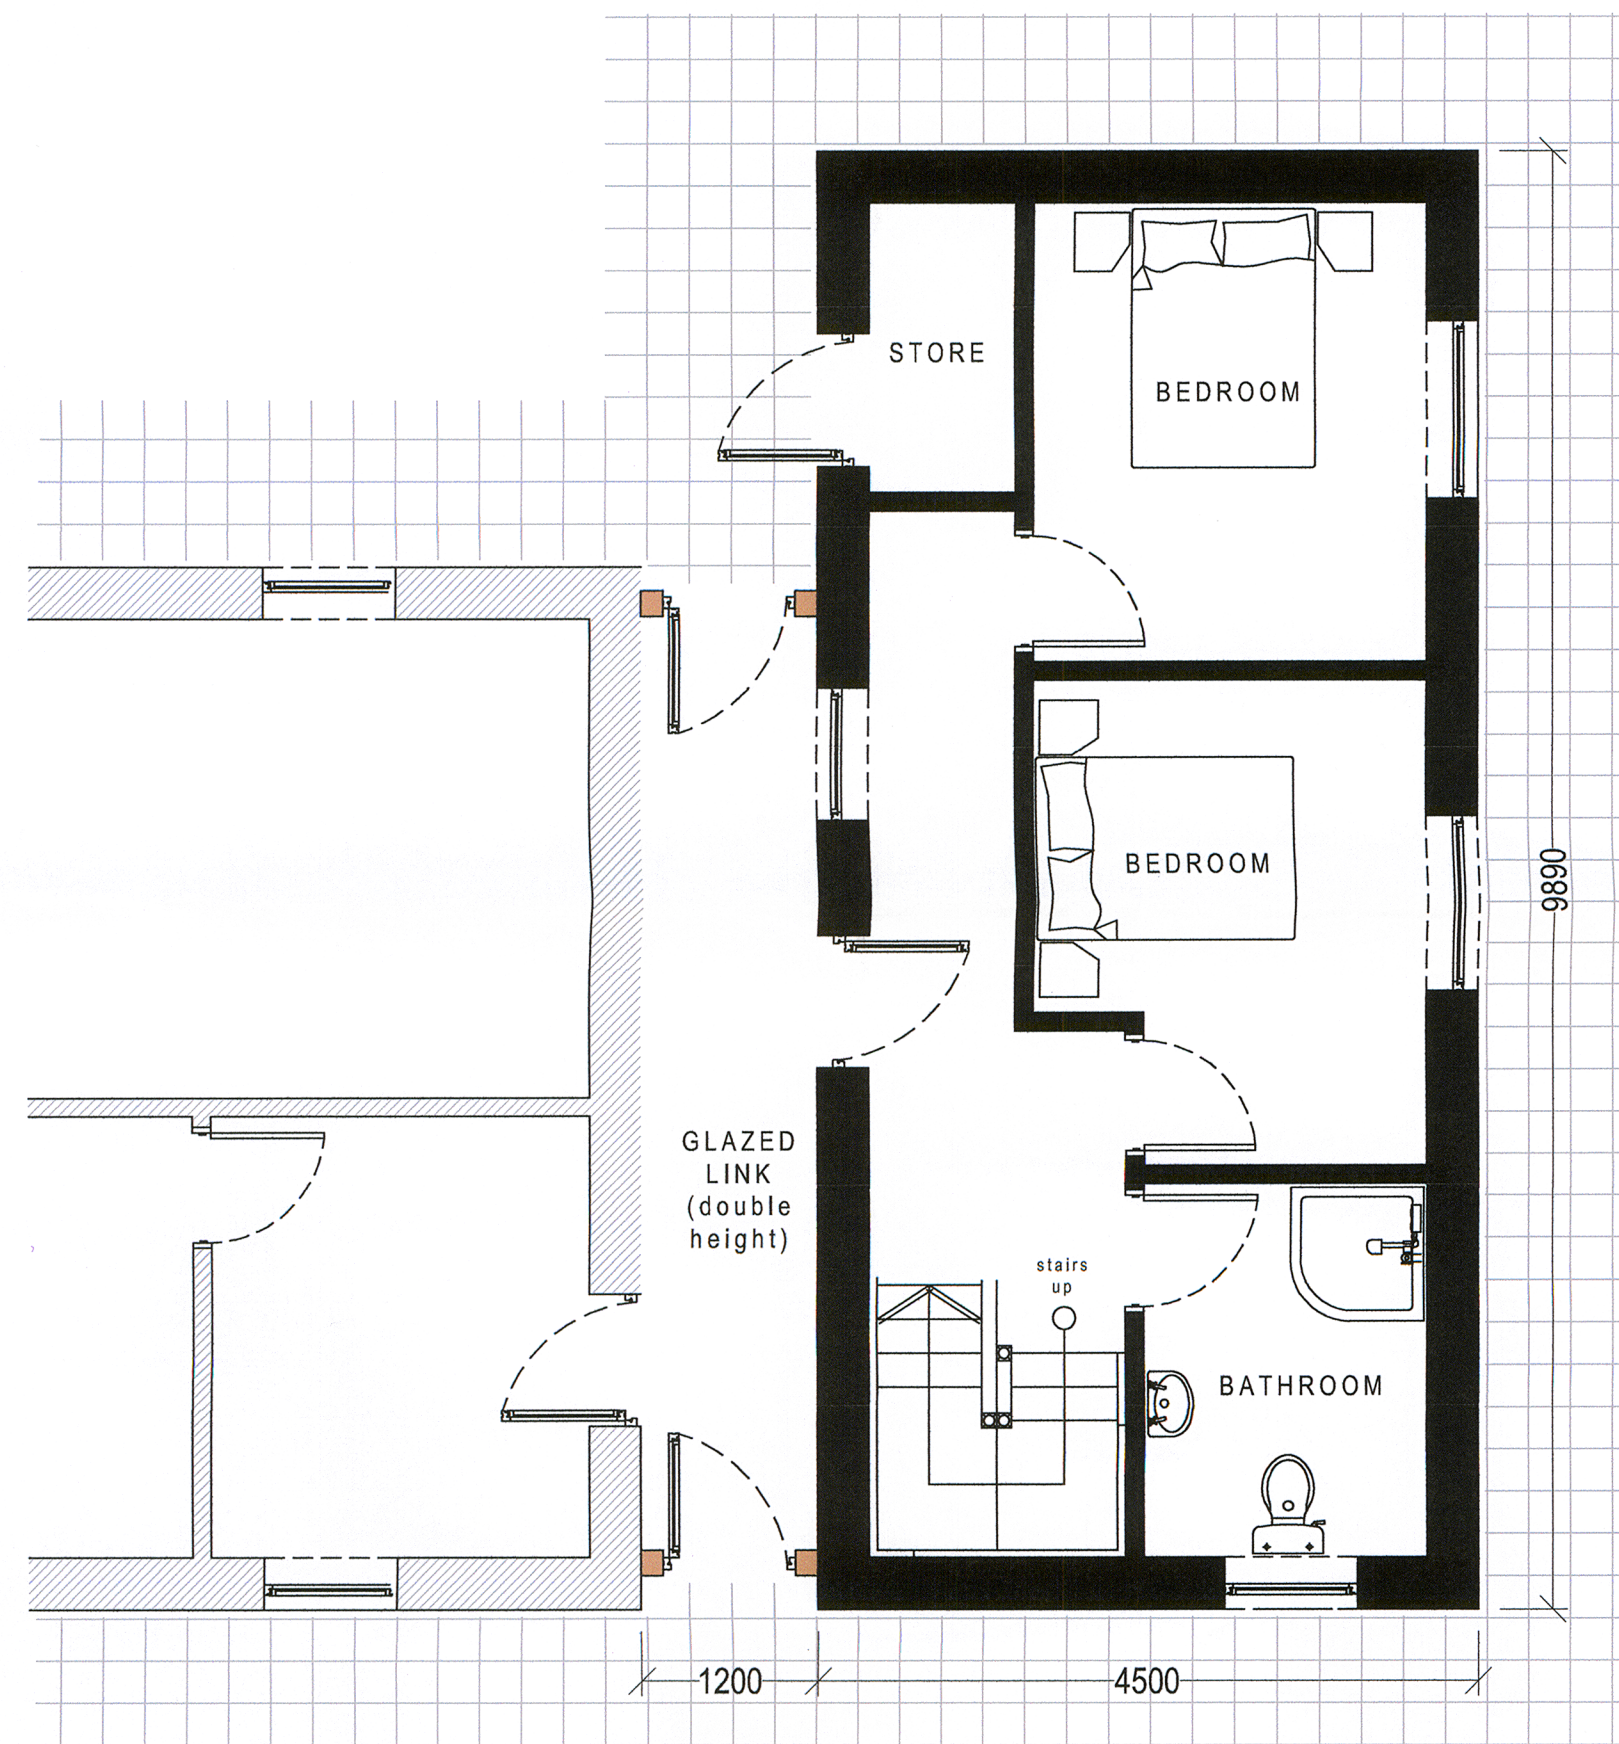

PROPOSED GROUND FLOOR PLAN
Scale 1:50

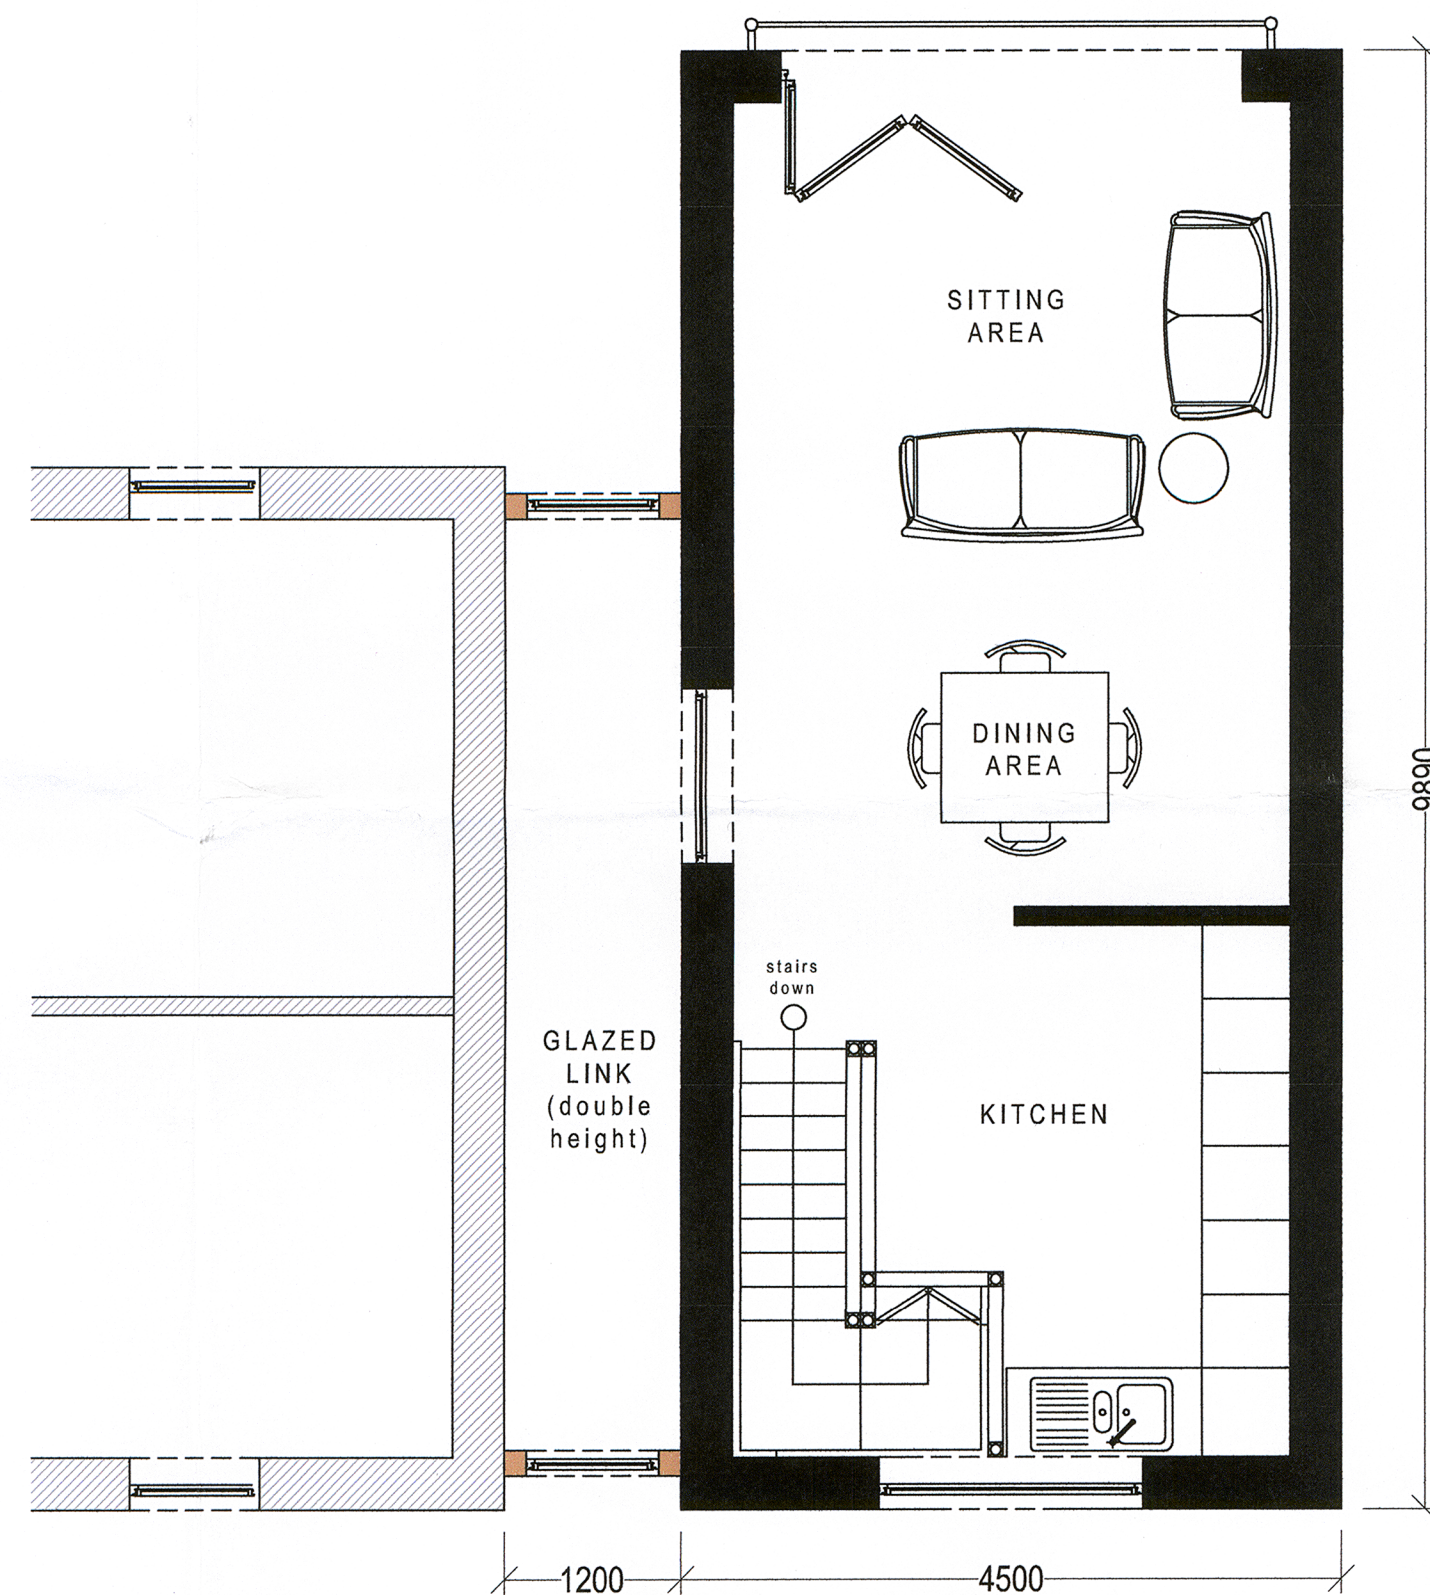

PROPOSED FIRST FLOOR PLAN
Scale 1:50

P2019/5335.

Client:

Mr. C. Budd & Dr. S. Reynolds
Cilpantan Farm
Taigwaith

Project Title:

PROPOSED RECONSTRUCTION
OF EXISTING DETACHED STONE BARN
TO FORM SIDE EXTENSION
TO MAIN DWELLING

General Notes:

1. Do not scale from this drawing, take figured dimensions only.
2. Dimensions are in millimeters unless otherwise stated.

Drawing Issue:

PLANNING

Drawing Title:

PROPOSED FLOOR PLANS

Drawing No: 006

Revision:

Date: 11-03-2019

Revised:

Scale(s): 1:50

Paper Size: A2



Cwm Planning & Design Ltd.
(architectural and Draughting Services)