




PROPOSED FRONT ELEVATION (South East)
Scale 1:100



PROPOSED SIDE ELEVATION (North East)
Scale 1:100

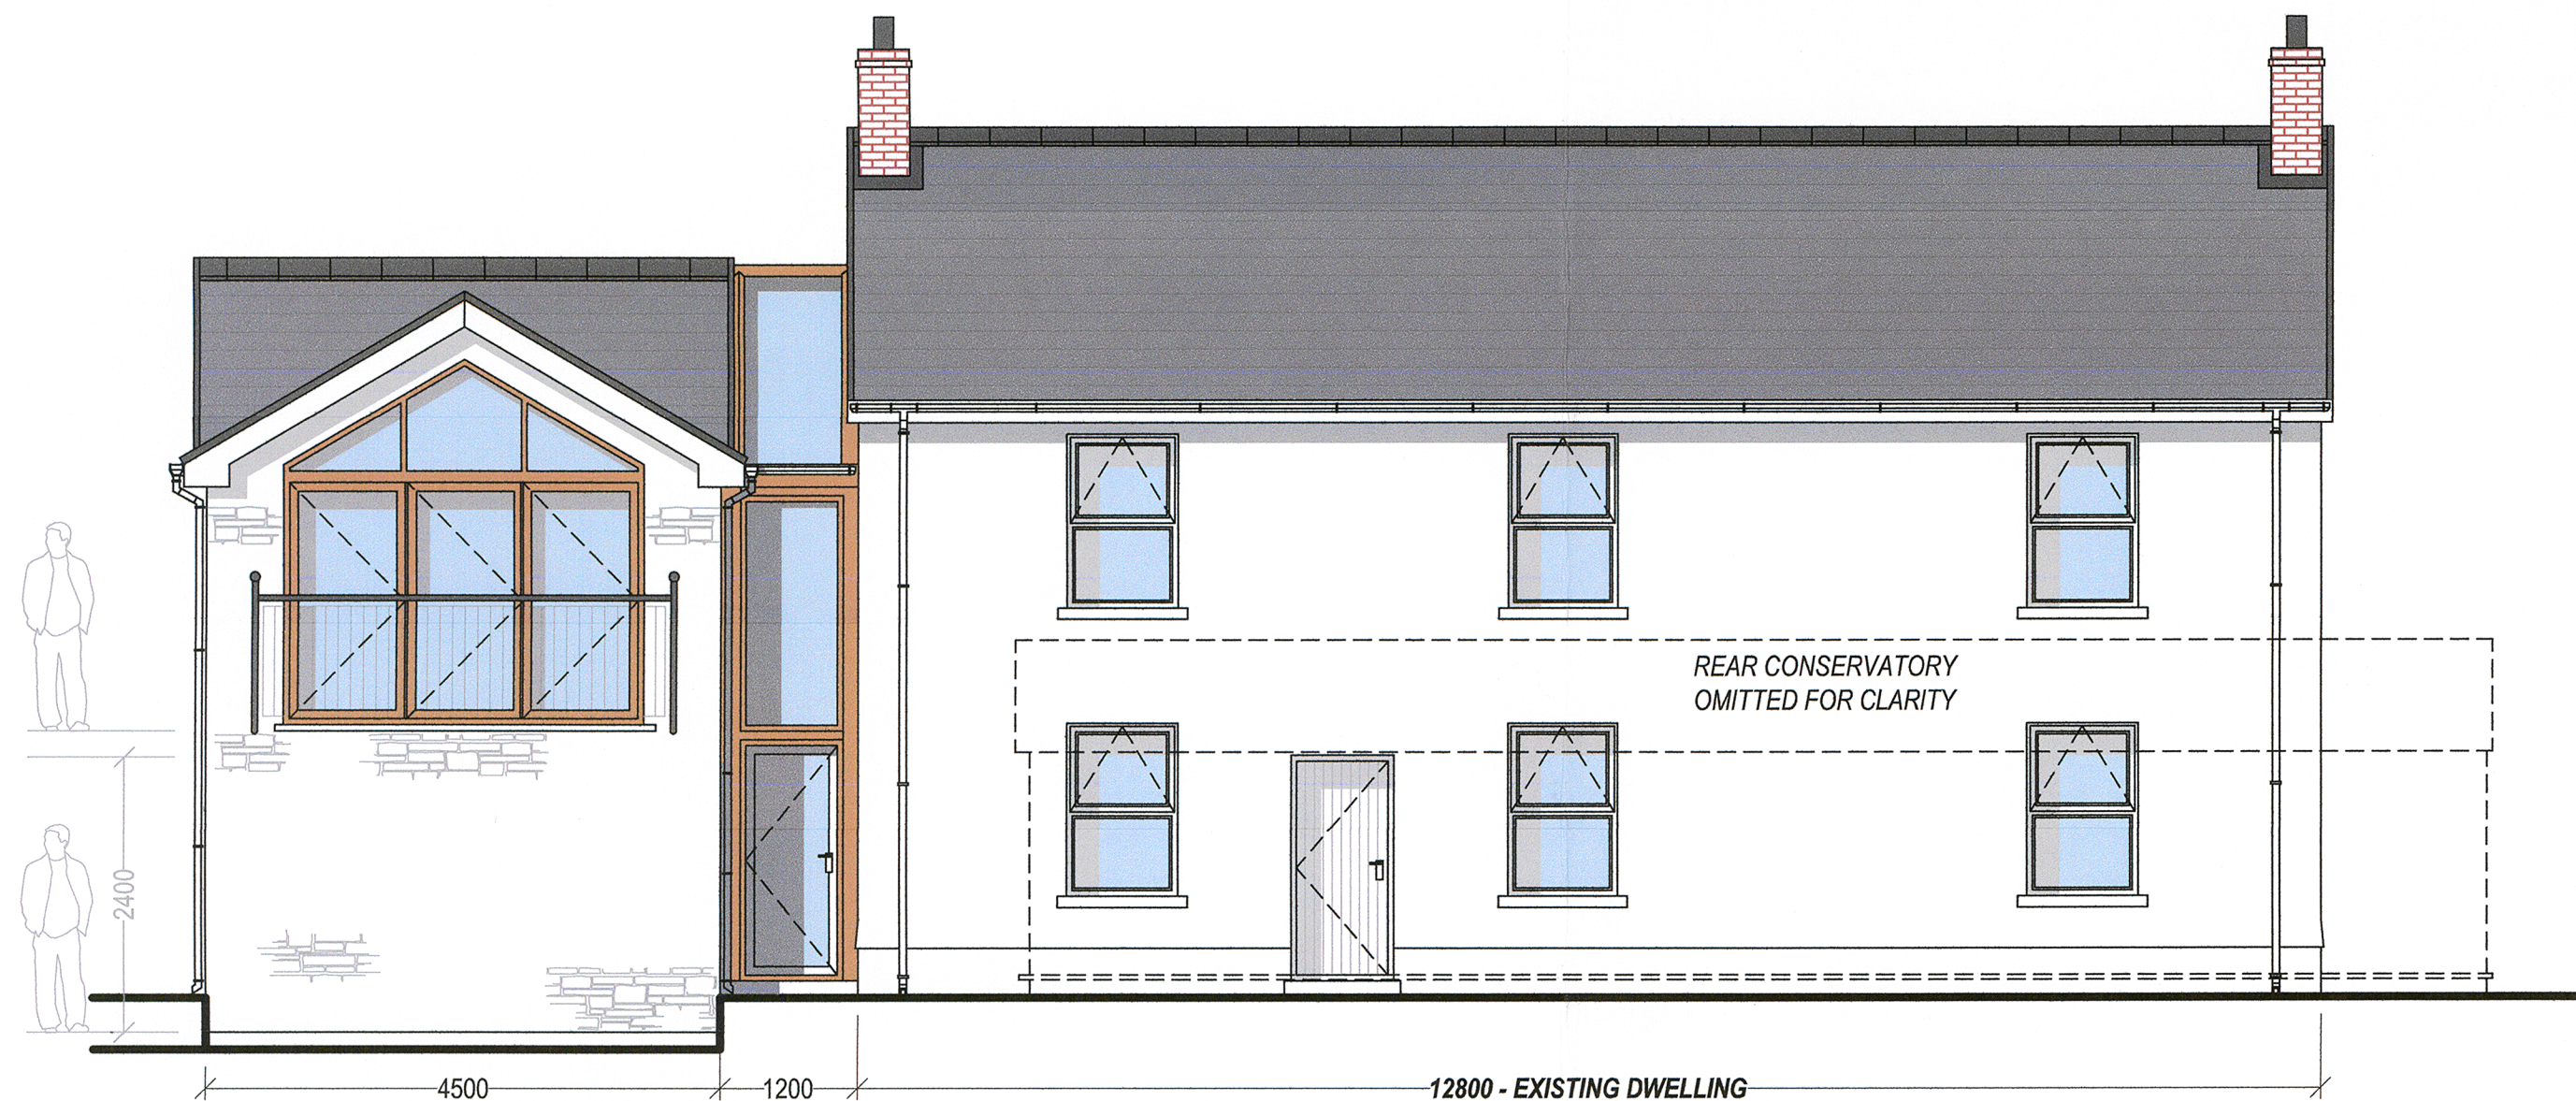

PROPOSED REAR ELEVATION (North West)
Scale 1:100

P2019/5335.

Client:

Mr. C. Budd & Dr. S. Reynolds
Clipentan Farm
Taigwalth

Project Title:

PROPOSED RECONSTRUCTION
OF EXISTING DETACHED STONE BARN
TO FORM SIDE EXTENSION
TO MAIN DWELLING

General Notes:

1. Do not scale from this drawing, take figured dimensions only.
2. Dimensions are in millimetres unless otherwise stated.

Drawing Issue:

PLANNING

Drawing Title:

PROPOSED ELEVATIONS

Drawing No: 006

Revision:

Date: 11-03-2019

Revised:

Scale(s): 1:50

Paper Size: A2



Cwm Planning & Design Ltd.
(architectural and Draughting Services)