





Front Elevation

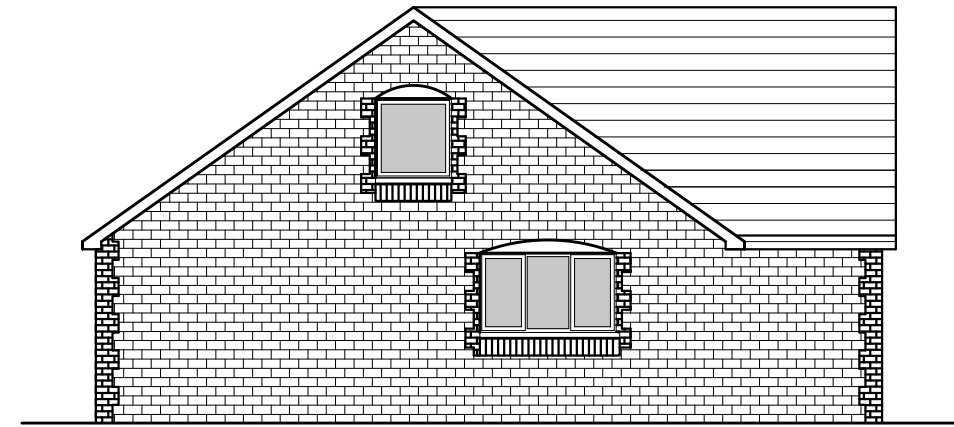


LH Side Elevation




Rear Elevation

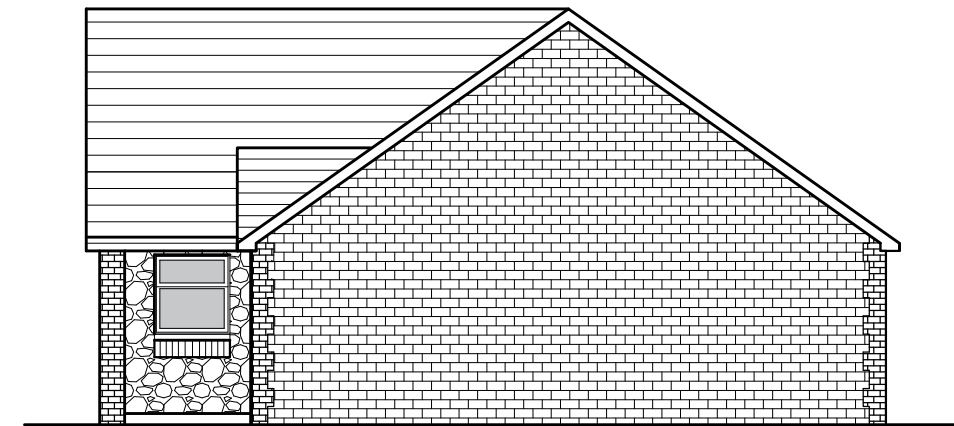

Side Elevation

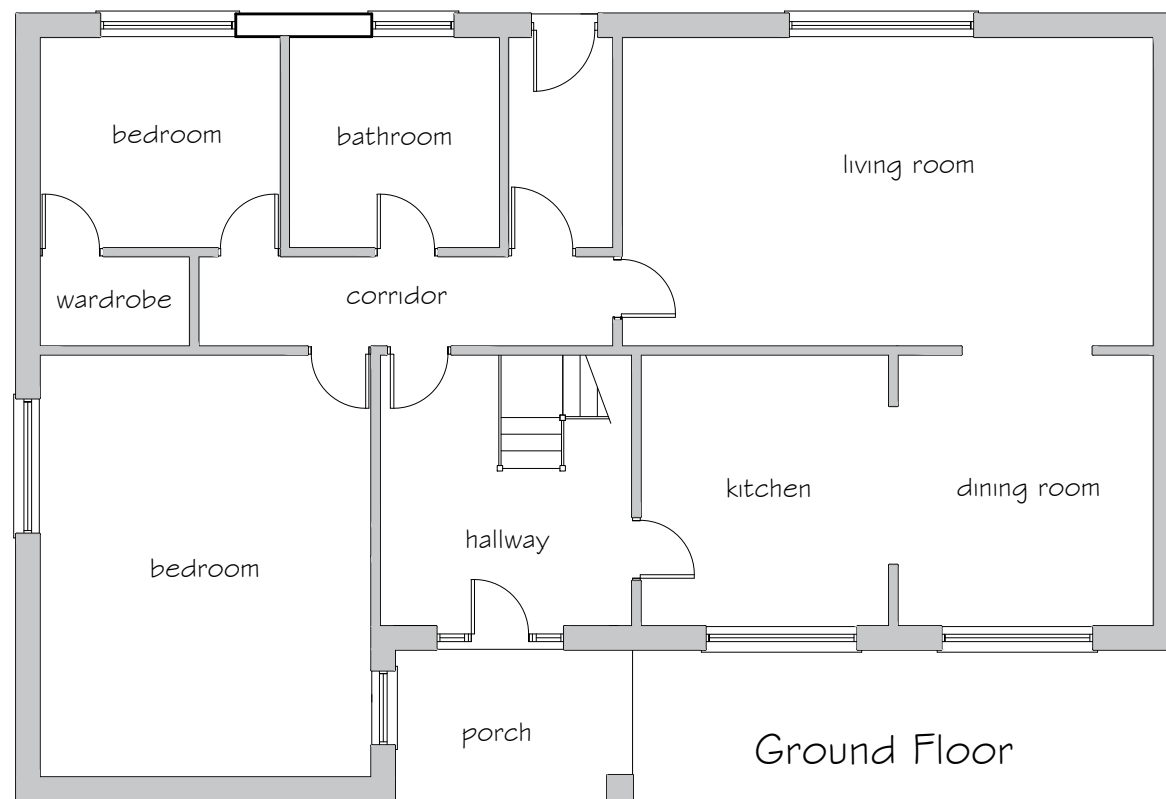

Ground Floor

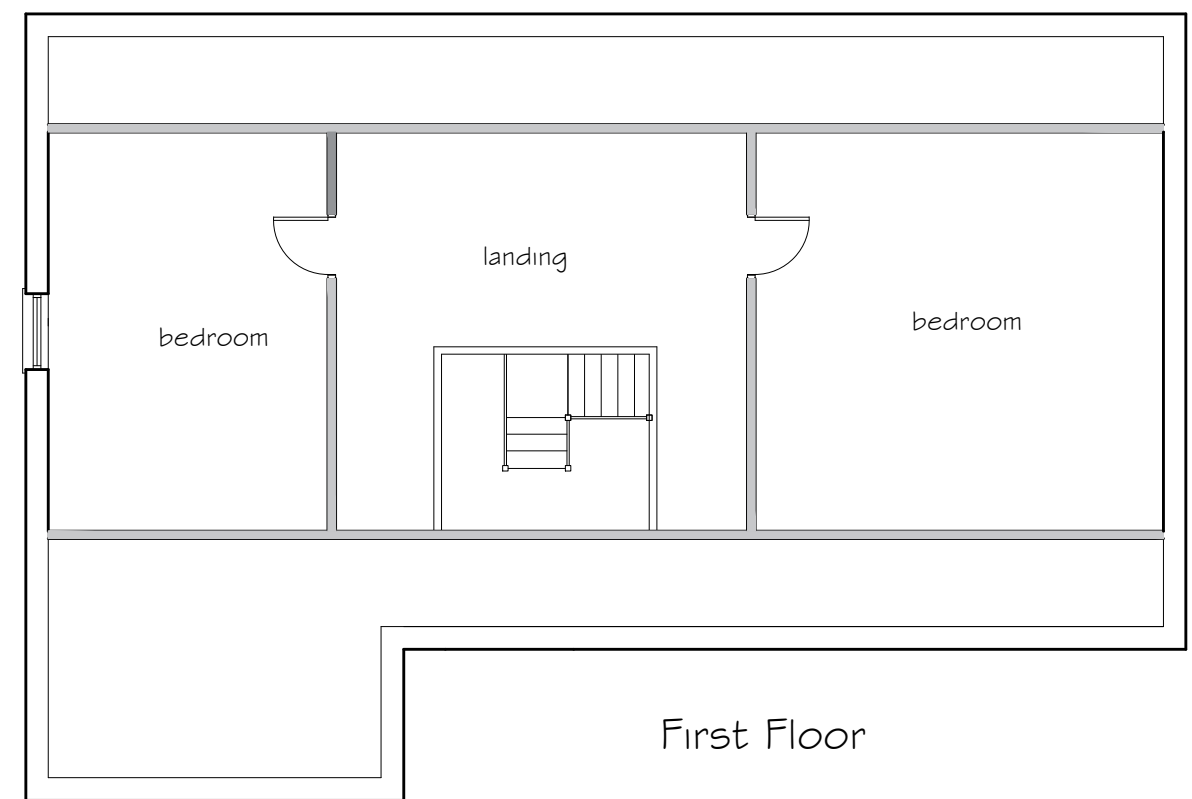

First Floor

PETER JONES TALBOT DESIGN SERVICES mobile: 07817538014 email: jonespeter177@gmail.com	project title Housing Development Cherry Grove, Brecon Road Pontardawe	drawing title elevations and floor plans PLOT 2	date Aug 2019	scale 1:100
			drawing No CGD 2 - 01 Rev A	