




Existing East Elevation.

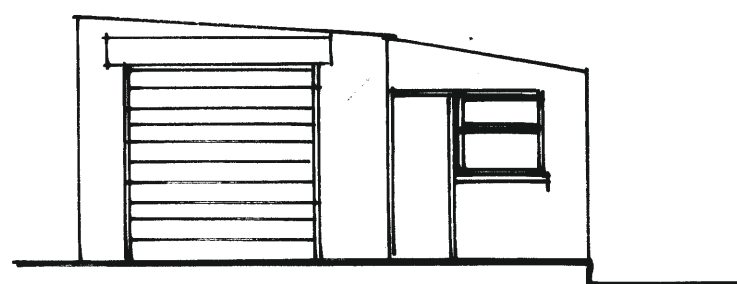

Existing South Elevation.

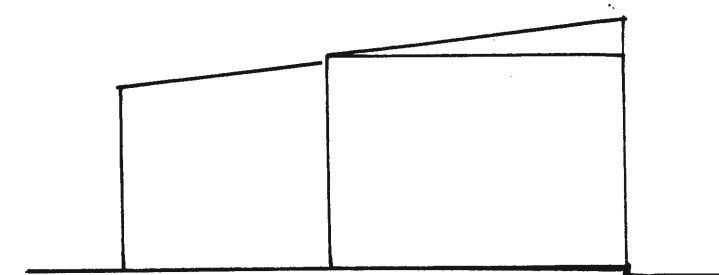

Existing North Elevation.

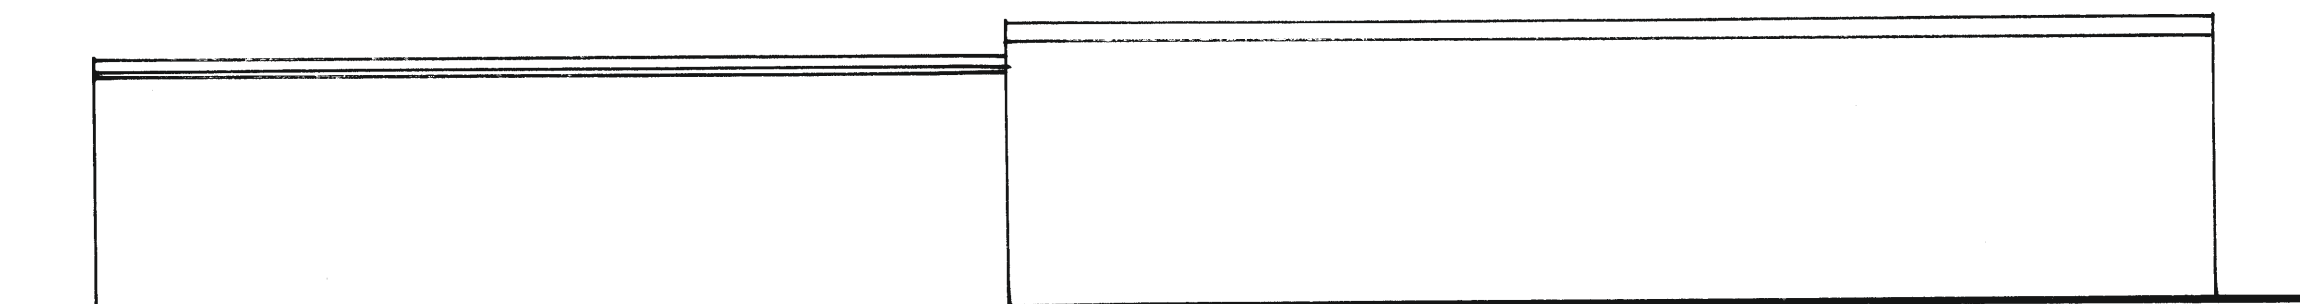

Existing West Elevation.

Ron Bagshaw & Associates Ltd.

Architectural Design & Planning Consultants



Wood Field House
1b Rosser Terrace
Cilfrew
Neath, SA10 8LH

Contact Details -
01639 632822 (Office)
07870 863859 (Mobile)
mail@ronbagshaw.co.uk

Drawing No: RC/2013/01/A

Scale: 1:100 @ A3

Date: April 2013

Revisions - Steel canopy to be dismantled.

Proposal: New coach depot

Location: Former Car Breakers Yard, adjacent to The Arches, Taibach, Port Talbot SA13 1LU.

Client: Ridgways Coaches Limited.

Title: Existing Ancillary Building Elevations.