


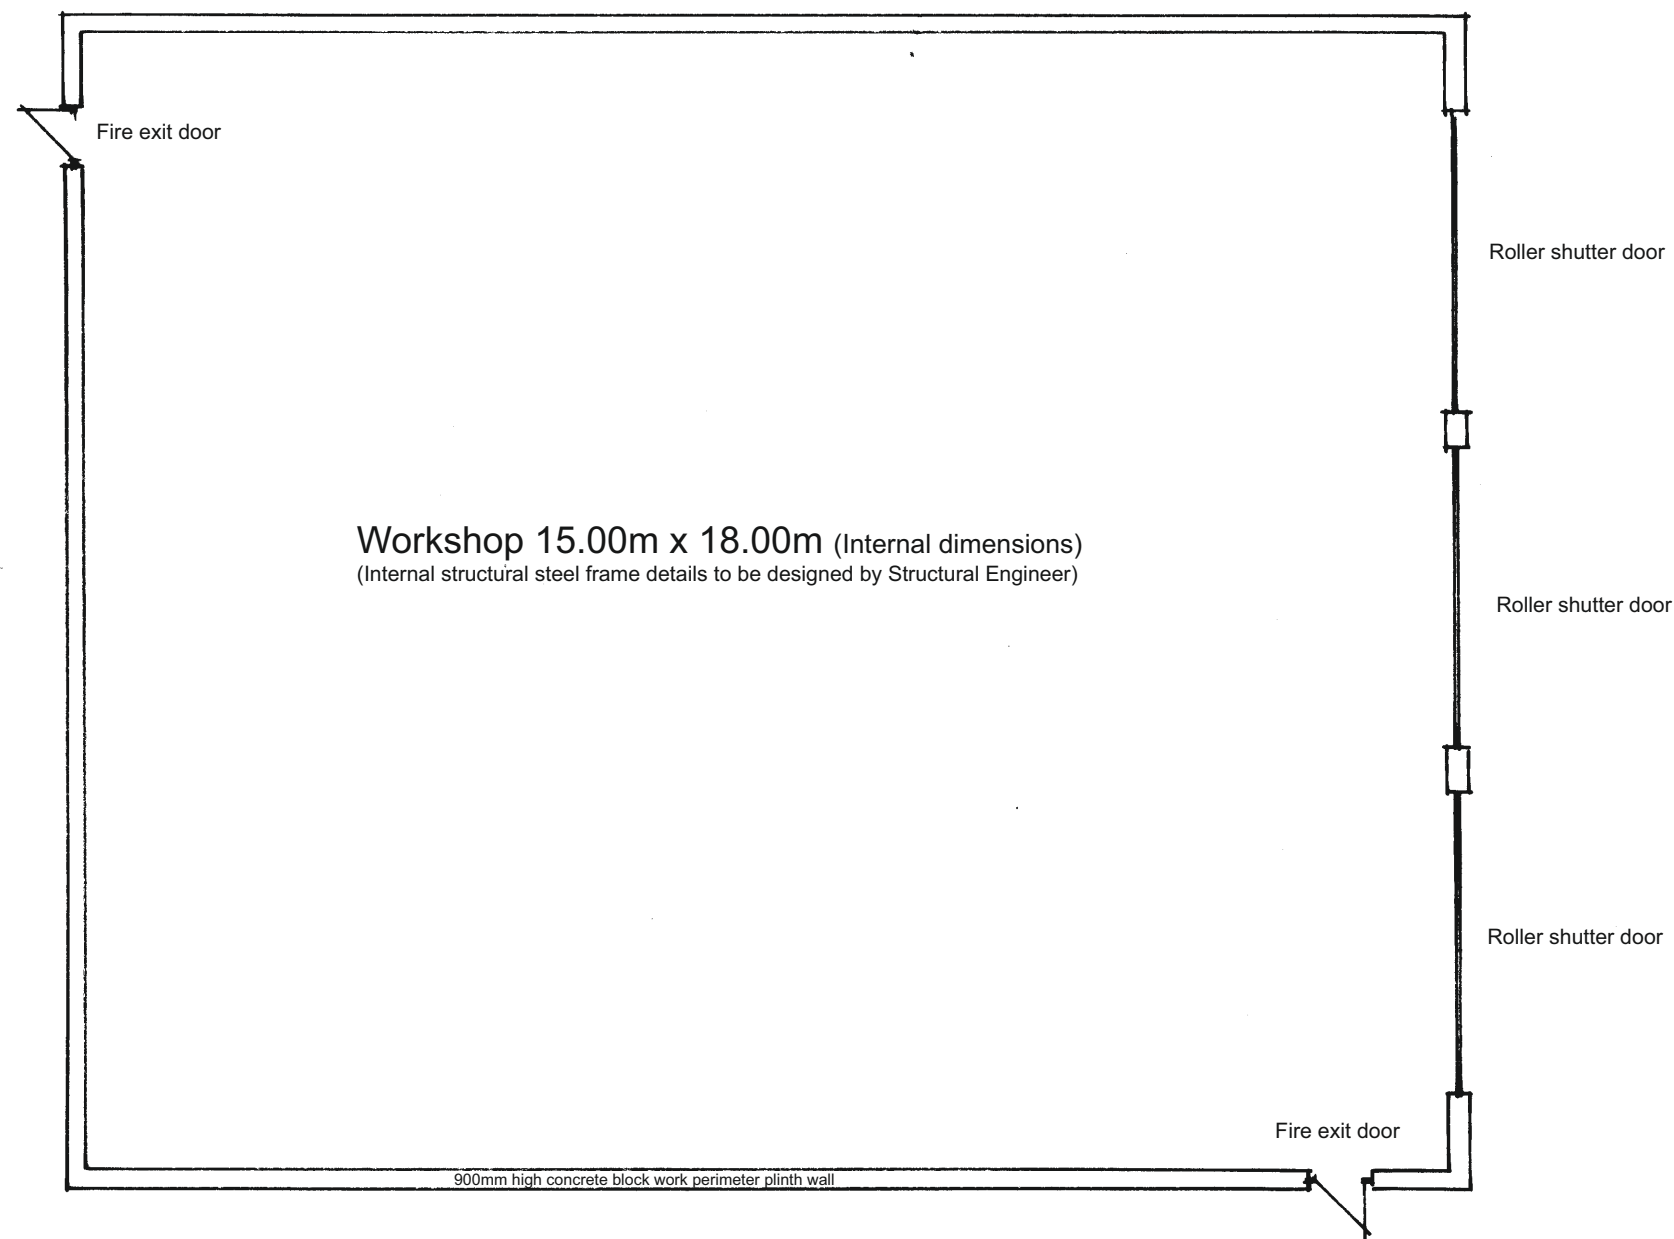

Ron Bagshaw & Associates Ltd.

Architectural Design & Planning Consultants



Wood Field House
1b Rosser Terrace
Cilfrew
Neath, SA10 8LH

Contact Details -
01639 632822 (Office)
07870 863859 (Mobile)
mail@ronbagshaw.co.uk

Drawing No: RC/2013/04

Scale: 1:100 @ A3

Date: January 2013

Notes/Revisions

Proposal: New Coach Depot.

Location: Former Car Breakers Yard, adjacent to The Arches, Taibach, Port Talbot SA13 1LU.

Client: Ridgway Coached Limited.

Title: Workshop Floor Plan