



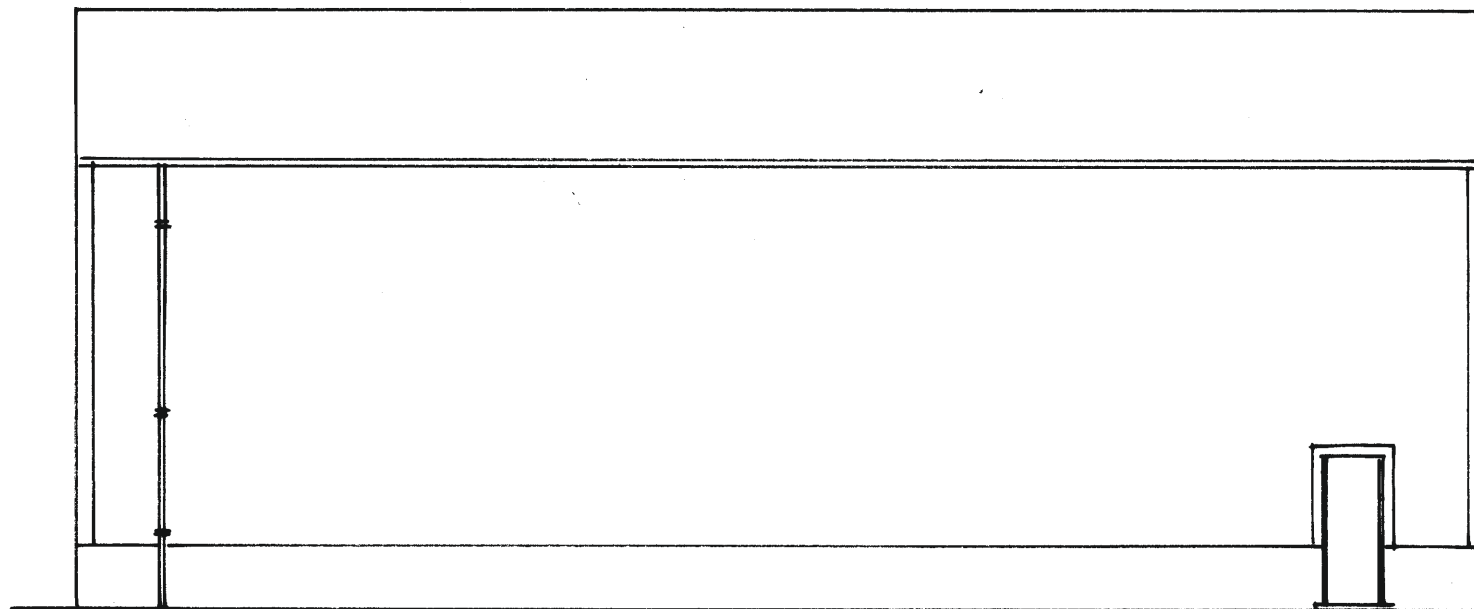

West Elevation.

External materials:


Walls- colour coated steel sheet (RAL 1015);
 Roof - ditto (RAL 1019);
 Banding - ditto (RAL 1019);
 Plinth wall - Rock faced concrete block work,
 Roller shutter doors - Stainless steel,
 Fire exit doors - (RAL 1019).

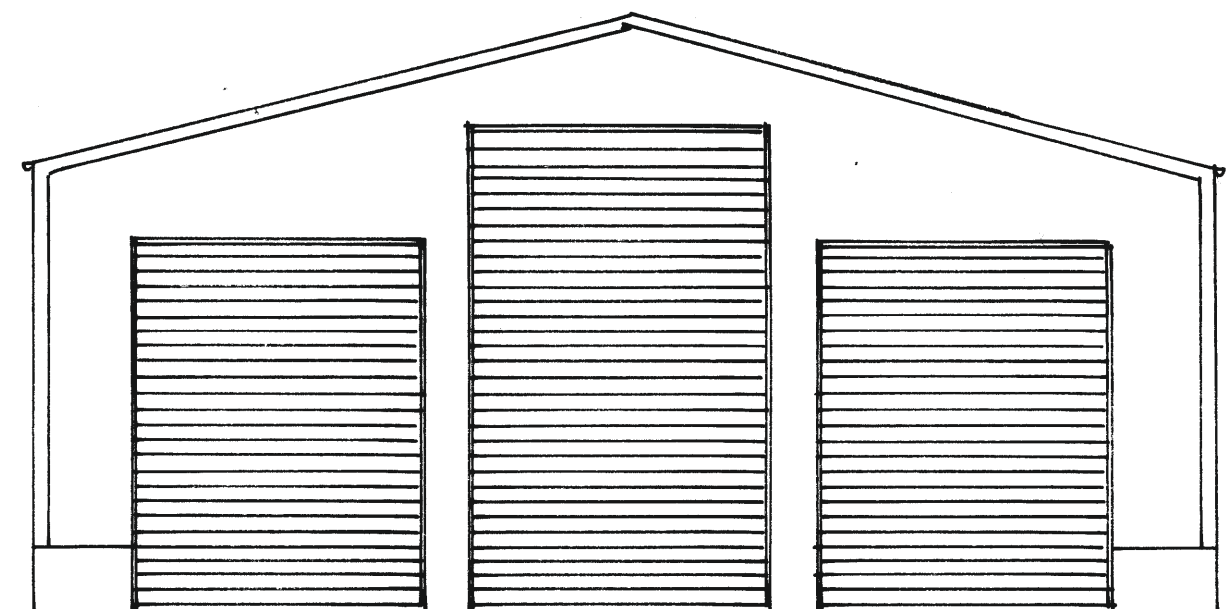


South Elevation.

Dimensions.

Internal Length - 18.00m External Length - 18.45m
 Internal Width - 15.00m External Width - 15.45m
 Eaves Height - 6.00m Ridge Height - 8.00m Roof Pitch - 15 degrees
 Roller Shutter Doors - 3.90m x 5.00m (2 No.) and 3.90m x 6.50m (1 No.)

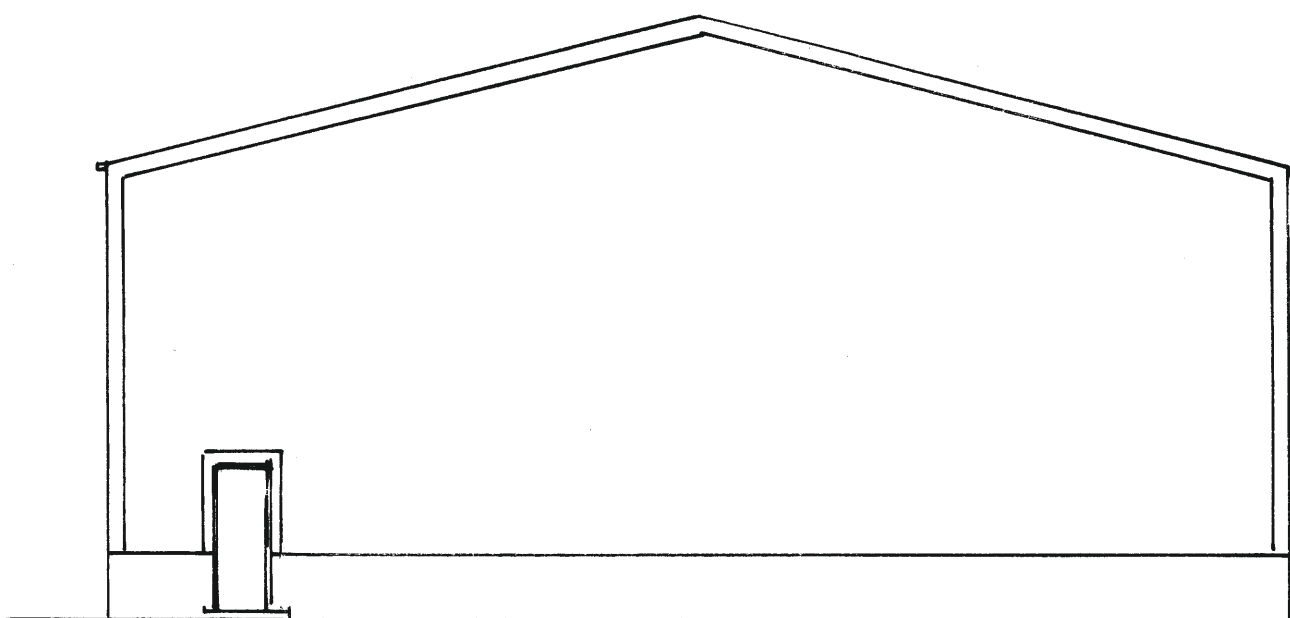

North Elevation.

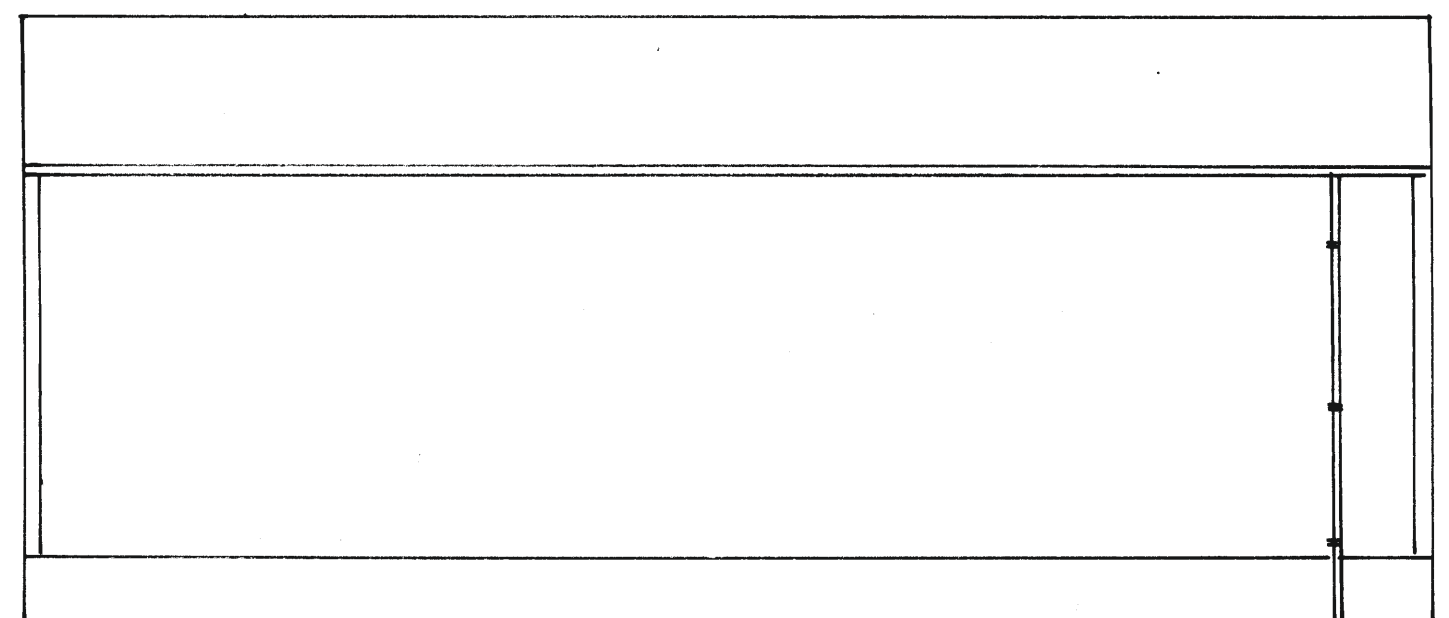

East Elevation.

Ron Bagshaw & Associates Ltd.

Architectural Design & Planning Consultants



Wood Field House
 1b Rosser Terrace
 Cilfrew
 Neath, SA10 8LH

Contact Details -
 01639 632822 (Office)
 07870 863859 (Mobile)
 mail@ronbagshaw.co.uk

Drawing No: RC/2013/05/A

Scale: 1:100 @ A3

Date: February 2013

Revision A: Dimensions added.

Proposal: New Coach Depot

Location: Former Car Breakers Yard, adjacent to The Arches, Taibach, Port Talbot SA13 1LU.

Client: Ridgway Coaches Limited.

Title: Workshop Elevations.