


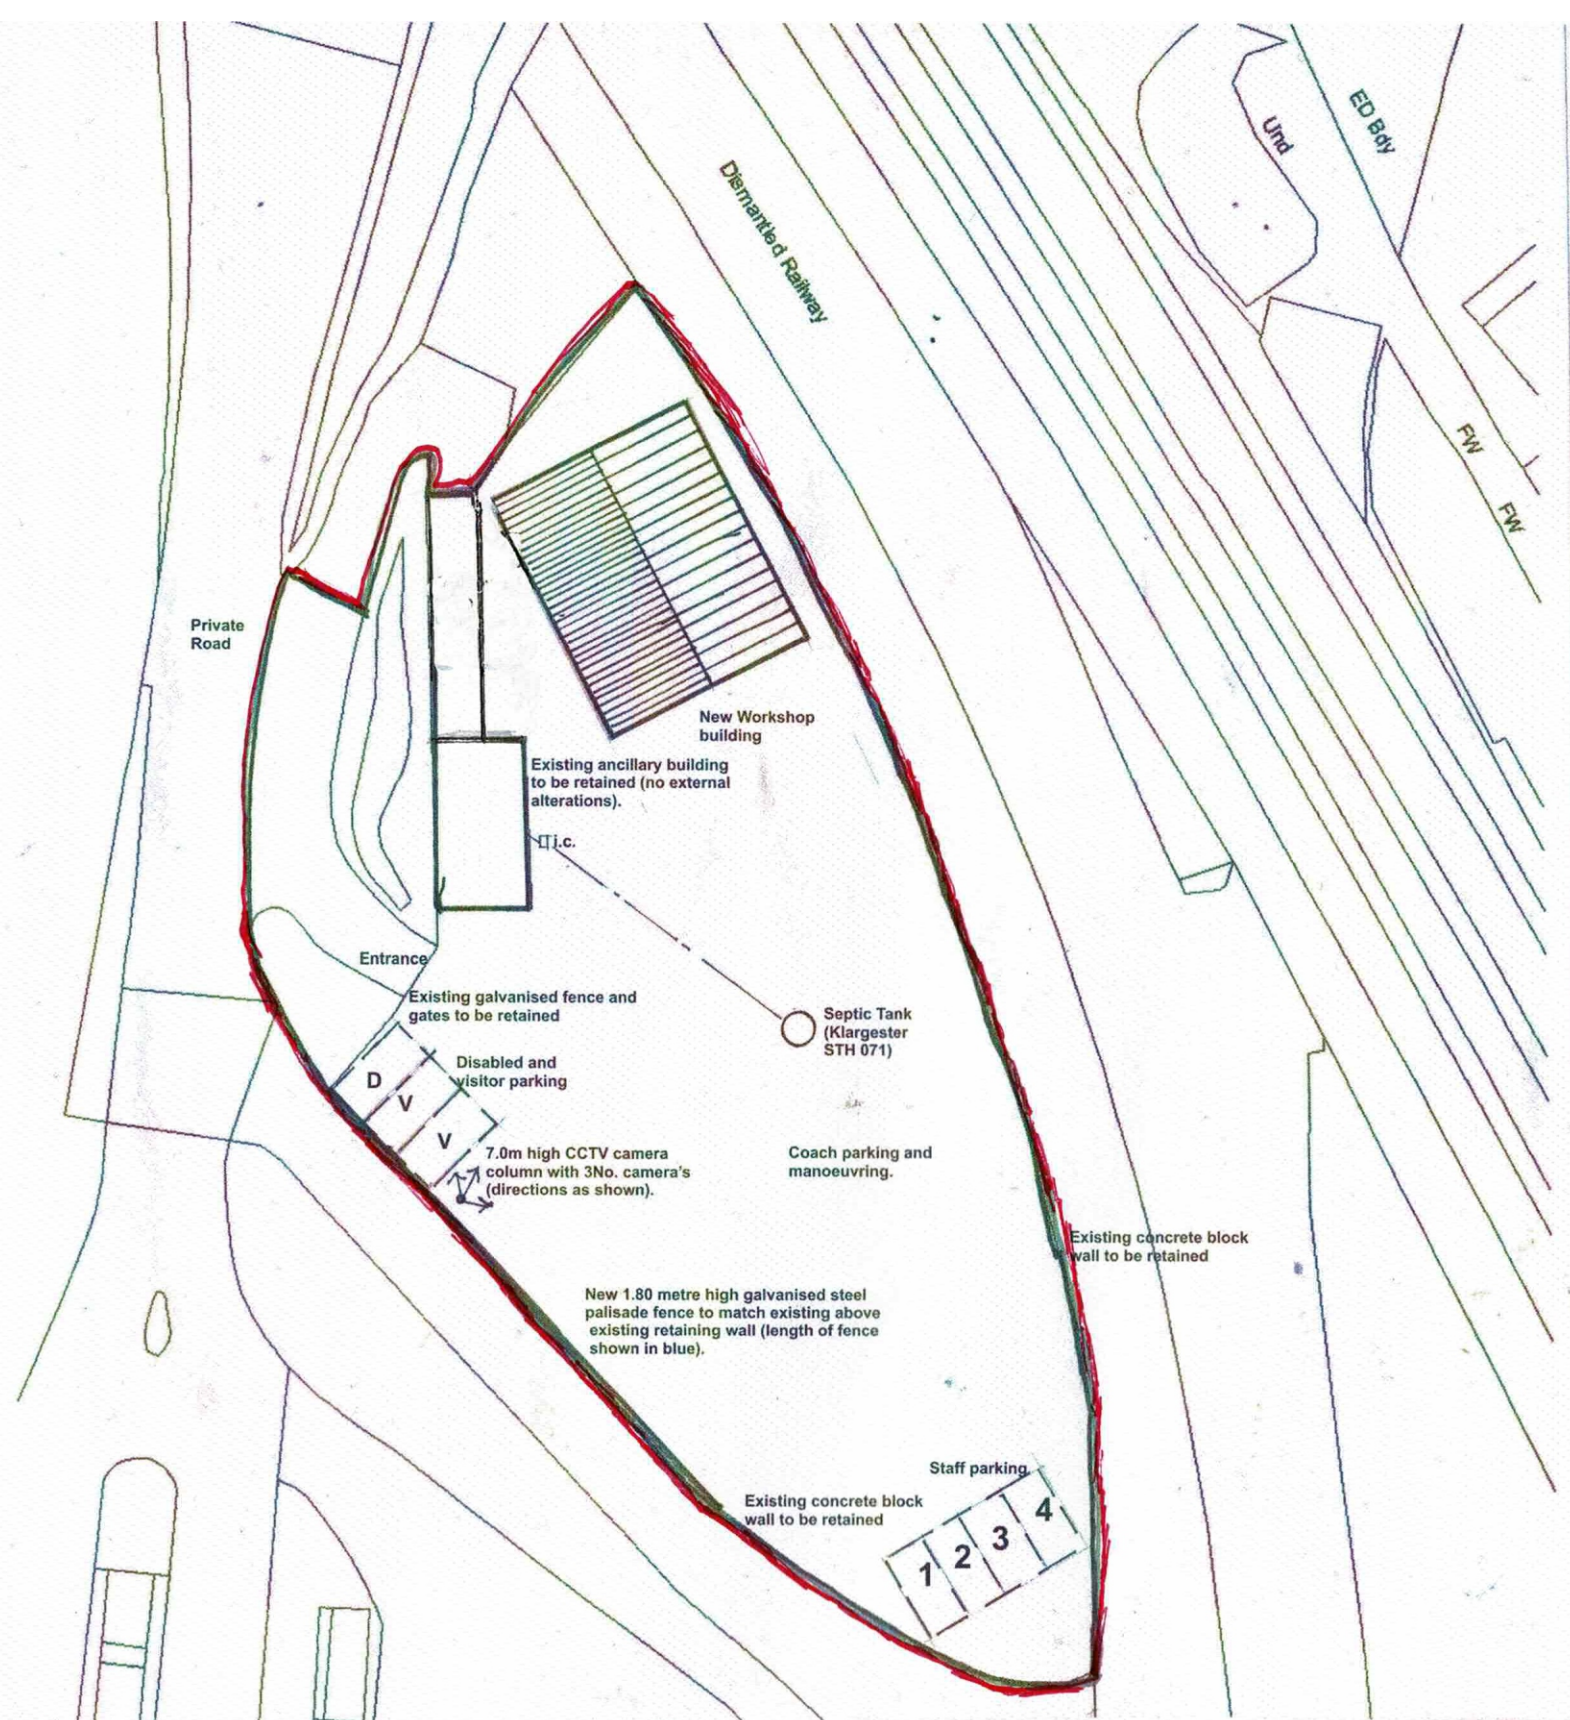

Ron Bagshaw & Associates Ltd.

Architectural Design & Planning Consultants



Wood Field House
1b Rosser Terrace
Cilfrew
Neath, SA10 8LH

Contact Details -
01639 632822 (Office)
07870 863859 (Mobile)
mail@ronbagshaw.co.uk

Drawing No: RC/2013/07/A

Scale: 1:500

Date: April 2013

Revision A.

Building re-sited, CCTV column palisade fence
and septic tank
position added. Open canopy to
be dismantled.

Proposal: Coach Depot.

Location: Land adjacent to The Arches, off Penrhyn Street, Taibach, Port Talbot SA13 1LU.

Client: Ridgways Coaches Limited.

Title: Proposed Site Plan.