


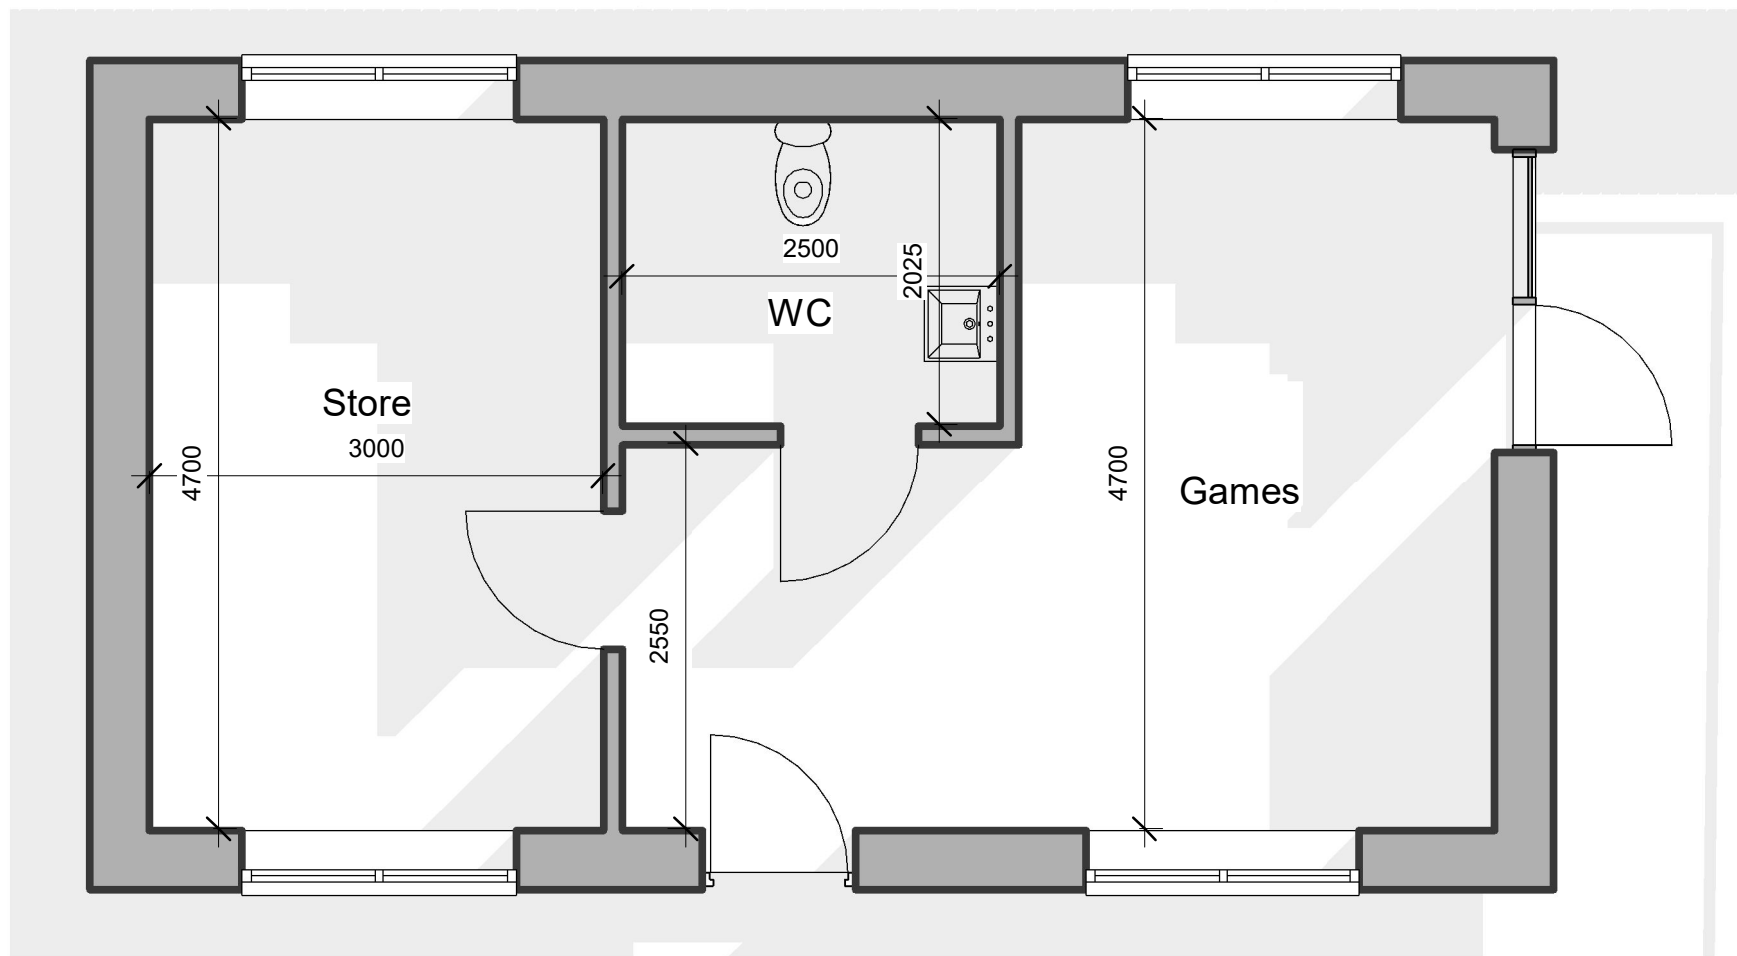


1 Outhouse Floor Plan
1 : 50




2 Outhouse - Front
1 : 100



3 Outhouse - Rear
1 : 100

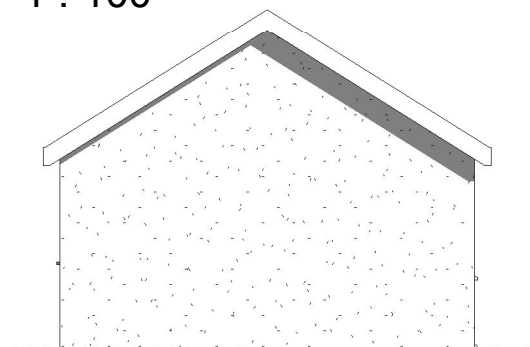

4 Outhouse - Left
1 : 100

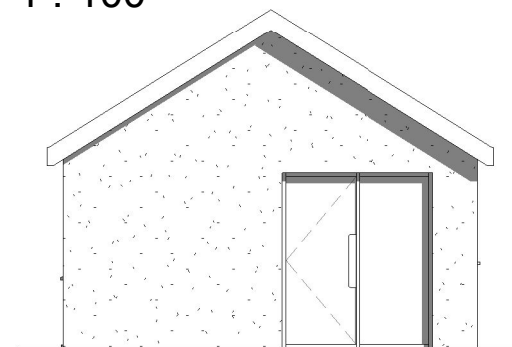

5 Outhouse - Right
1 : 100

NOTES:



DRAWING STATUS

PLANNING

PROJECT

Stars Plot, Darwin Rd

TITLE

Outhouse

CLIENT

Mr J Davies

DRAWN BY
Gareth Owen

DATE
10.08.19

SCALE (@A3)
As indicated

PROJECT NO.
GOCDD JD

DRAWING NO.
A302

REV
P1

GO CONCEPT DESIGNS, 9 DARWIN RD, PORT TALBOT, SA12 6BT
GOConceptDesigns@hotmail.com