




EXISTING SIDE ELEVATION

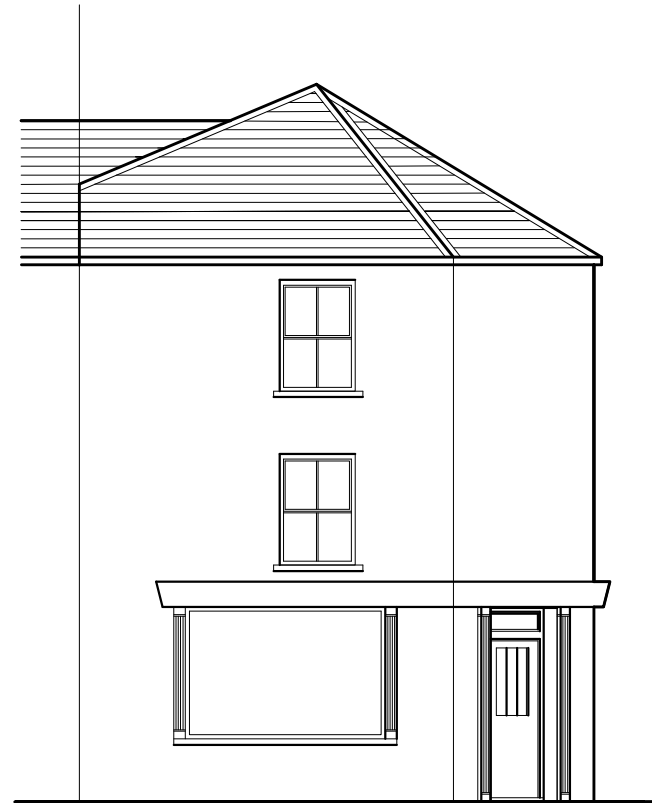

EXISTING FRONT ELEVATION


Existing Finishes

Roof
Composite slate


Walls
front and side
plain render painted finish
front and side
render and stonework

windows and doors
front and side
hardwood light brown finish

rear
steel framed units

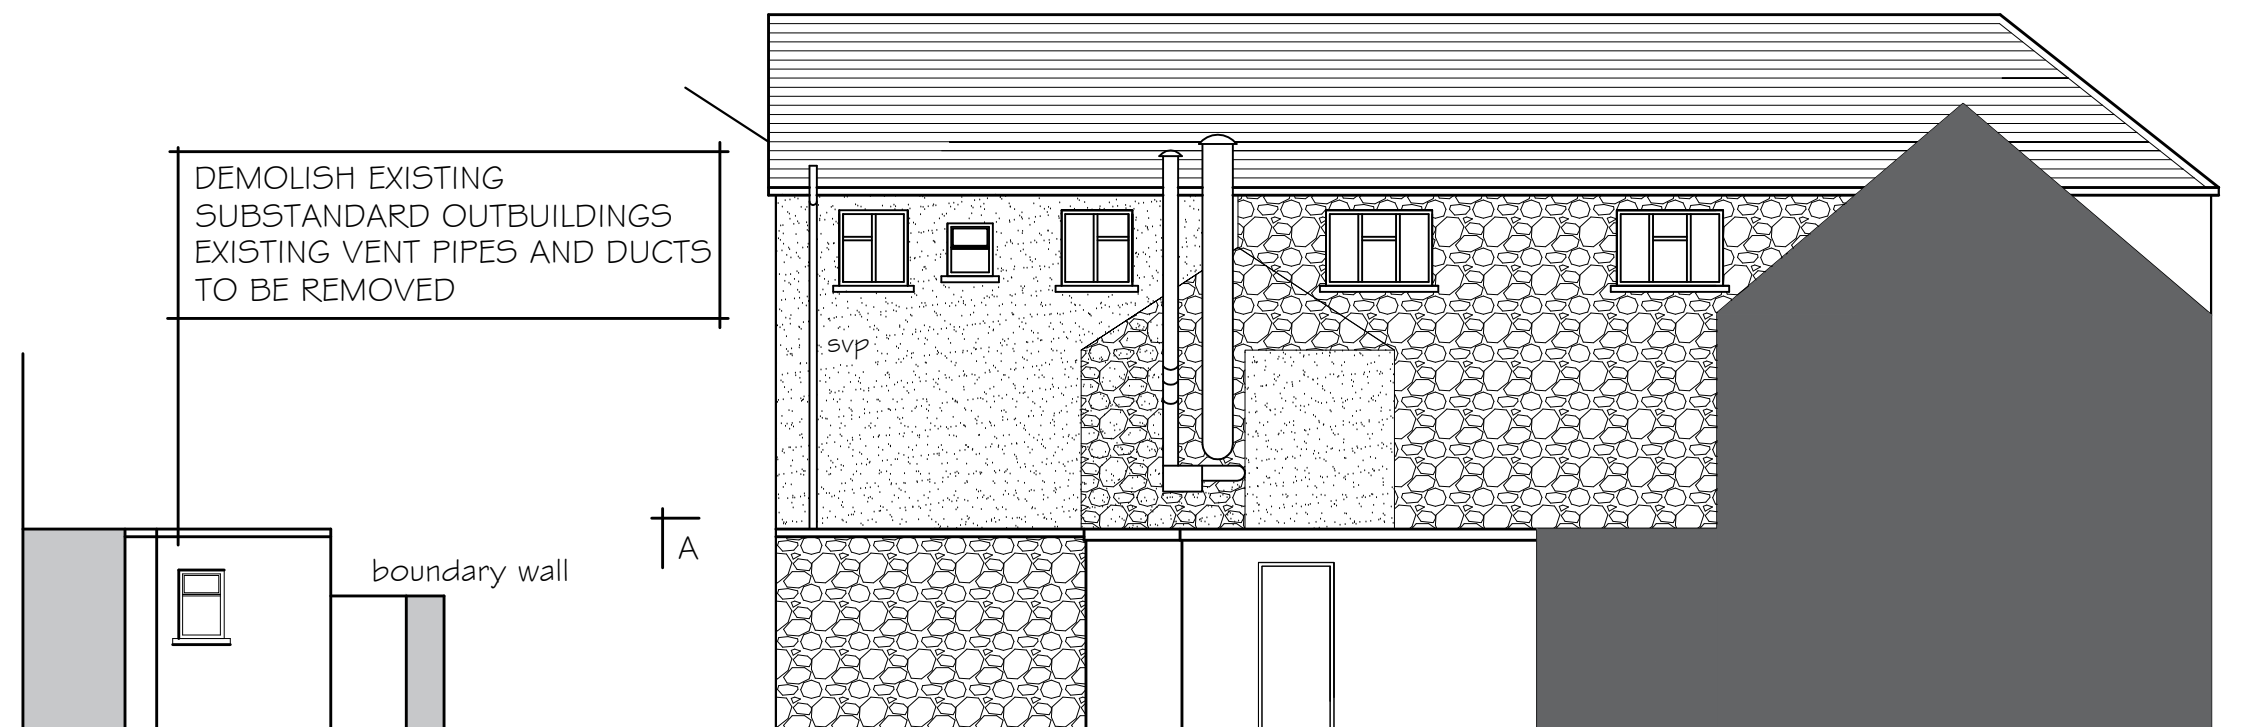

EXISTING REAR ELEVATION

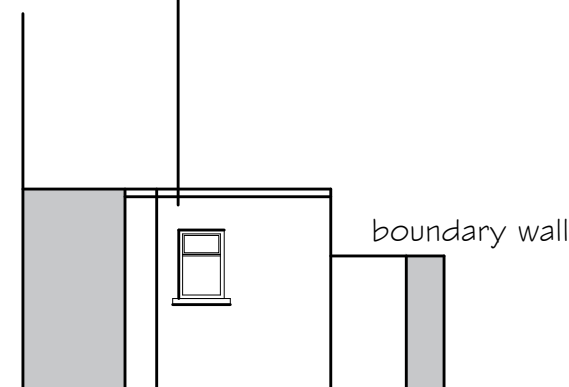

EXISTING VIEW A-A

PETER JONES
TALBOT DESIGN SERVICES
mobile: 07817538014
email: jonespeter177@gmail.com

ground floor commercial and
4 self contained flats
30 High Street
Neath

existing elevations

drawing No 30HS - 01 Rev A

date Aug 2019 scale 1:100