




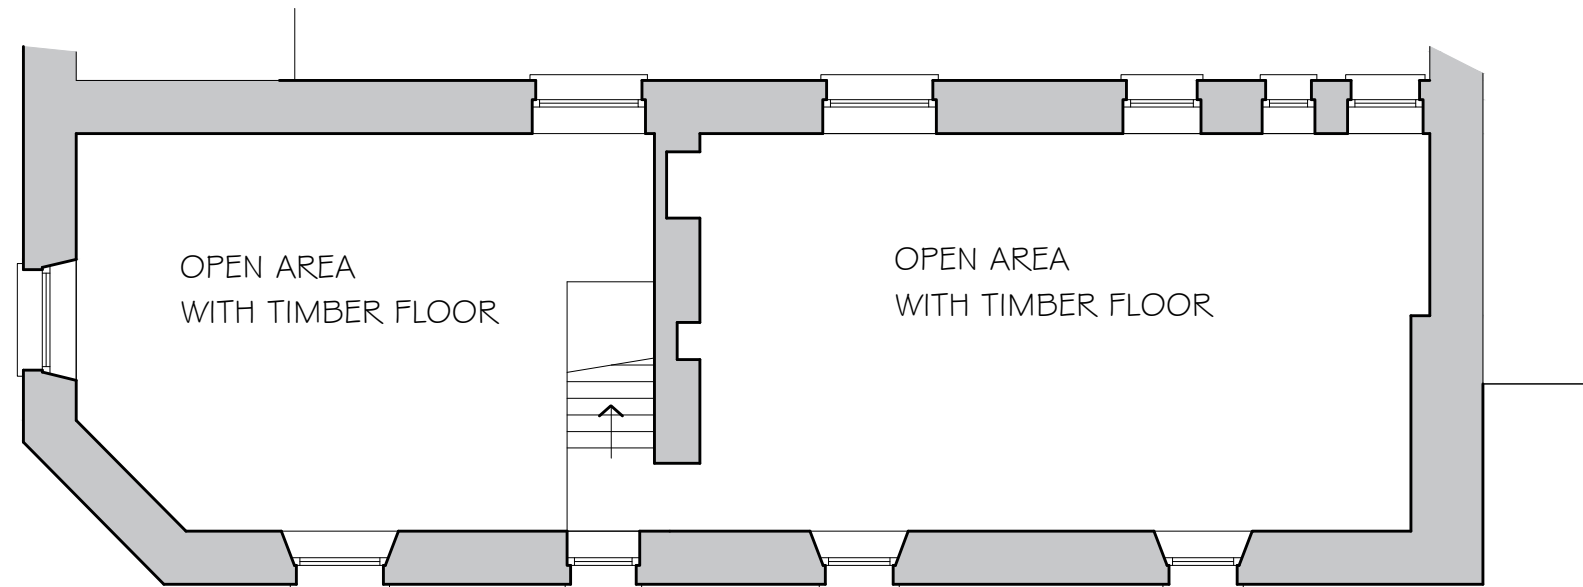

EXISTING SECOND FLOOR PLAN

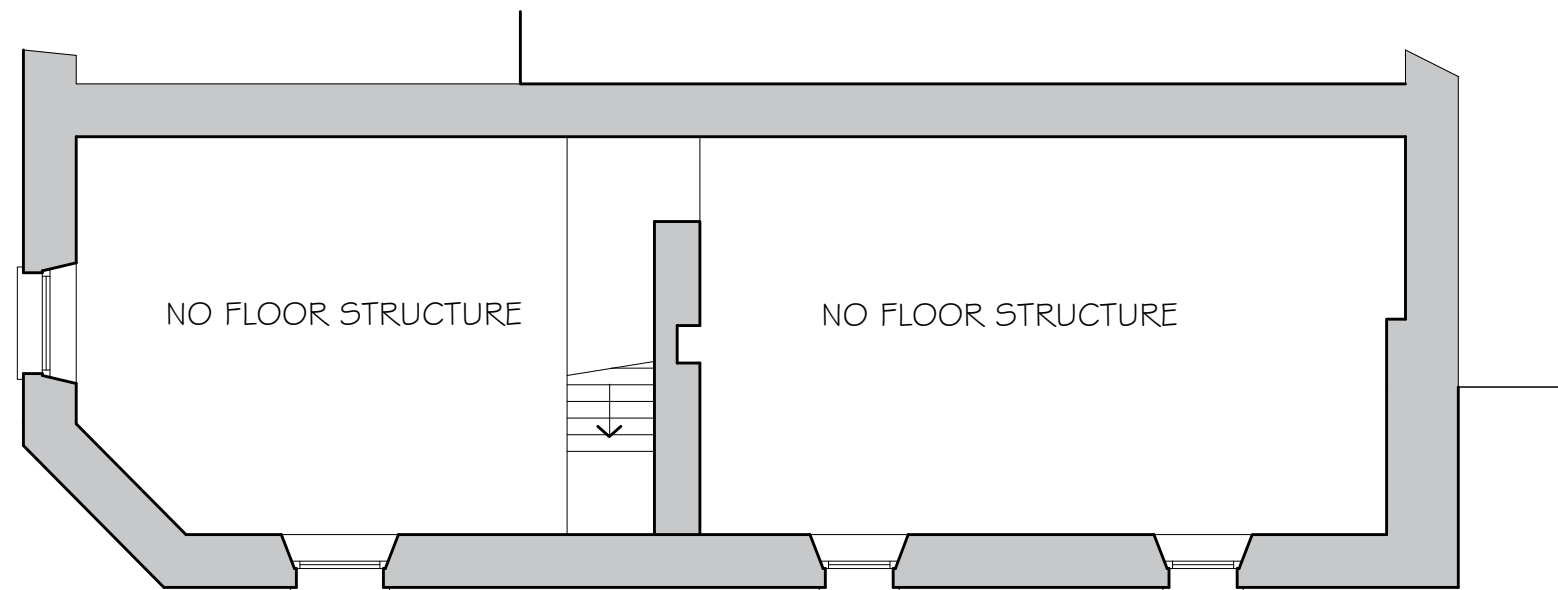

EXISTING FIRST FLOOR PLAN

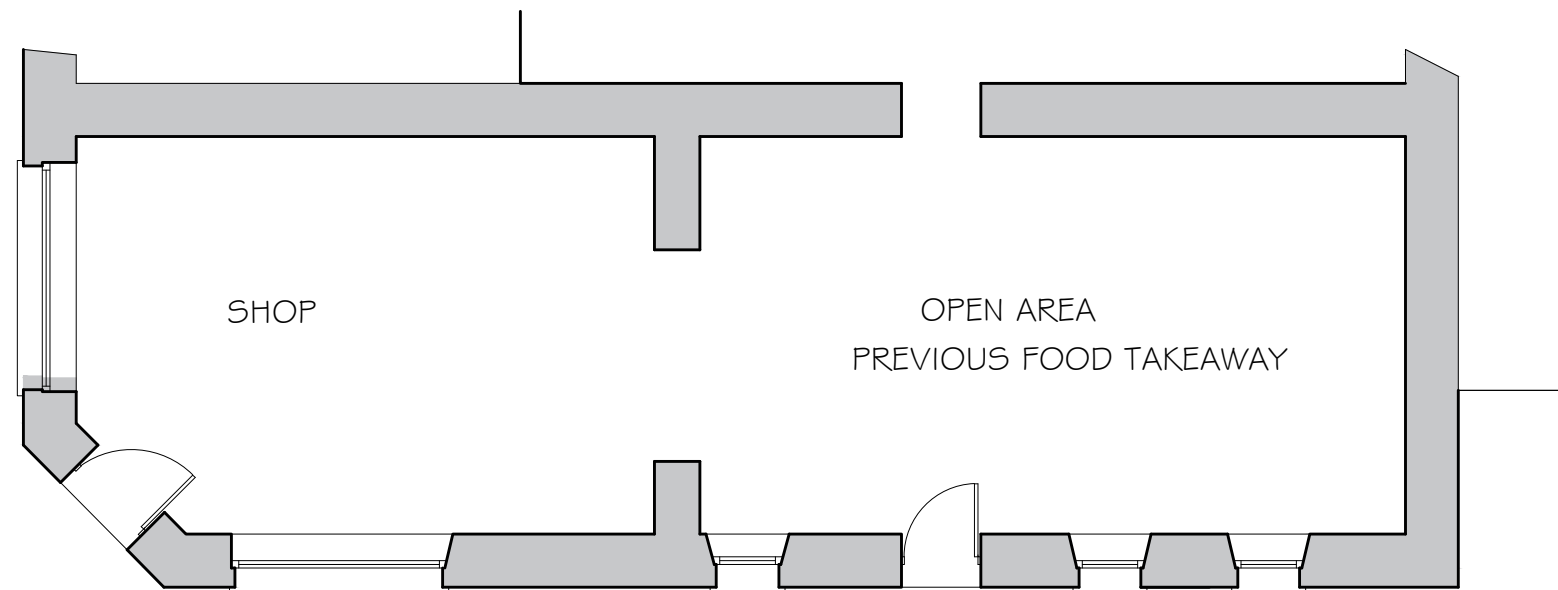

EXISTING GROUND FLOOR PLAN

PETER JONES
TALBOT DESIGN SERVICES
mobile: 07817538014
email: jonespeter177@gmail.com

ground floor commercial
and 4 self contained flats
30 High Street
Neath

existing
floor plans

drawing No 30HS - 03 Rev A

date Aug 2019 scale 1:100