



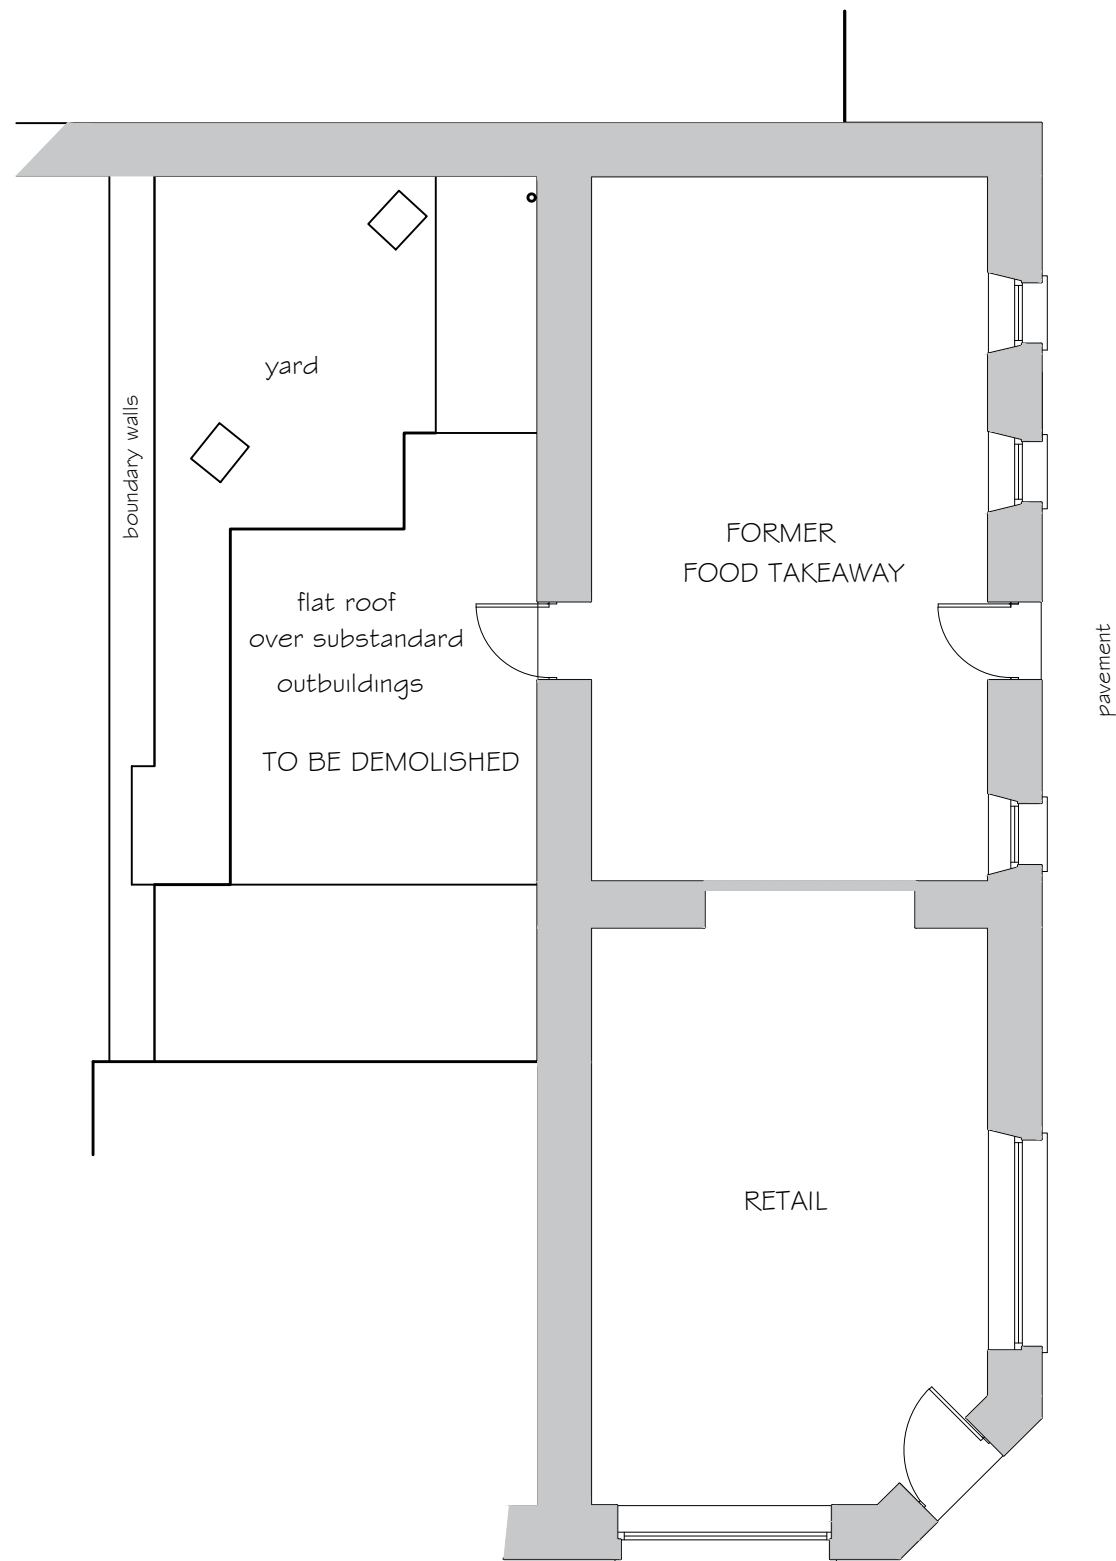

EXISTING GROUND FLOOR PLAN WITH REAR YARD

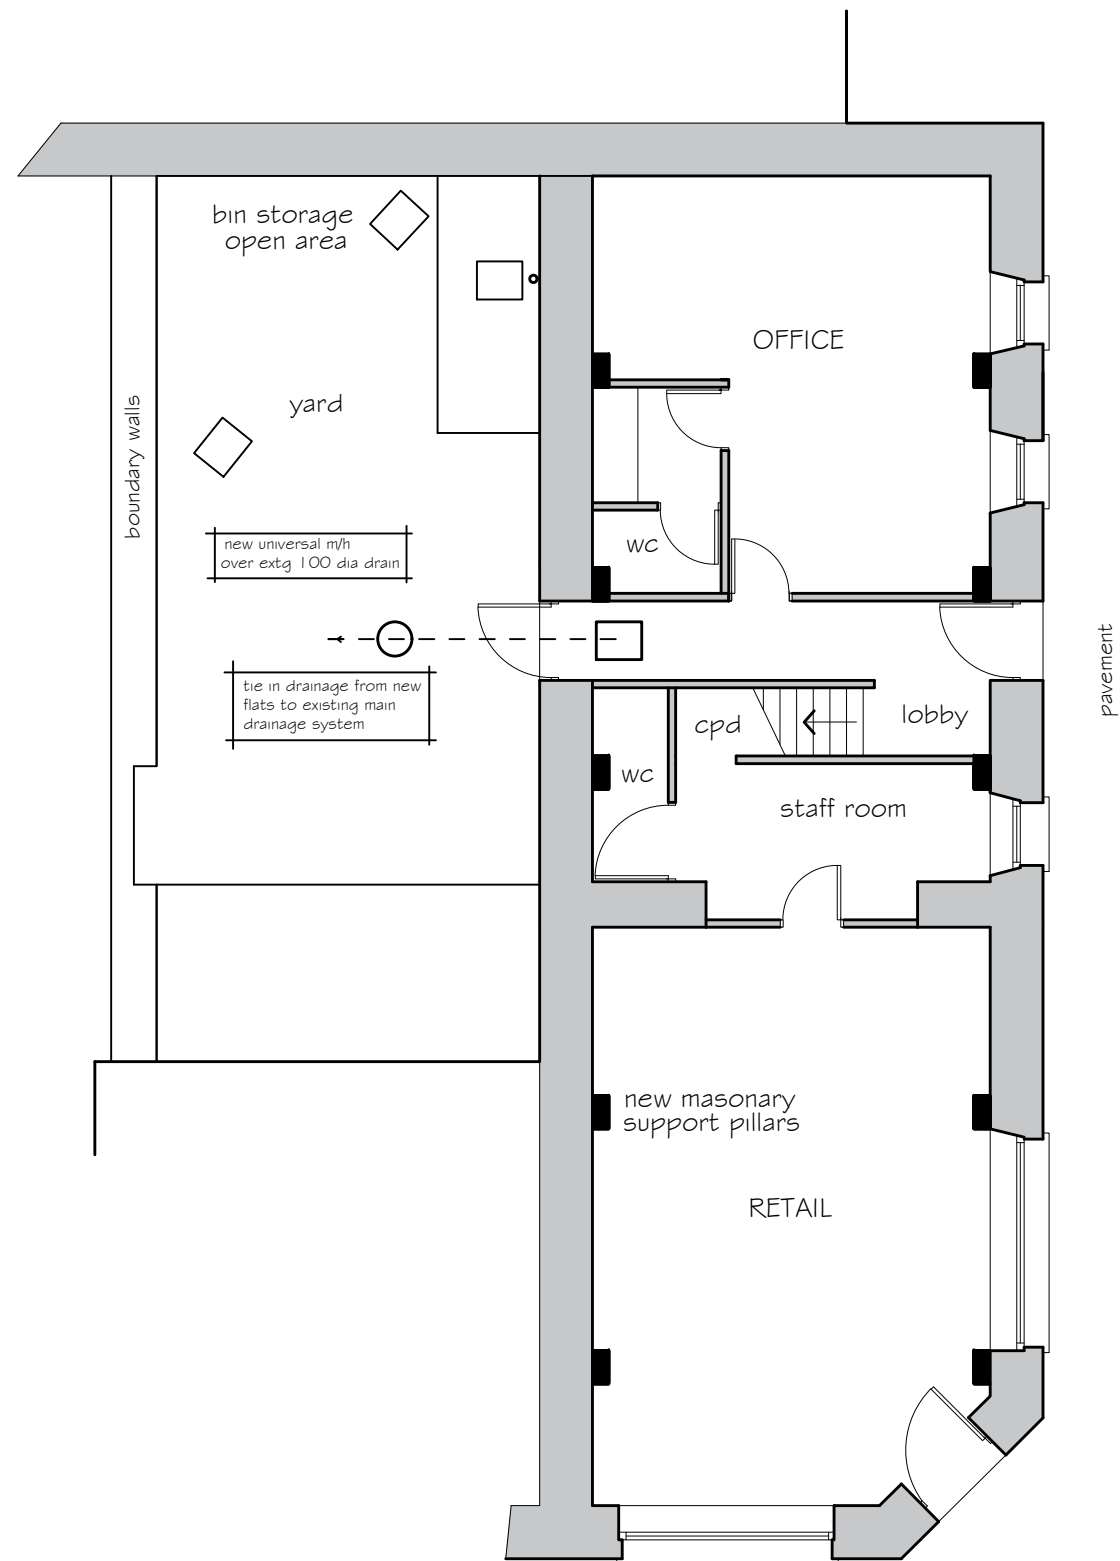

PROPOSED GROUND FLOOR PLAN WITH REAR YARD

PETER JONES
TALBOT DESIGN SERVICES
mobile: 07817538014
email: jonespeter177@gmail.com

ground floor commercial and
4 self contained flats
30 High Street
Neath

existing and proposed
ground floor plans
with rear yard

drawing No 30HS - 05 Rev A

date Aug 2019 scale 1:100