




PROPOSED SIDE ELEVATION
NO CHANGES

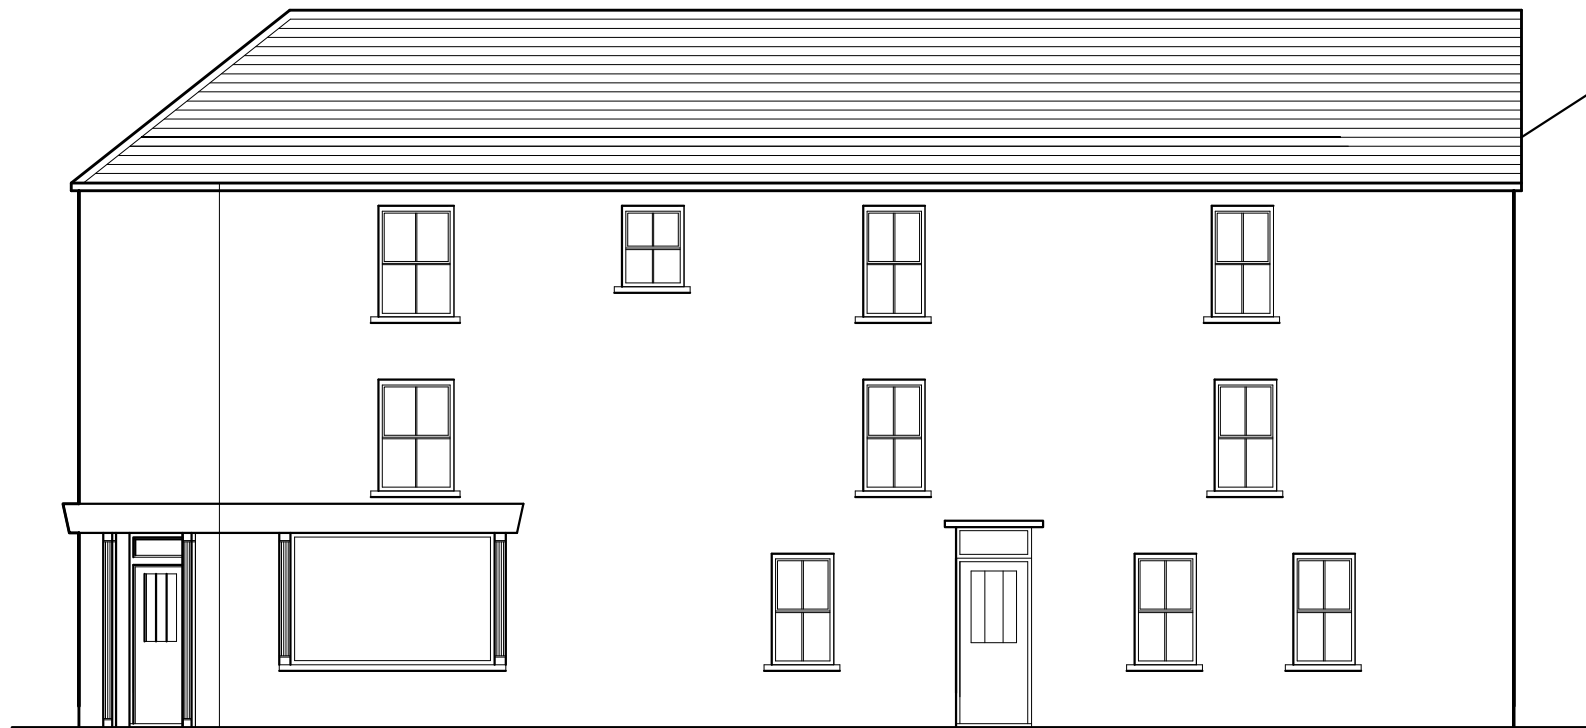

PROPOSED FRONT ELEVATION
NO CHANGES

Proposed Finishes


Roof
Composite slate - NO CHANGE

Walls
front and side - NO CHANGE
plain render painted finish


rear
rendered finish

windows and doors
front and side
hardwood light brown finish

rear
double glazed PVCu units.

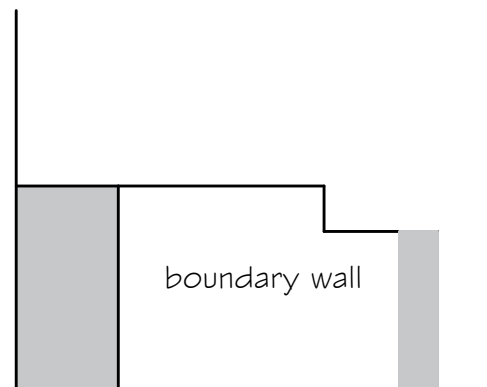

PROPOSED VIEW A-A

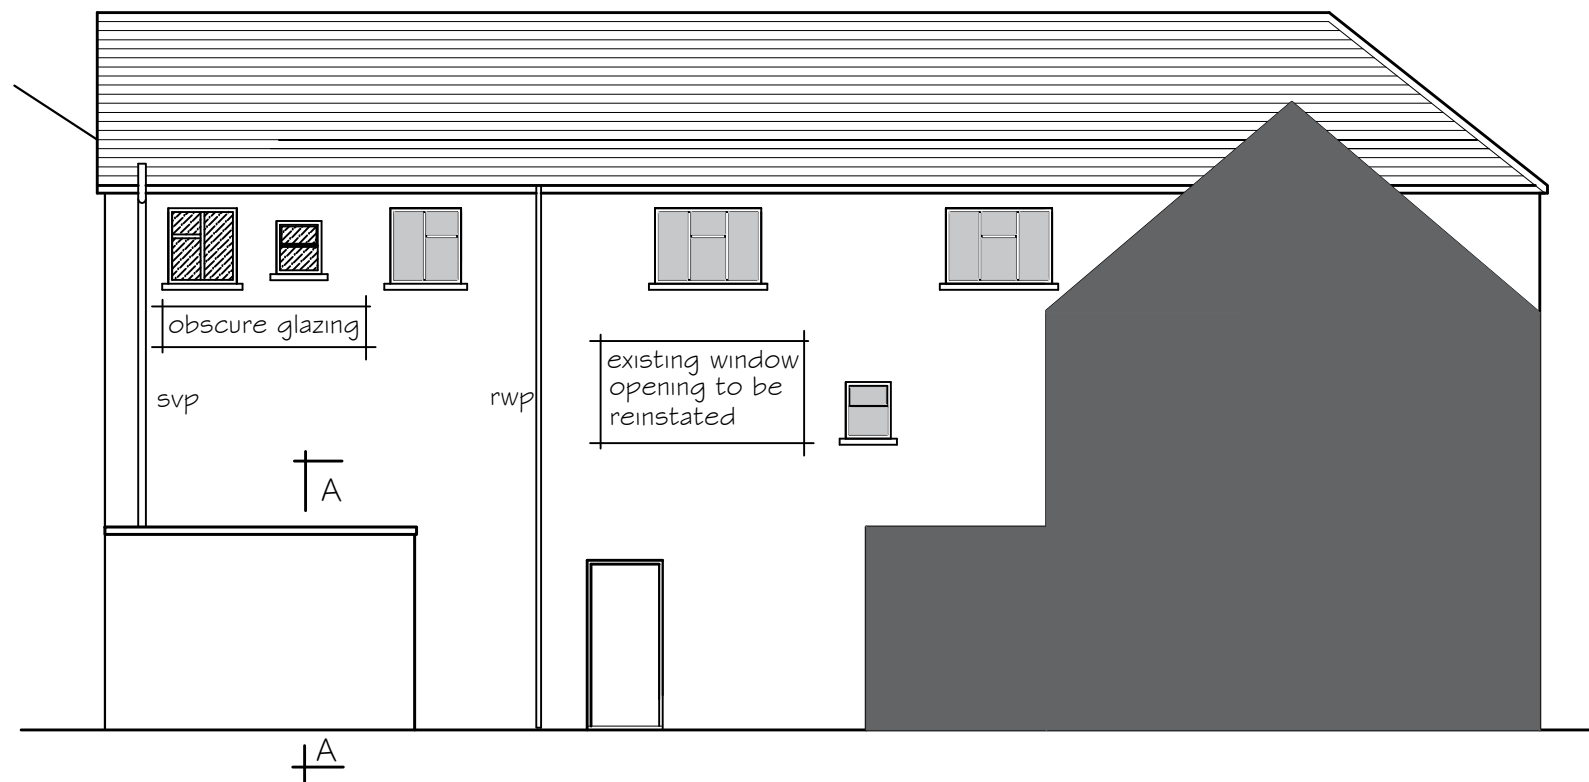

PROPOSED REAR ELEVATION

PETER JONES
TALBOT DESIGN SERVICES
mobile: 07817538014
email: jonespeter177@gmail.com

ground floor commercial and
4 self contained flats
30 High Street
Neath

proposed elevations

drawing No 30HS - 02 Rev A

date Aug 2019 scale 1:100