



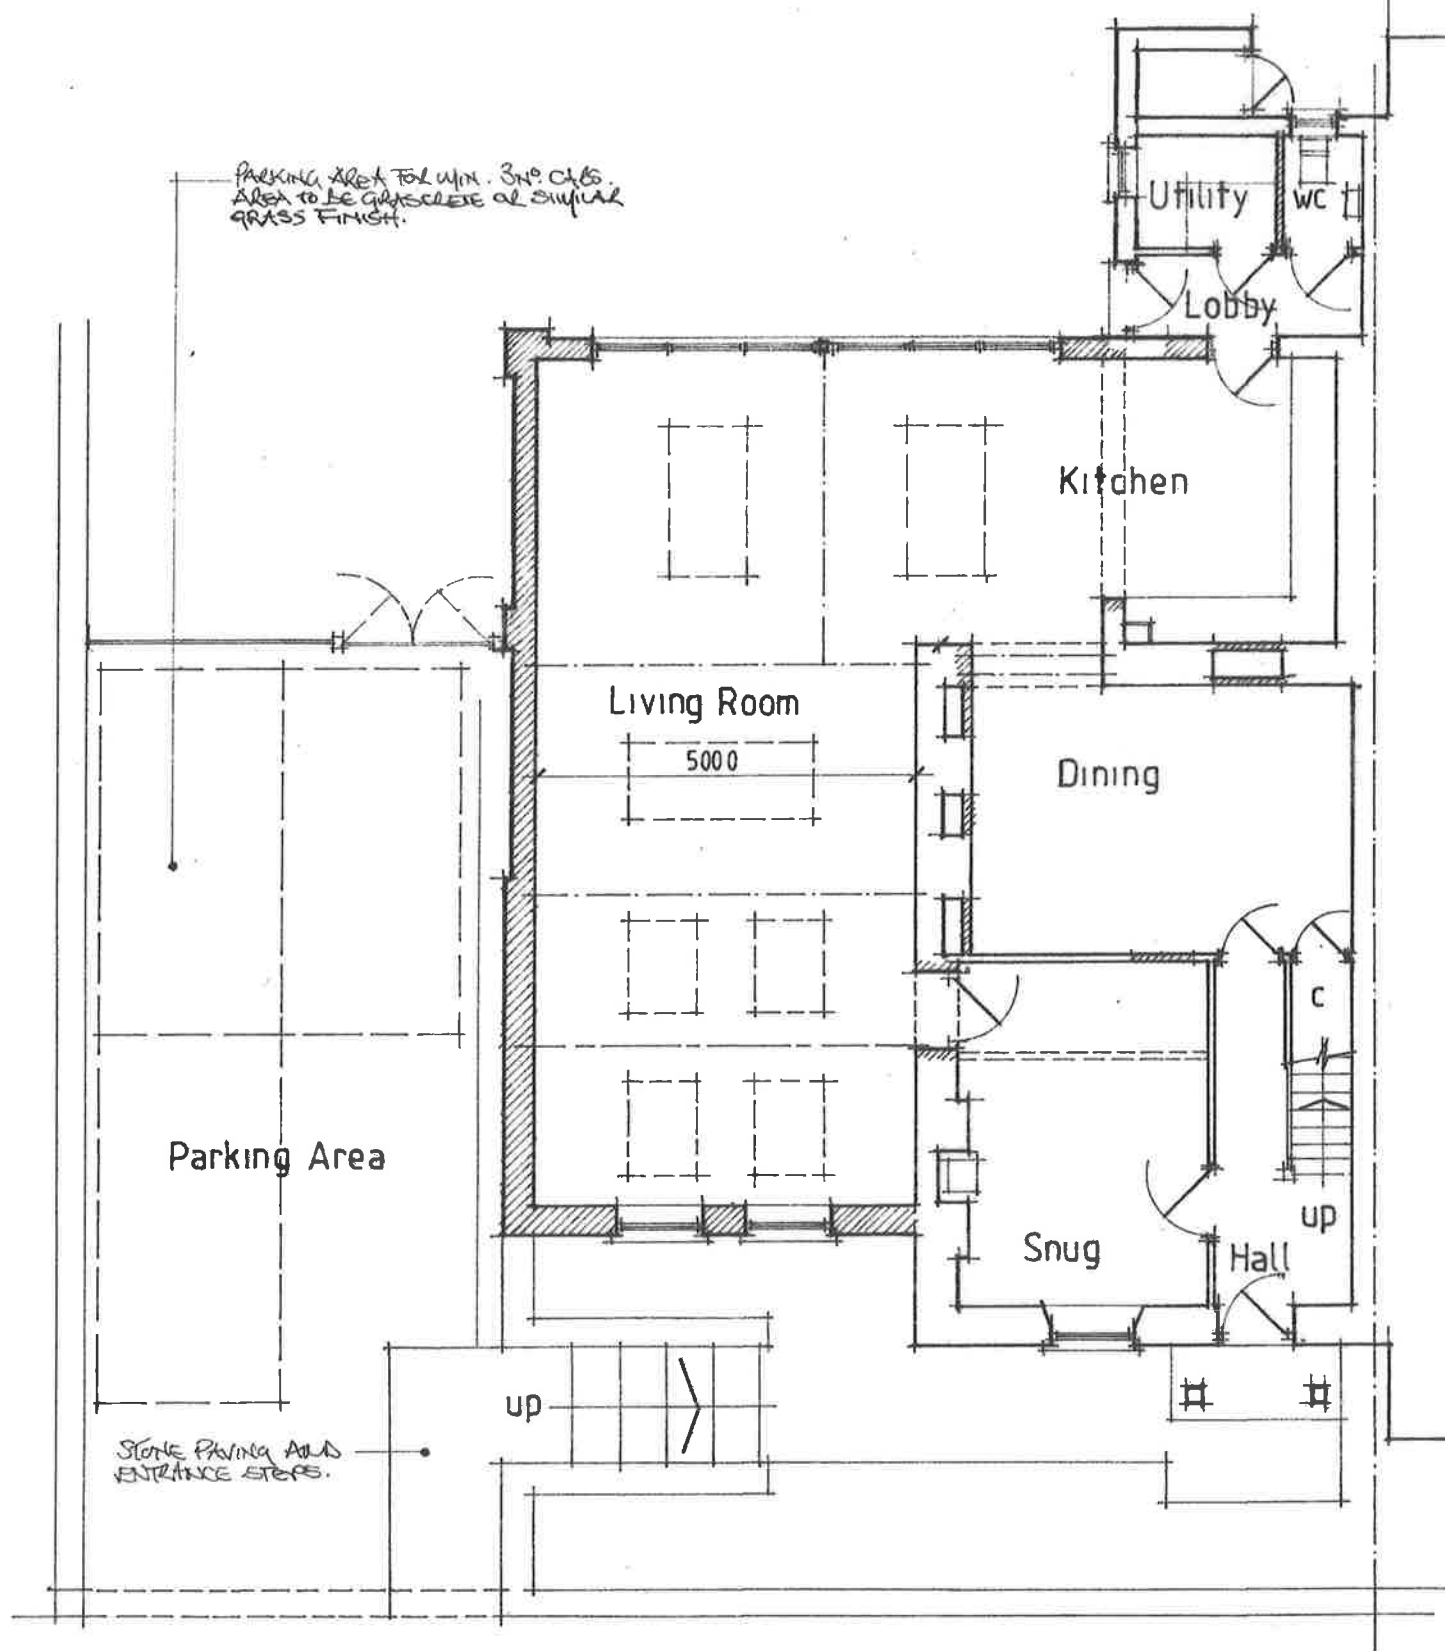

GROUND FLOOR PLAN

GRAIG GELLINUDD

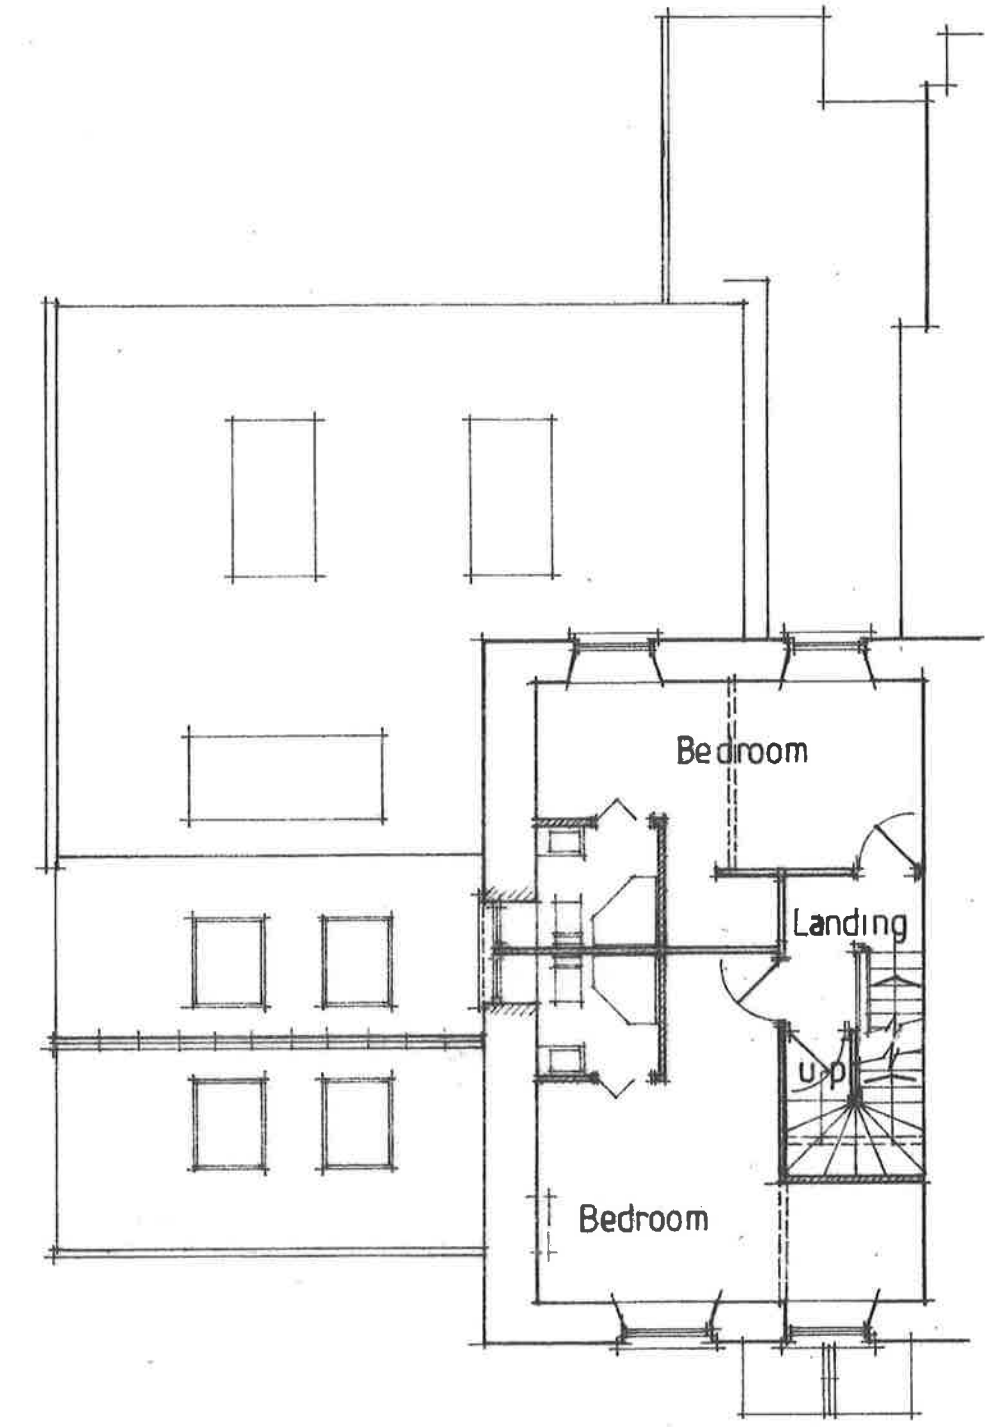

FIRST FLOOR PLAN

mjs designs (cymru) ltd
 architectural design - project management
 01639 643392 07530 134442

NOTES:
 0m 1m 2m 3m 4m 5m 6m
 All dimensions must be checked on site and not scaled from this drawing.

Client
 Mr & Mrs Mark Evans
Job Title
 Aelfryn, 4 Graig Gellinudd, SA8 3HP

Scale
 1:100@ A3
Drawn by
Date 06.2019

Drawing Title
 Prop. Ground & First Floors
Drg No. 192008.02A
Rev