




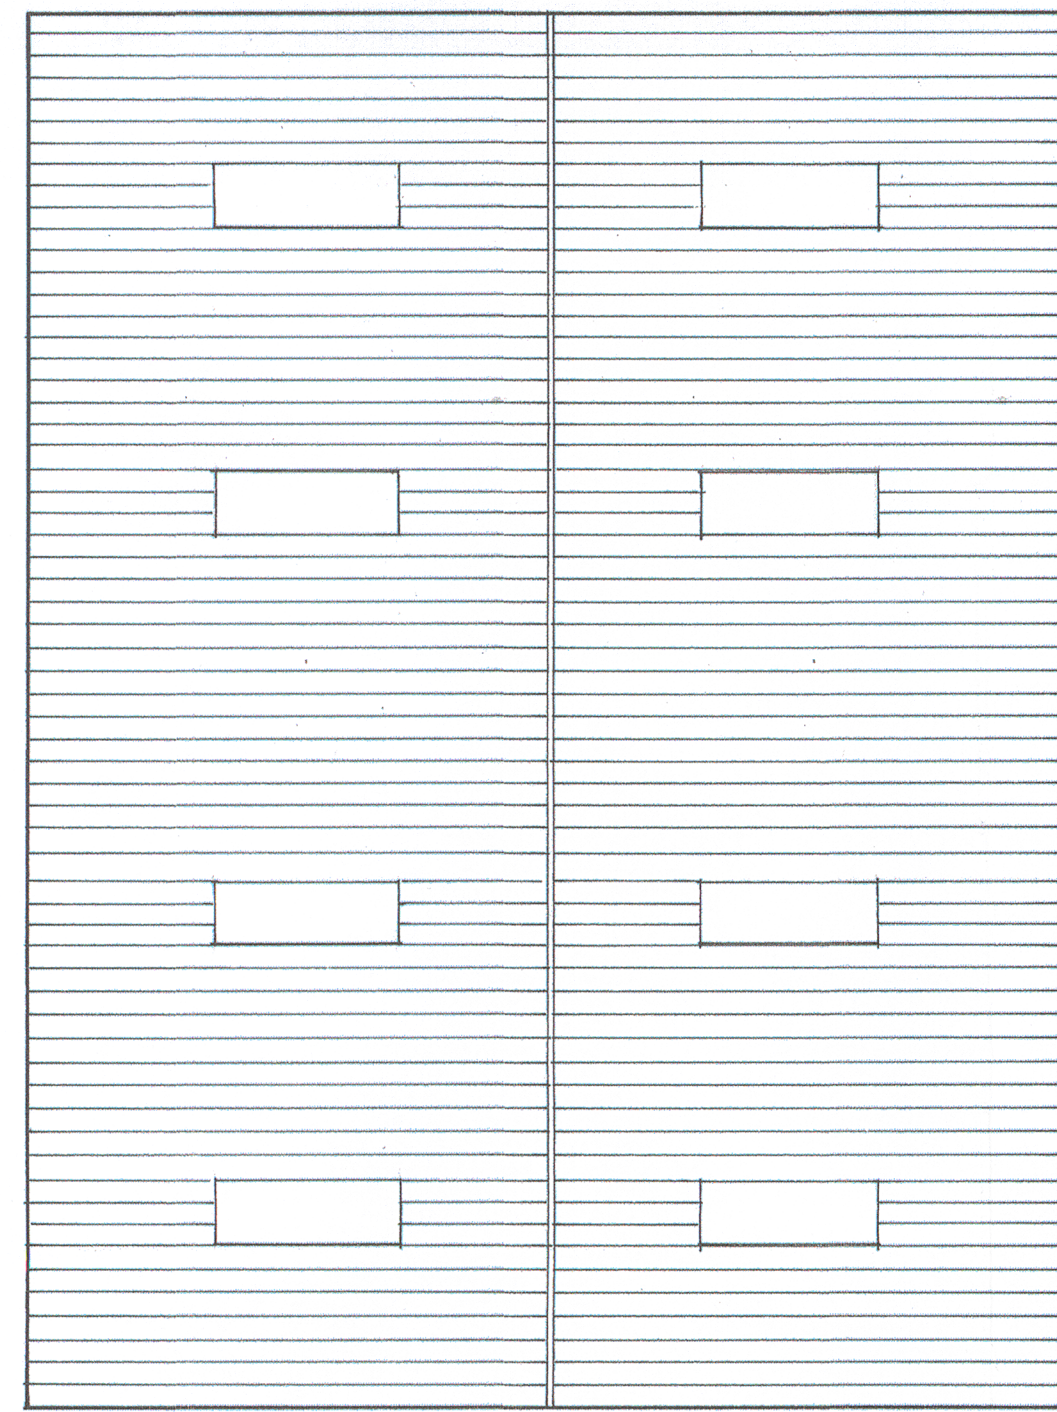


Existing Roof Plan.

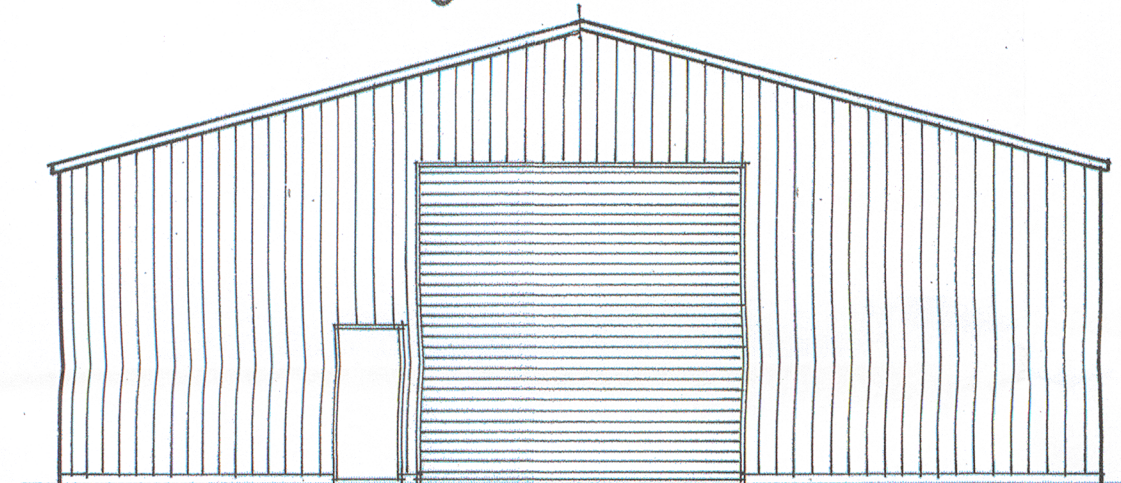


Existing Front Elevation

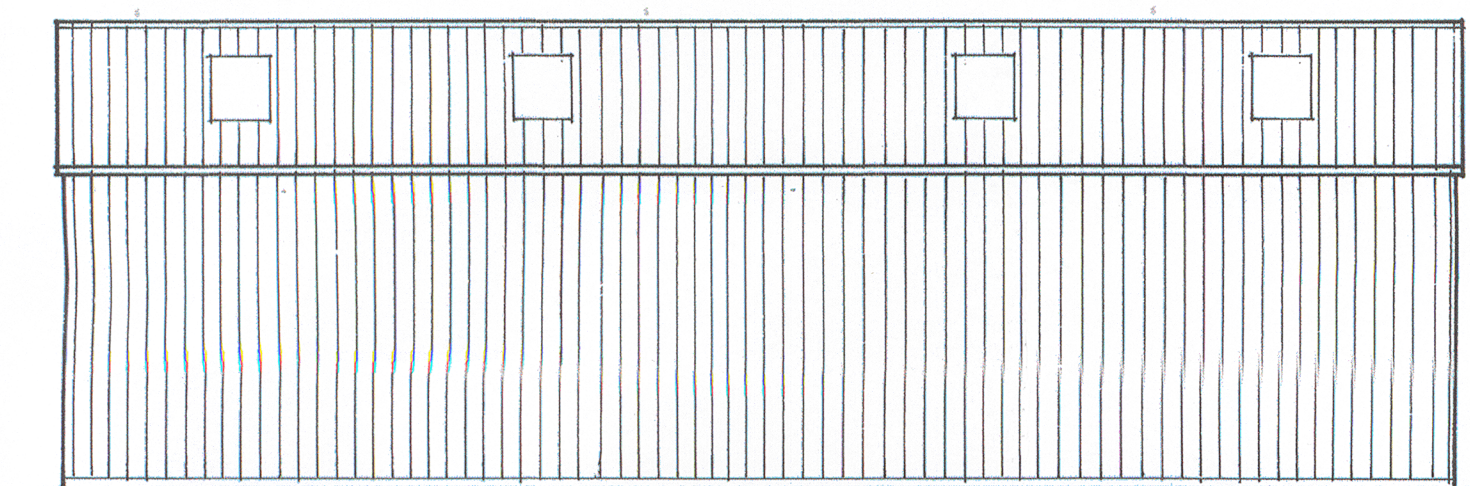


Existing Side Elevation

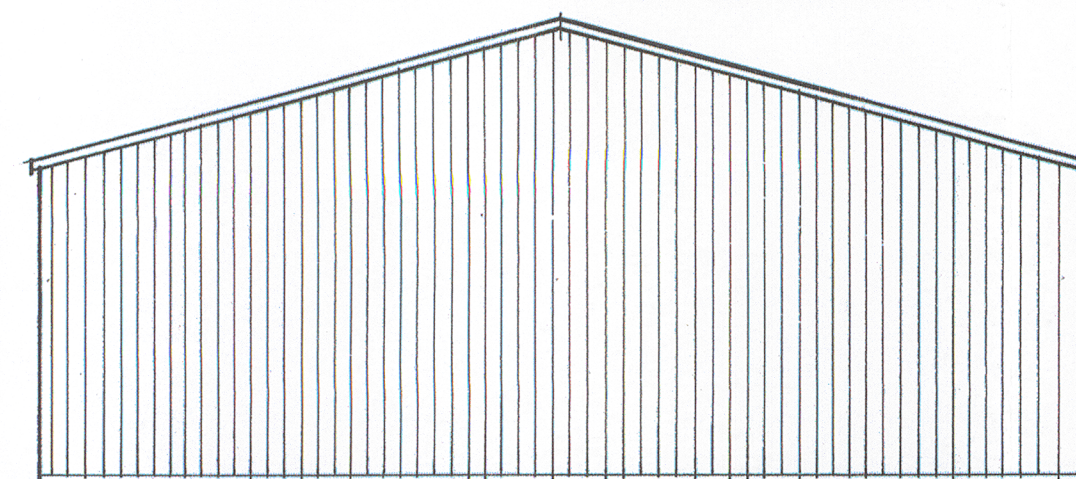


Existing Rear Elevation

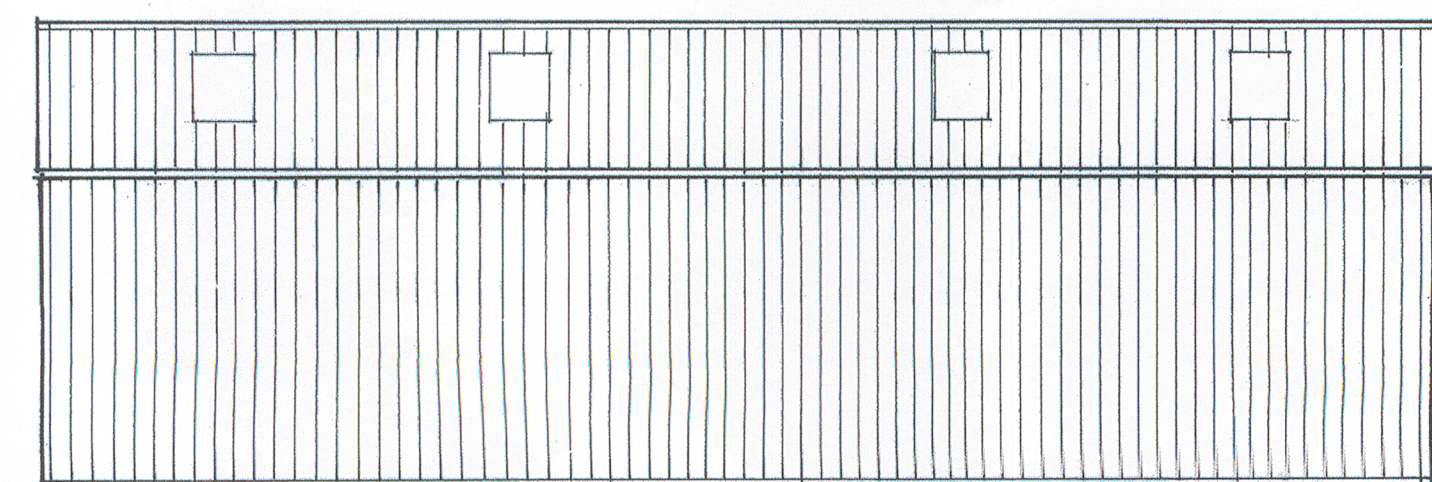


Existing Side Elevation

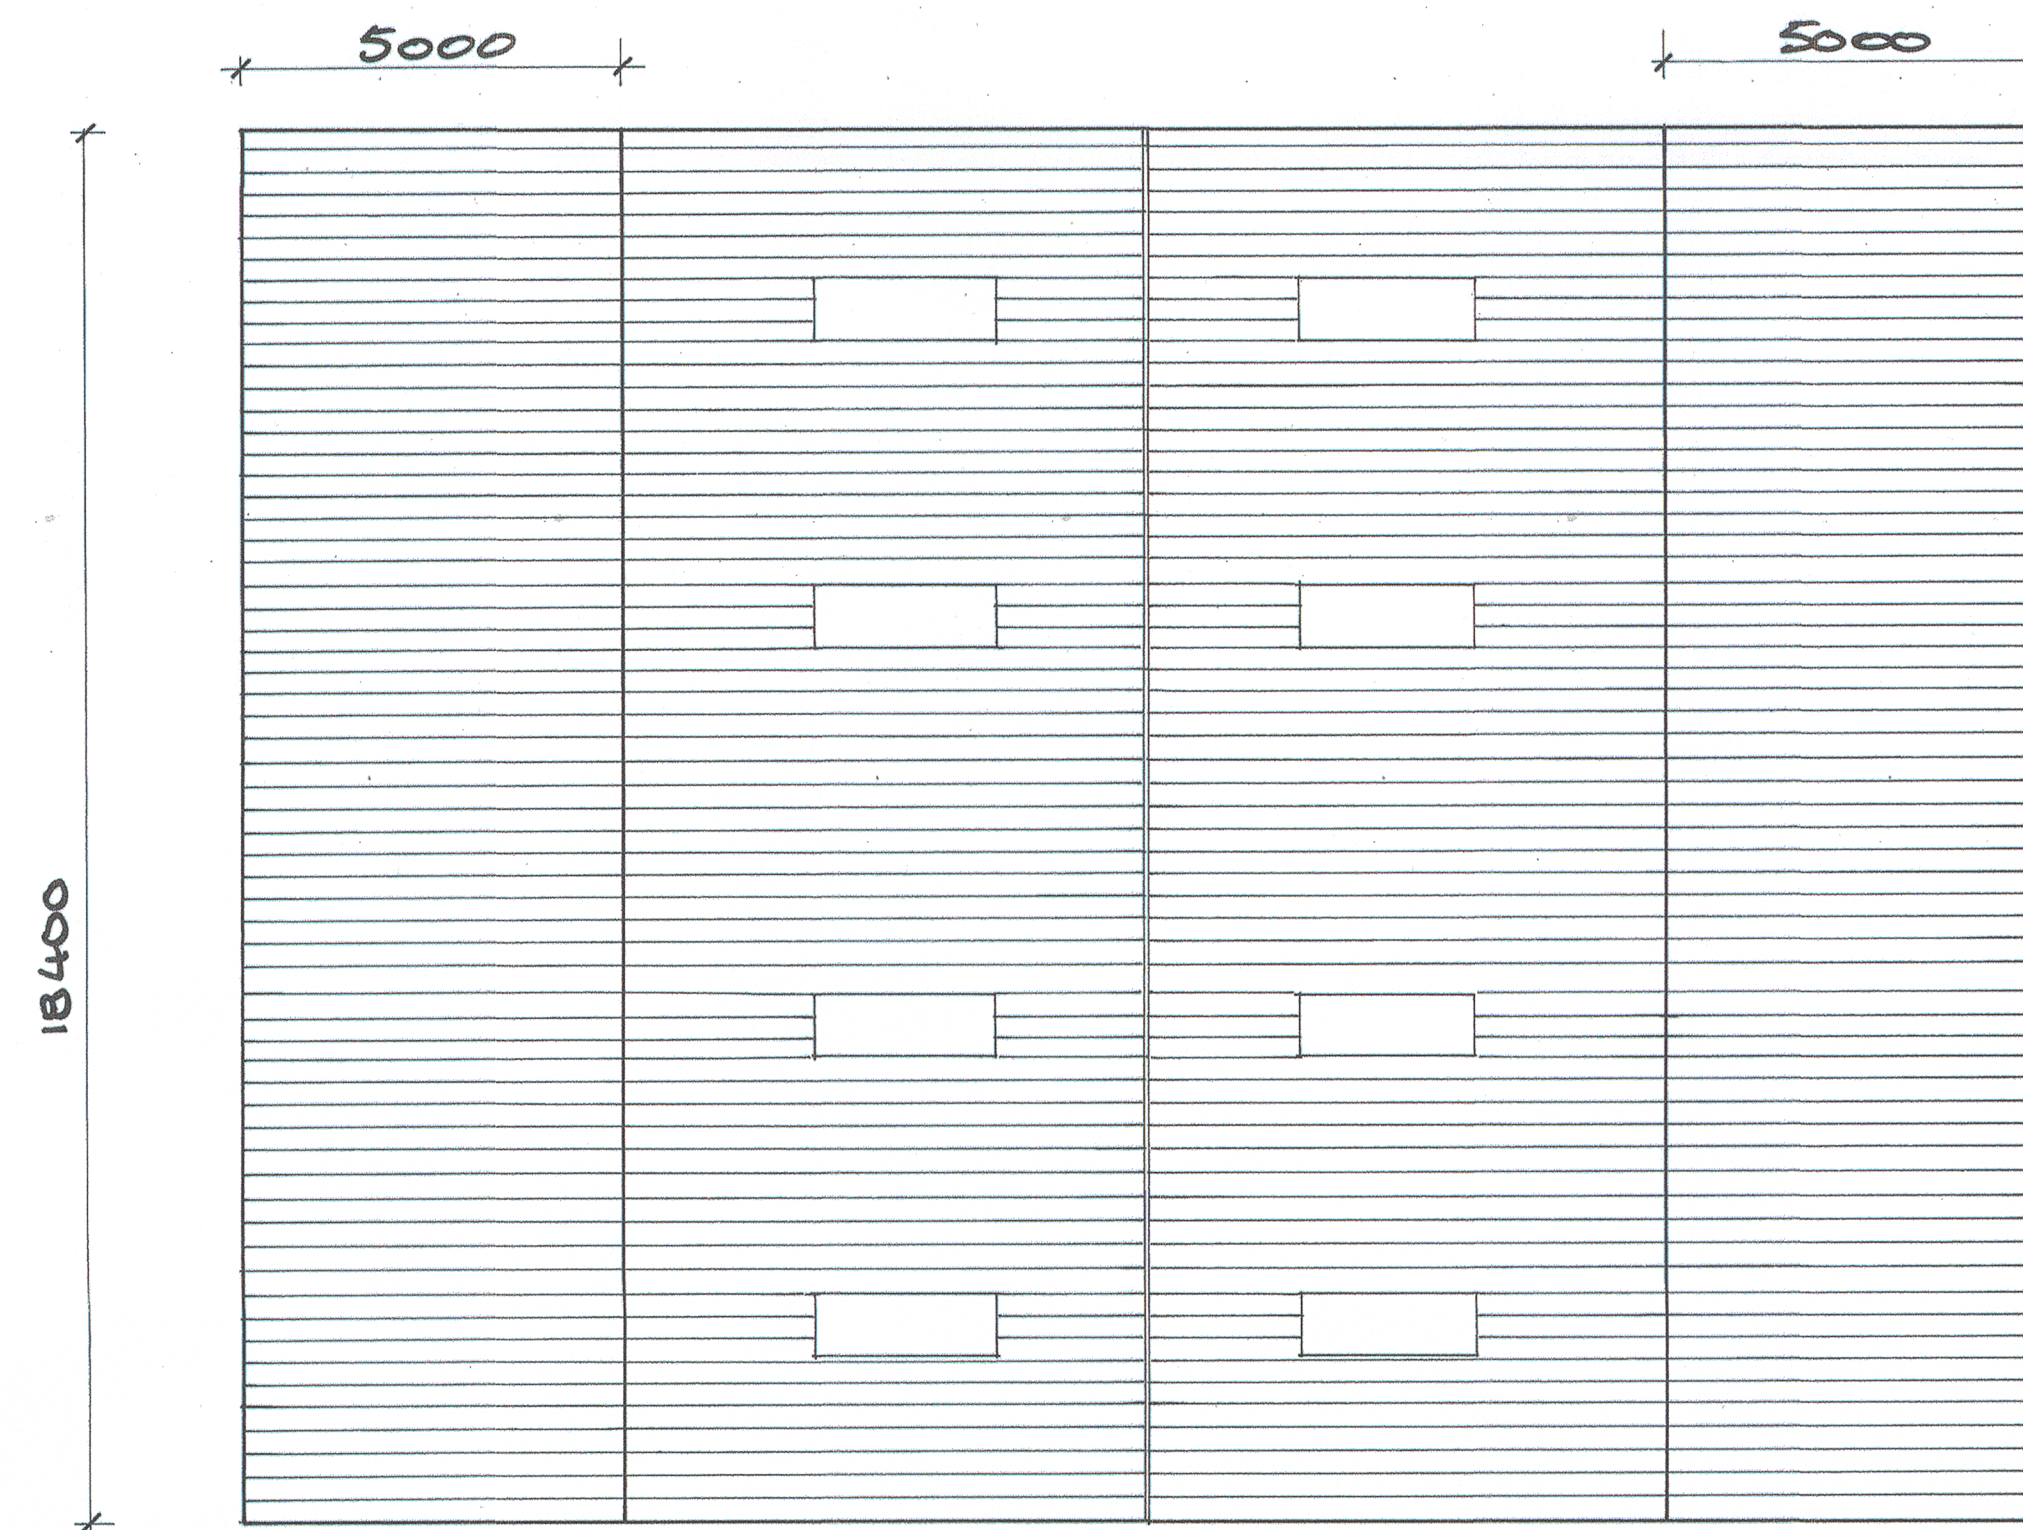


Proposed Roof Plan

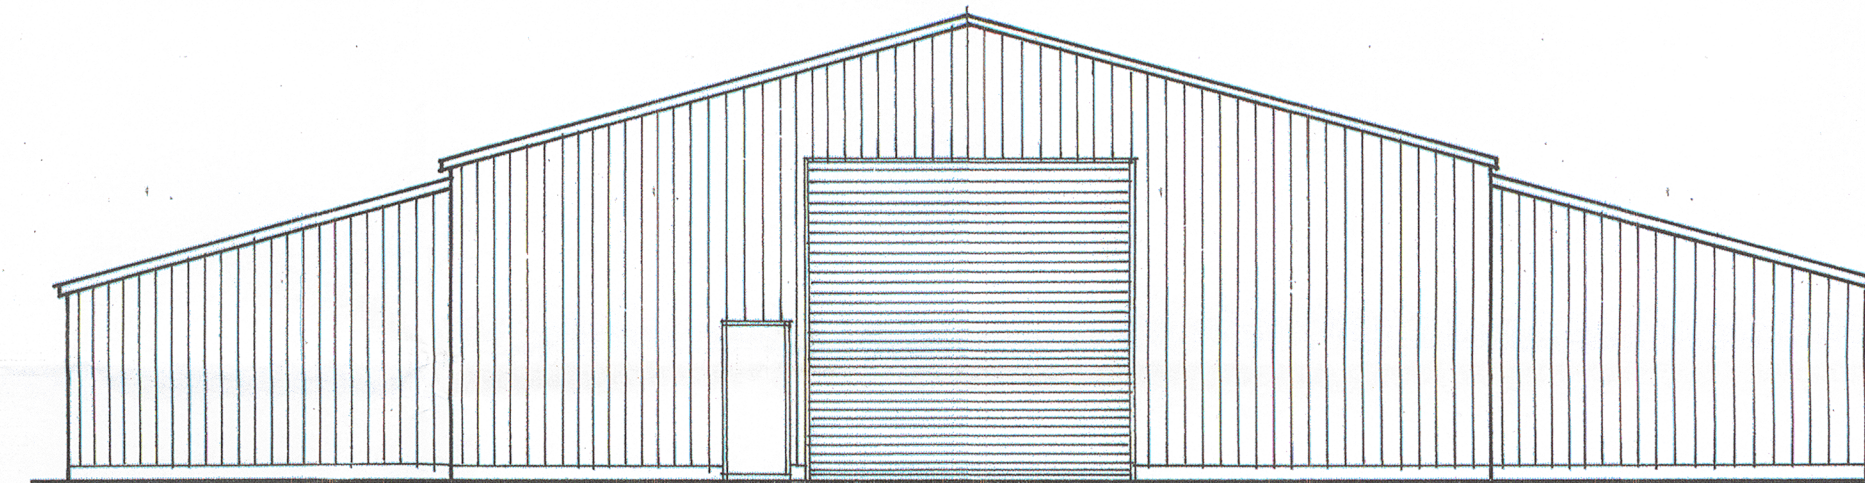


Proposed Front Elevation

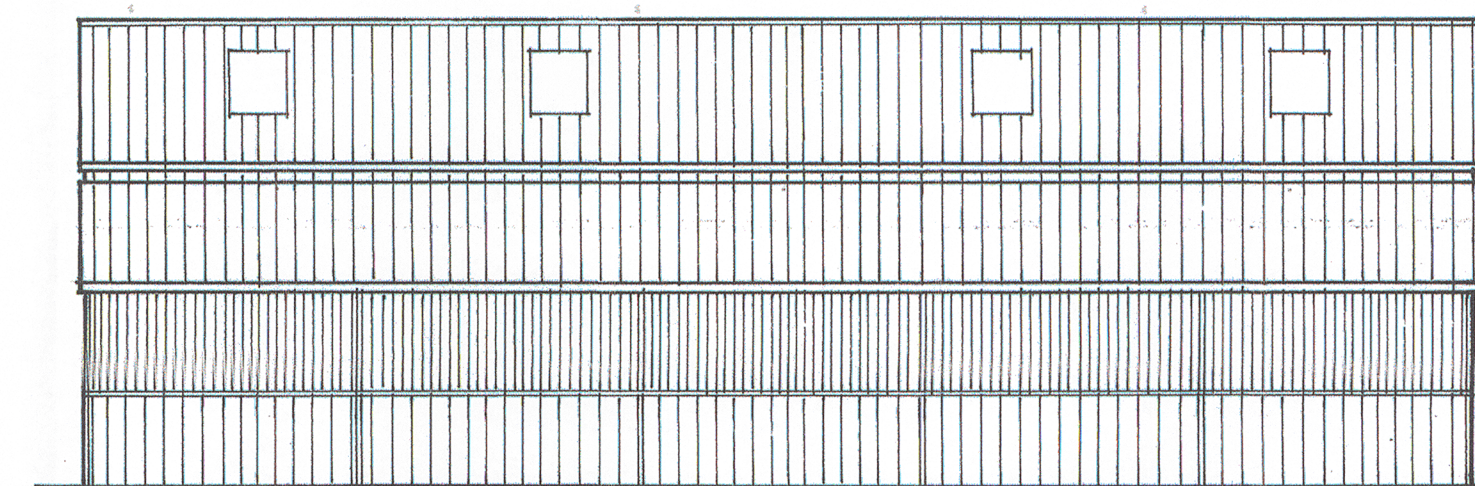


Proposed Side Elevation

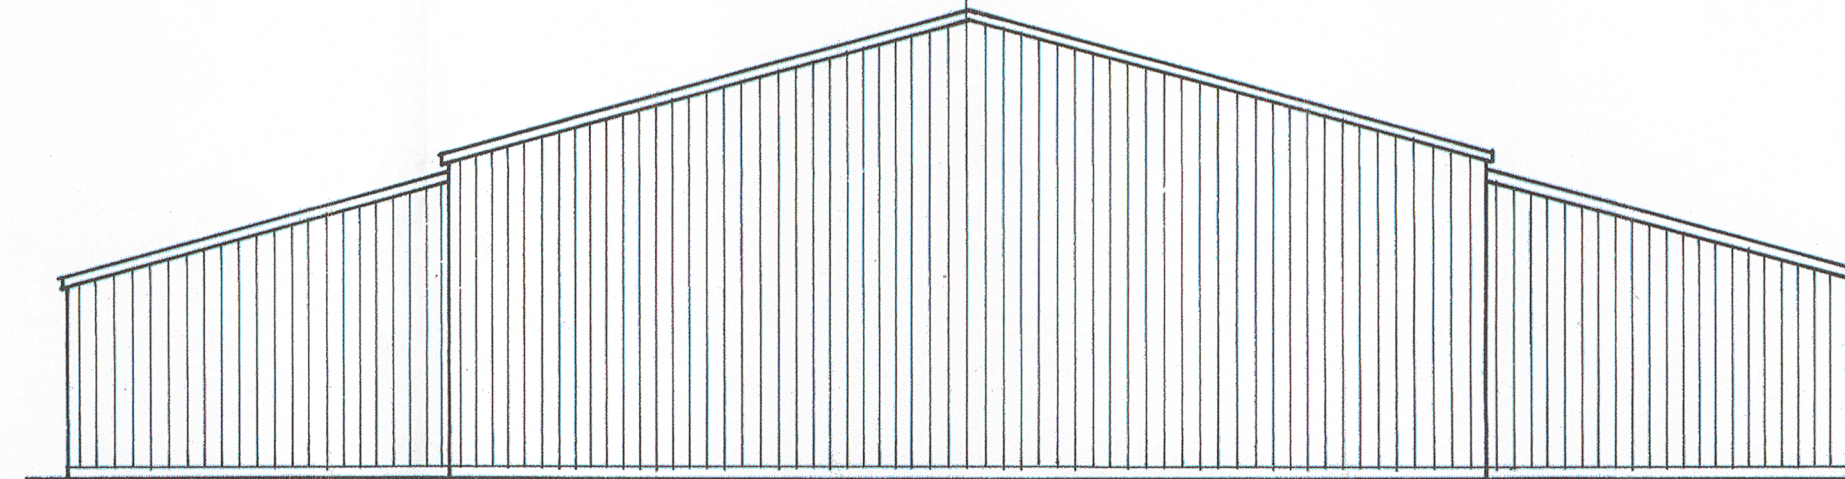


Proposed Rear Elevation

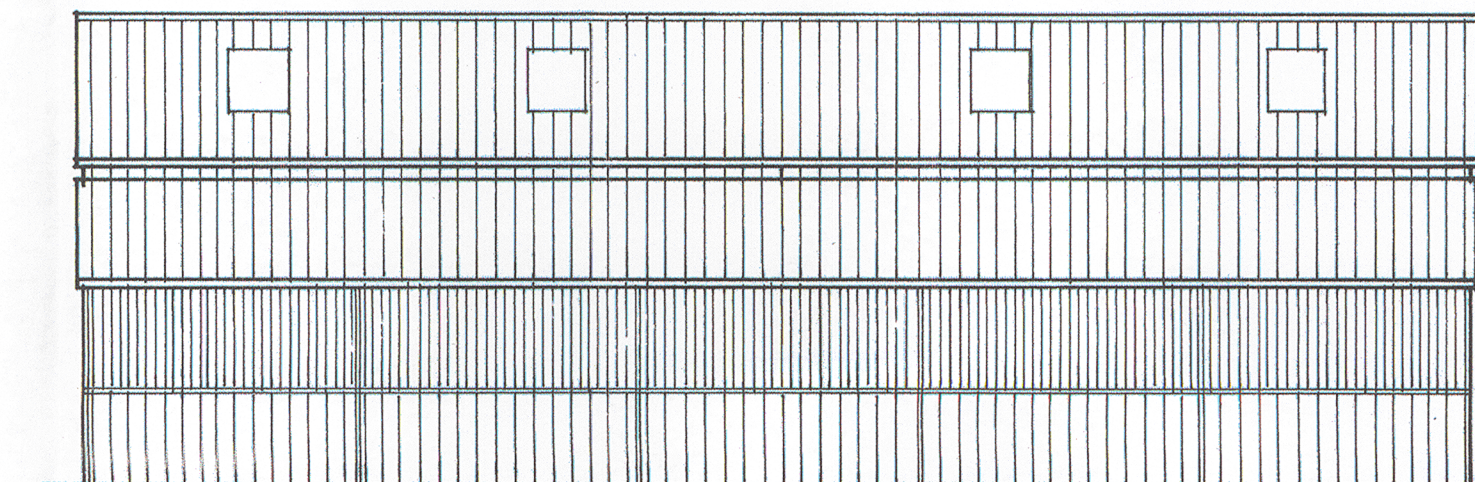

Proposed Side Elevation

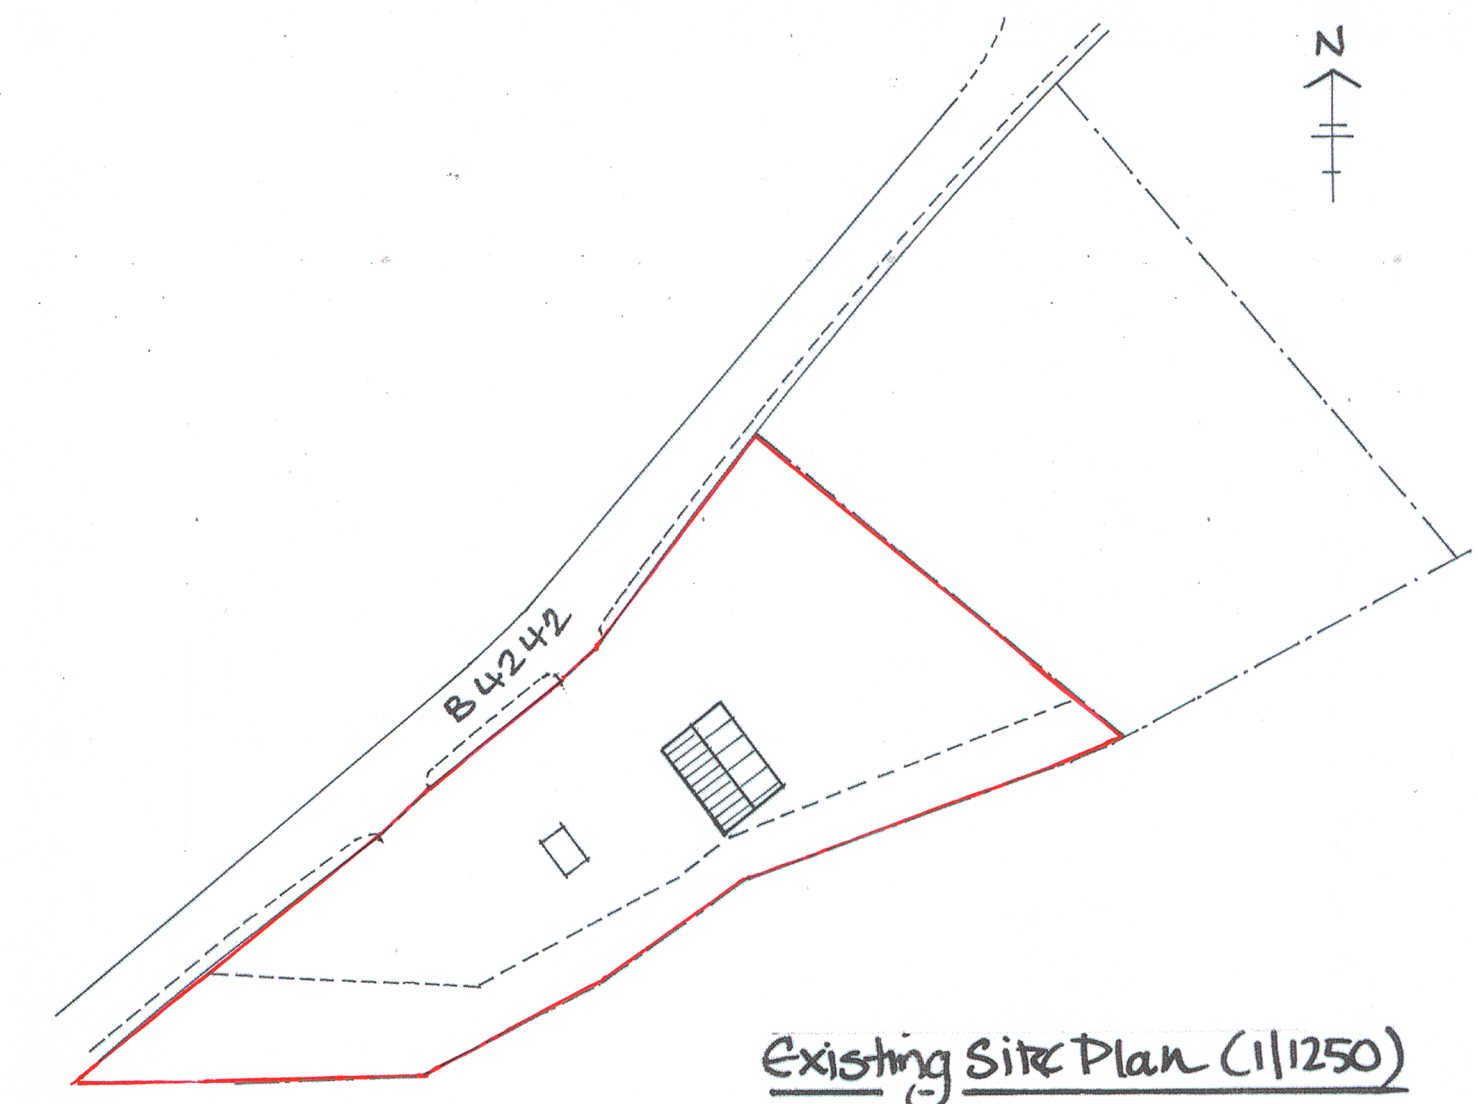

Existing Site Plan (1:1250)

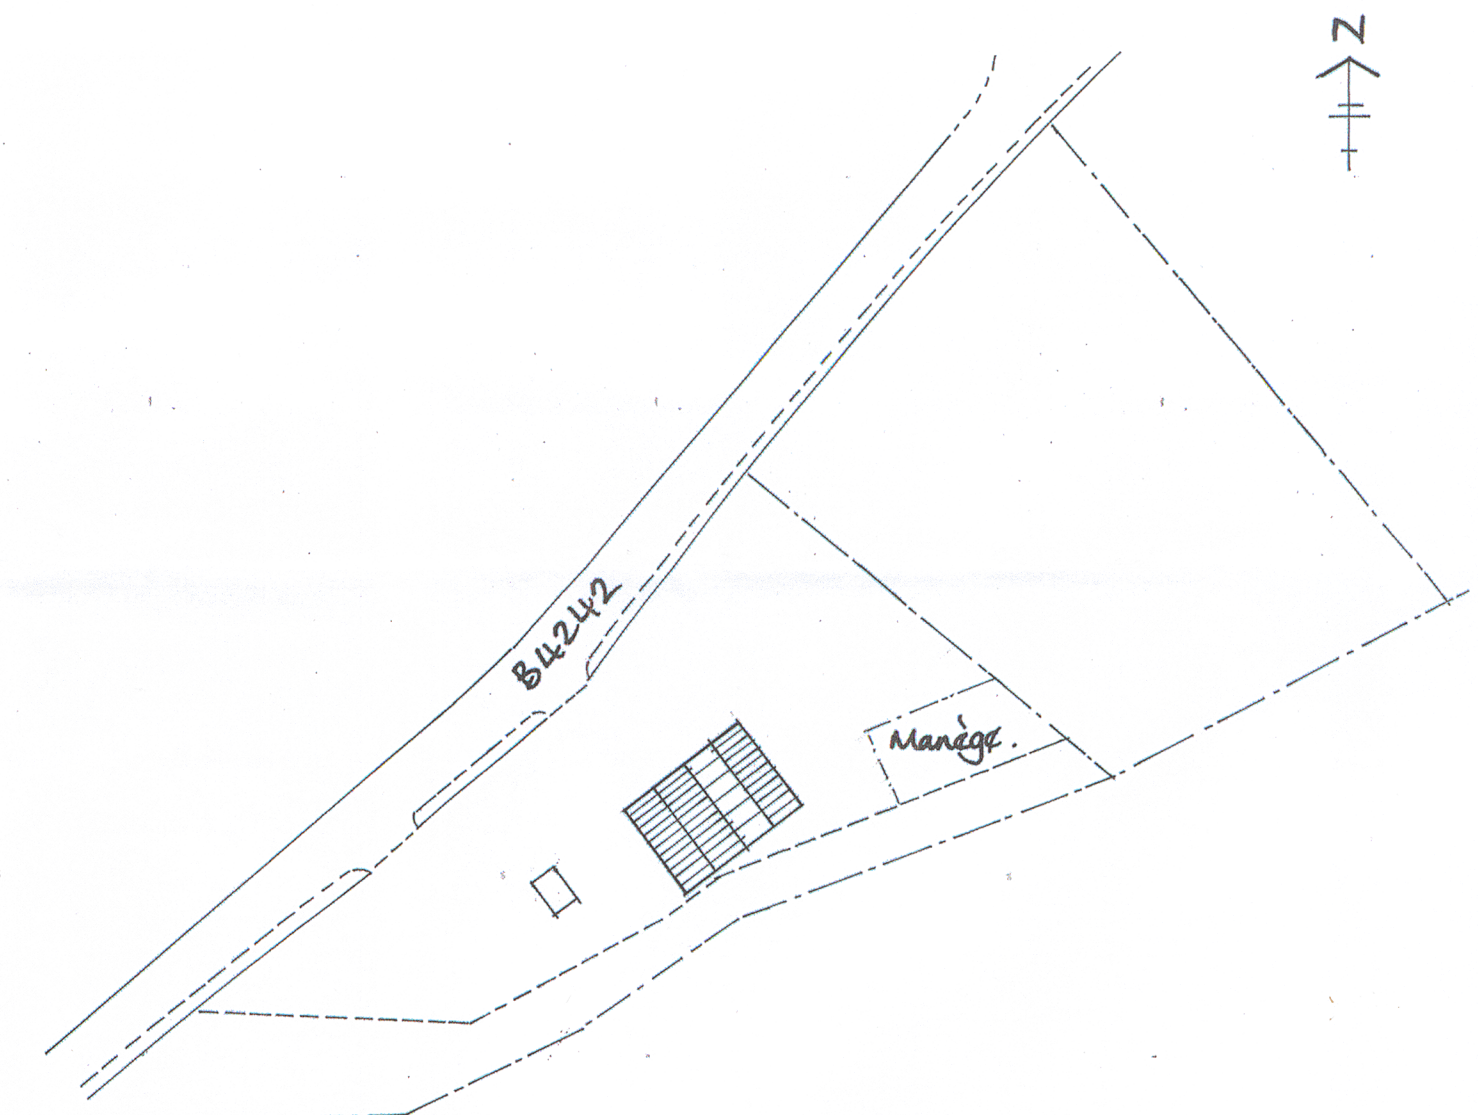

Proposed Site Plan (1:1250)

Scale:	1/100.
Date:	Aug. '19
Drawn by:	FSS/A/S
Client:	Mr James Carroll.

Title:
Proposed Extension to Store Shed
Land at Former Service Station
Neath Road, Abergavenny