



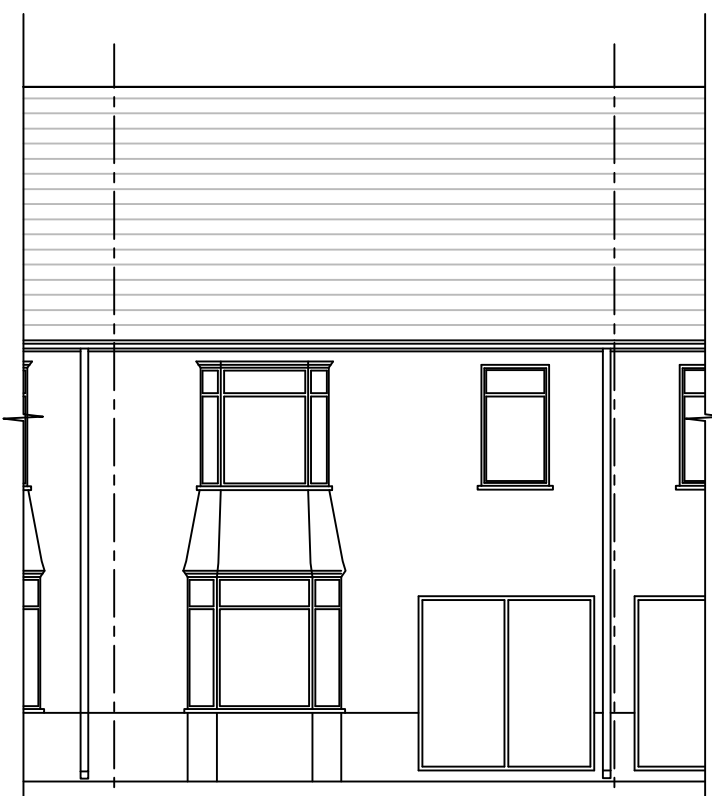


EXISTING FRONT ELEVATION

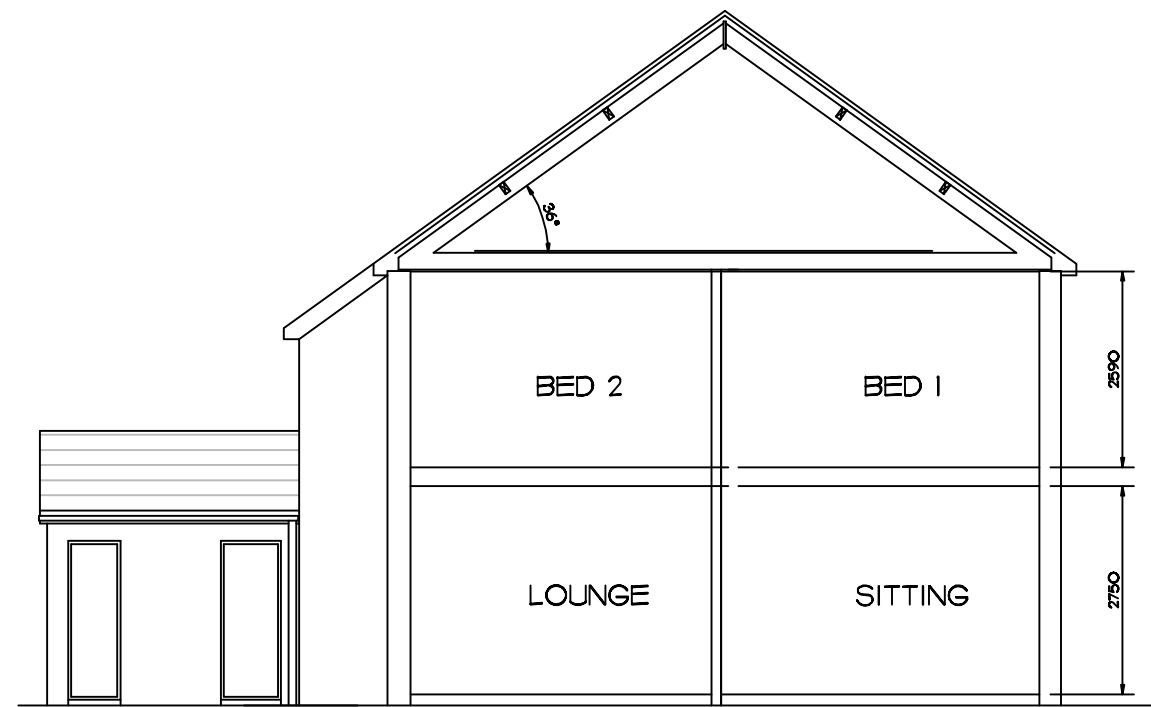

EXISTING SIDE ELEVATION



EXISTING REAR ELEVATION

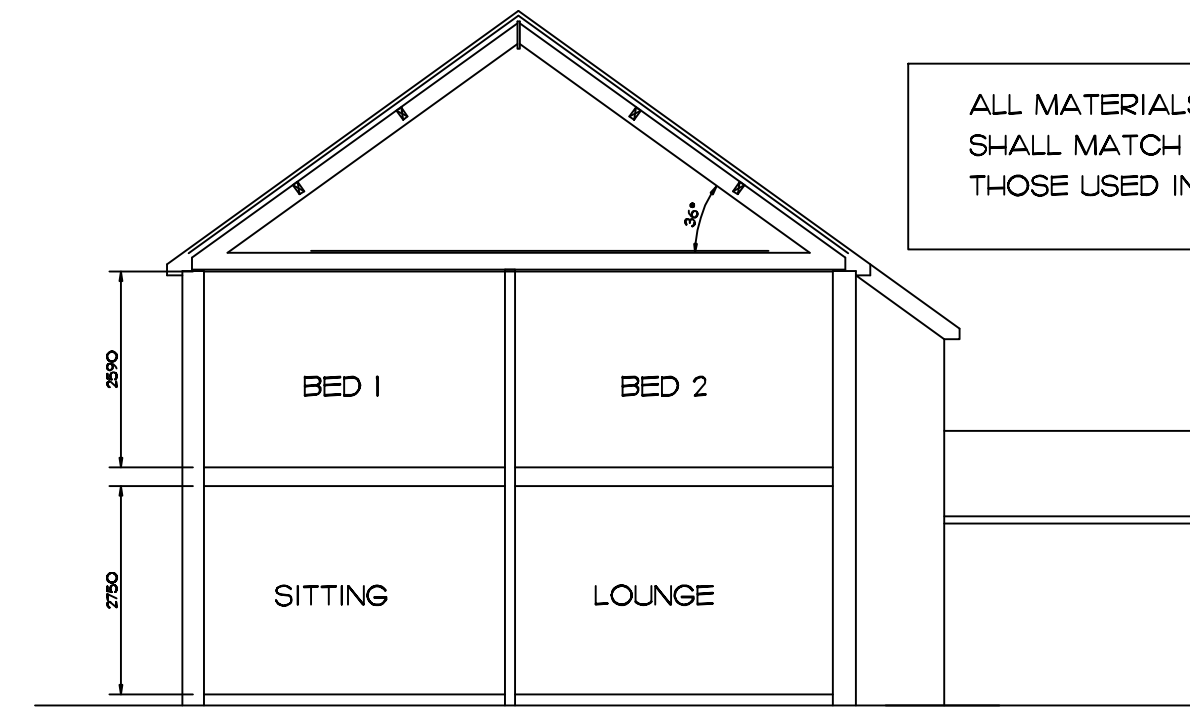


EXISTING SIDE ELEVATION

ALL MATERIALS USED IN THIS PROJECT SHALL MATCH AS FAR AS PRACTICABLY POSSIBLE THOSE USED IN THE HOST BUILDING


THIS DRAWING IS THE COPYRIGHT OF THE GWYR DESIGN CONSULTANCY LTD AND SHALL NOT BE REPRODUCED IN ANY FORMAT WITHOUT THE WRITTEN CONSENT OF COPYRIGHT HOLDER

ALL DIMENSIONS QUOTED ON THE DRAWING SHALL BE CHECKED BY THE CONTRACTOR AND ANY DISCREPANCY REPORTED TO GDC LTD BEFORE COMMENCEMENT OF CONSTRUCTION WORKS

USE ANNOTATED DIMENSIONS DO NOT SCALE DIMENSIONS FROM THIS DRAWING

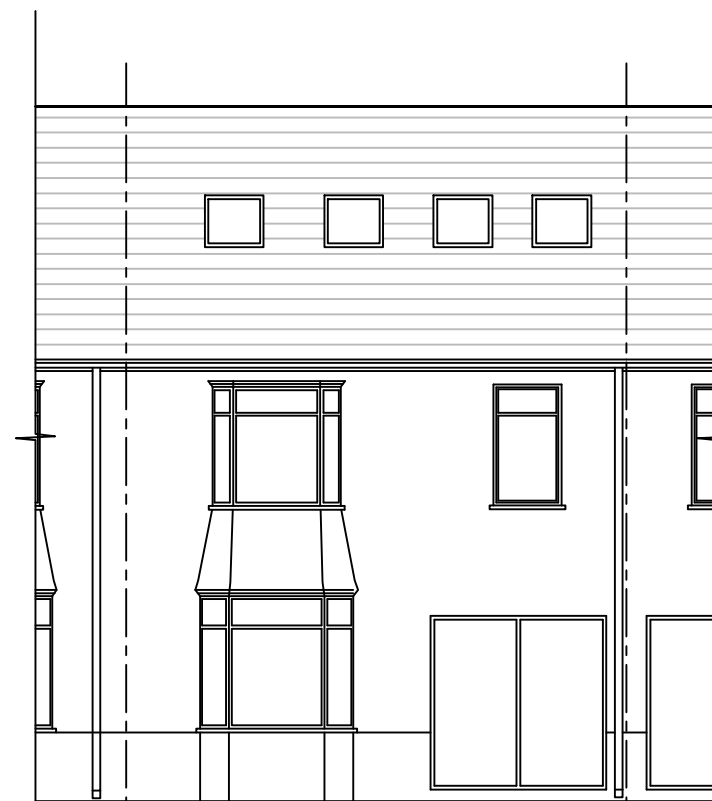


PROPOSED FRONT ELEVATION

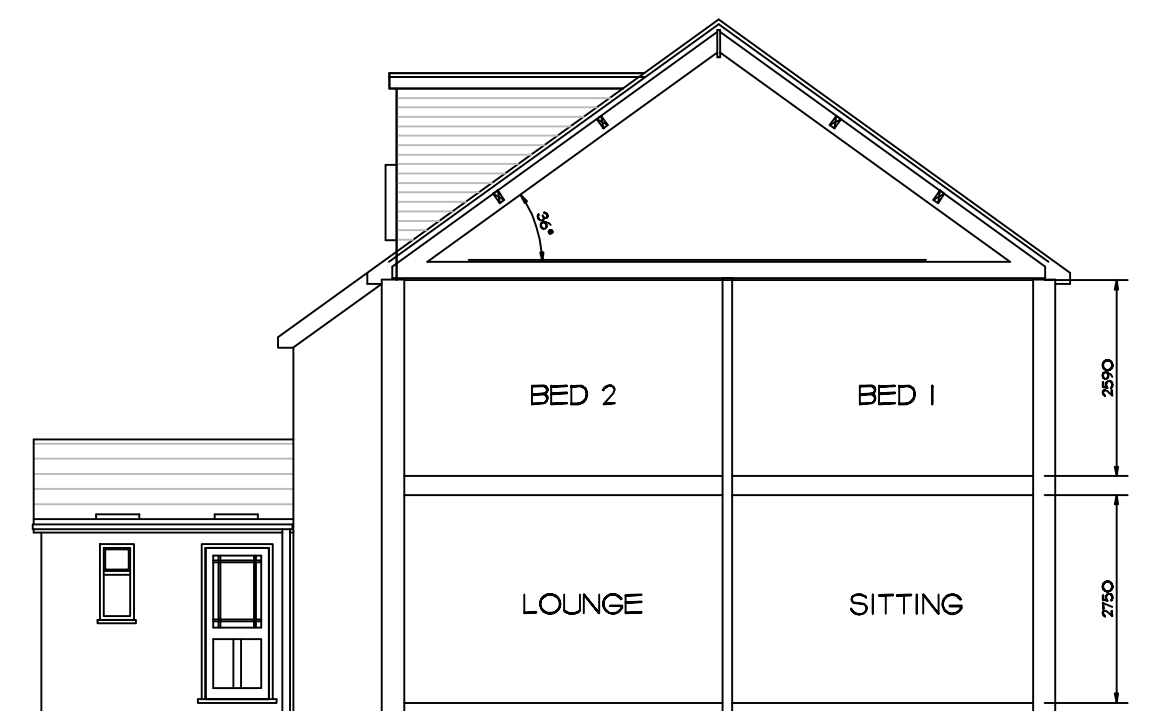




PROPOSED SIDE ELEVATION




PROPOSED REAR ELEVATION

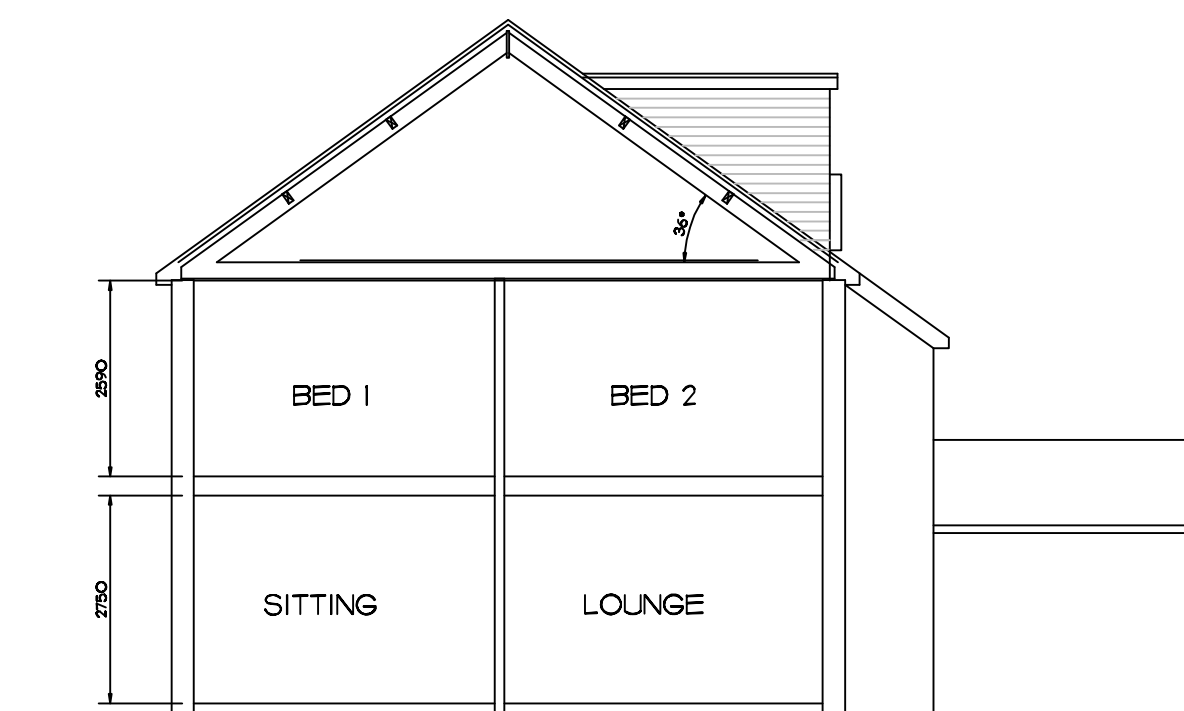


PROPOSED SIDE ELEVATION

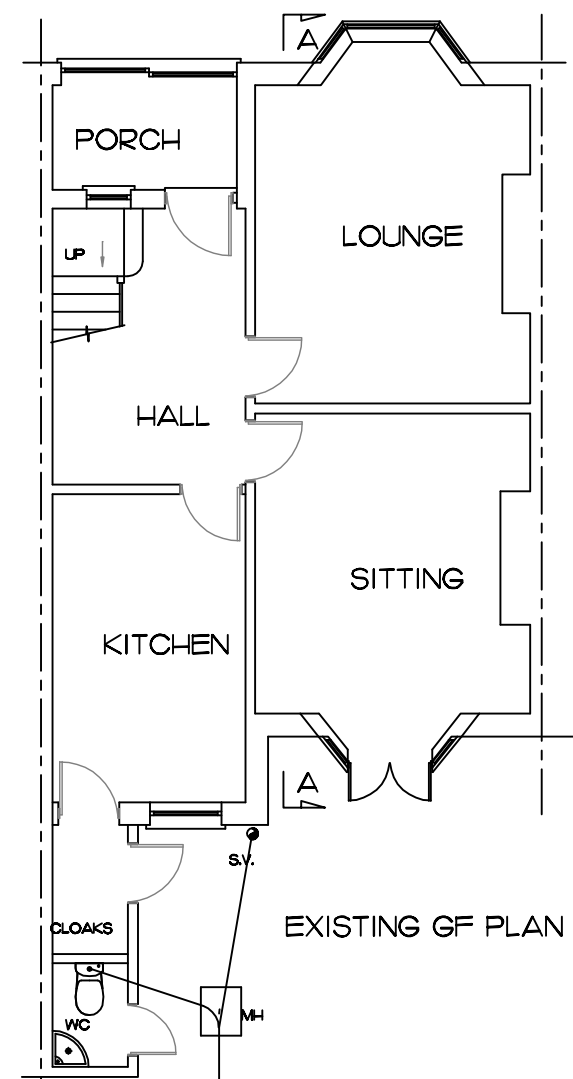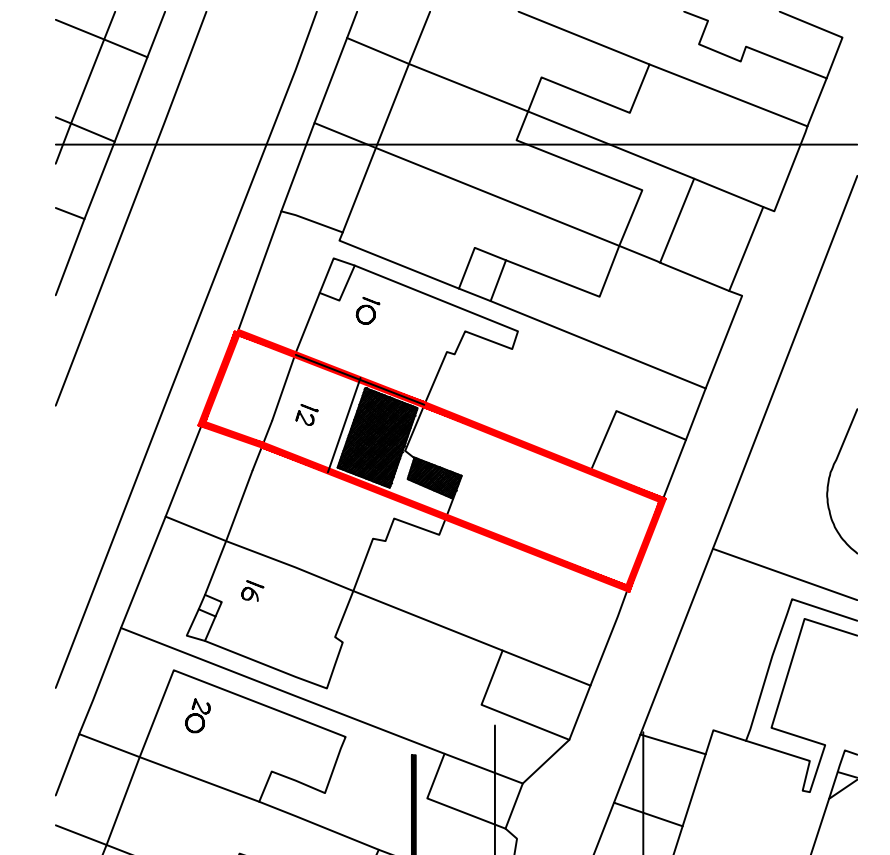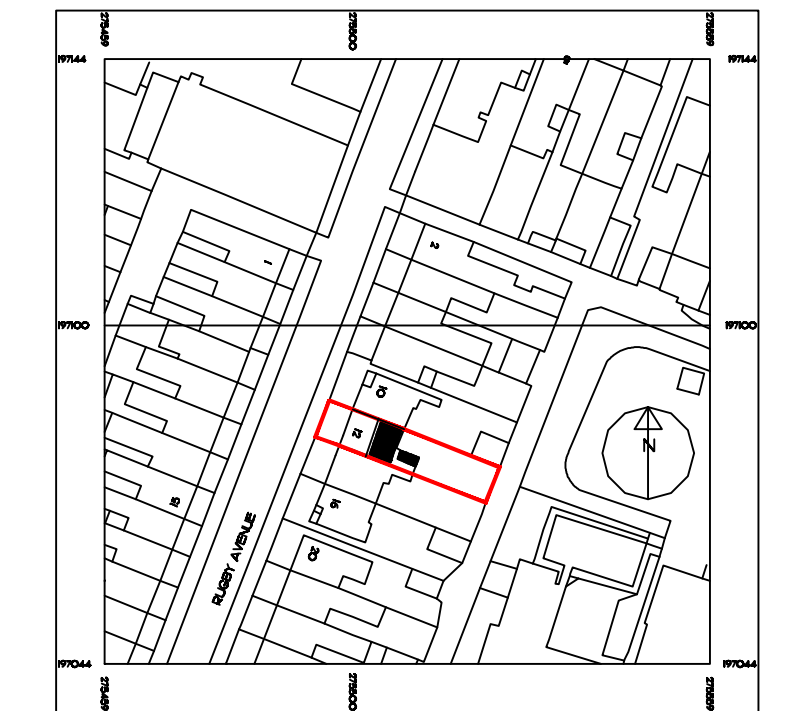


EXISTING GF PLAN

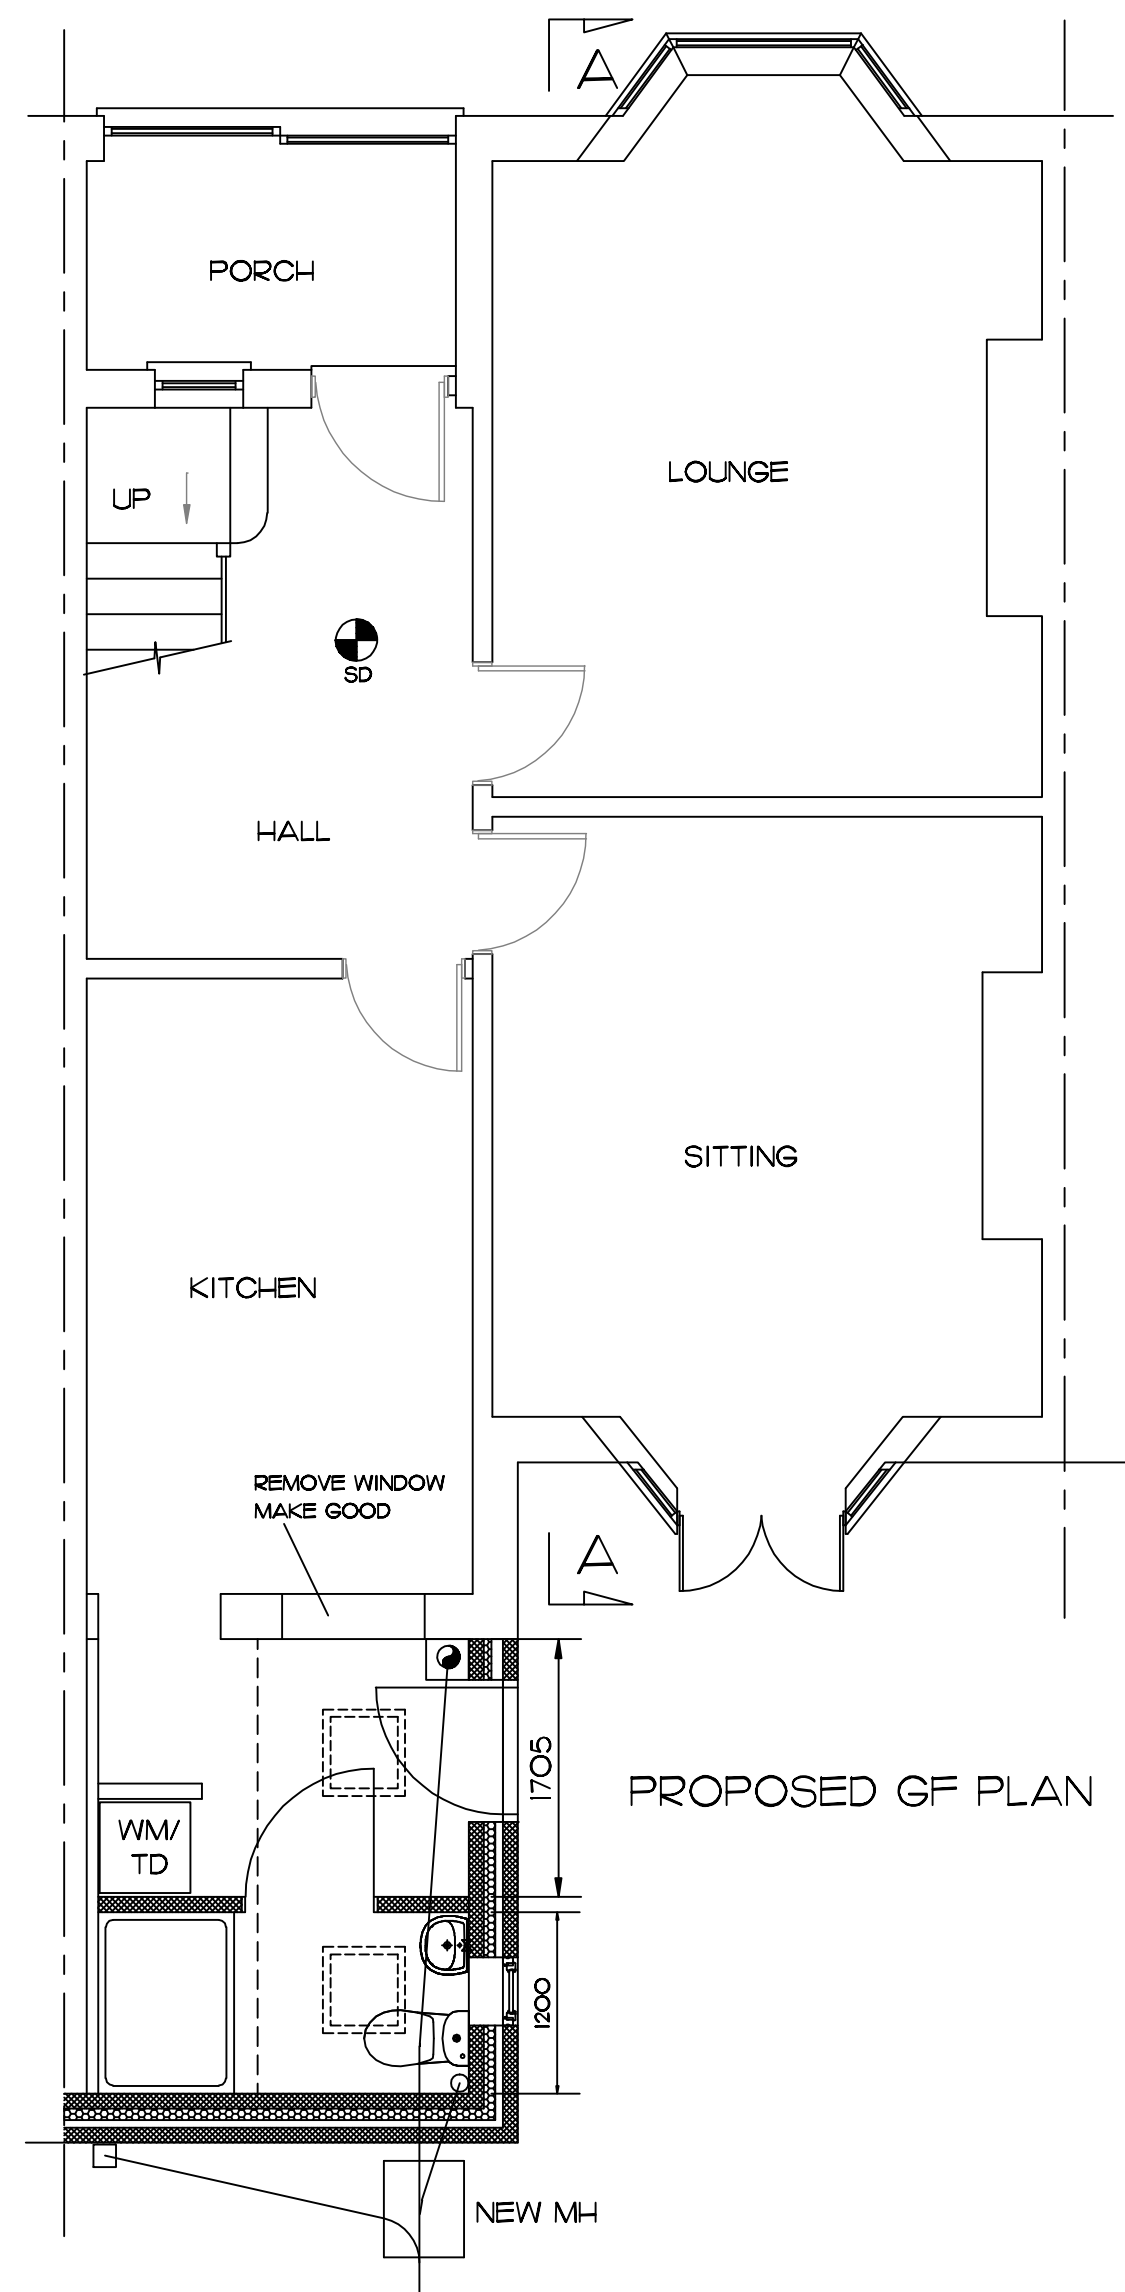

PROPOSED GF PLAN

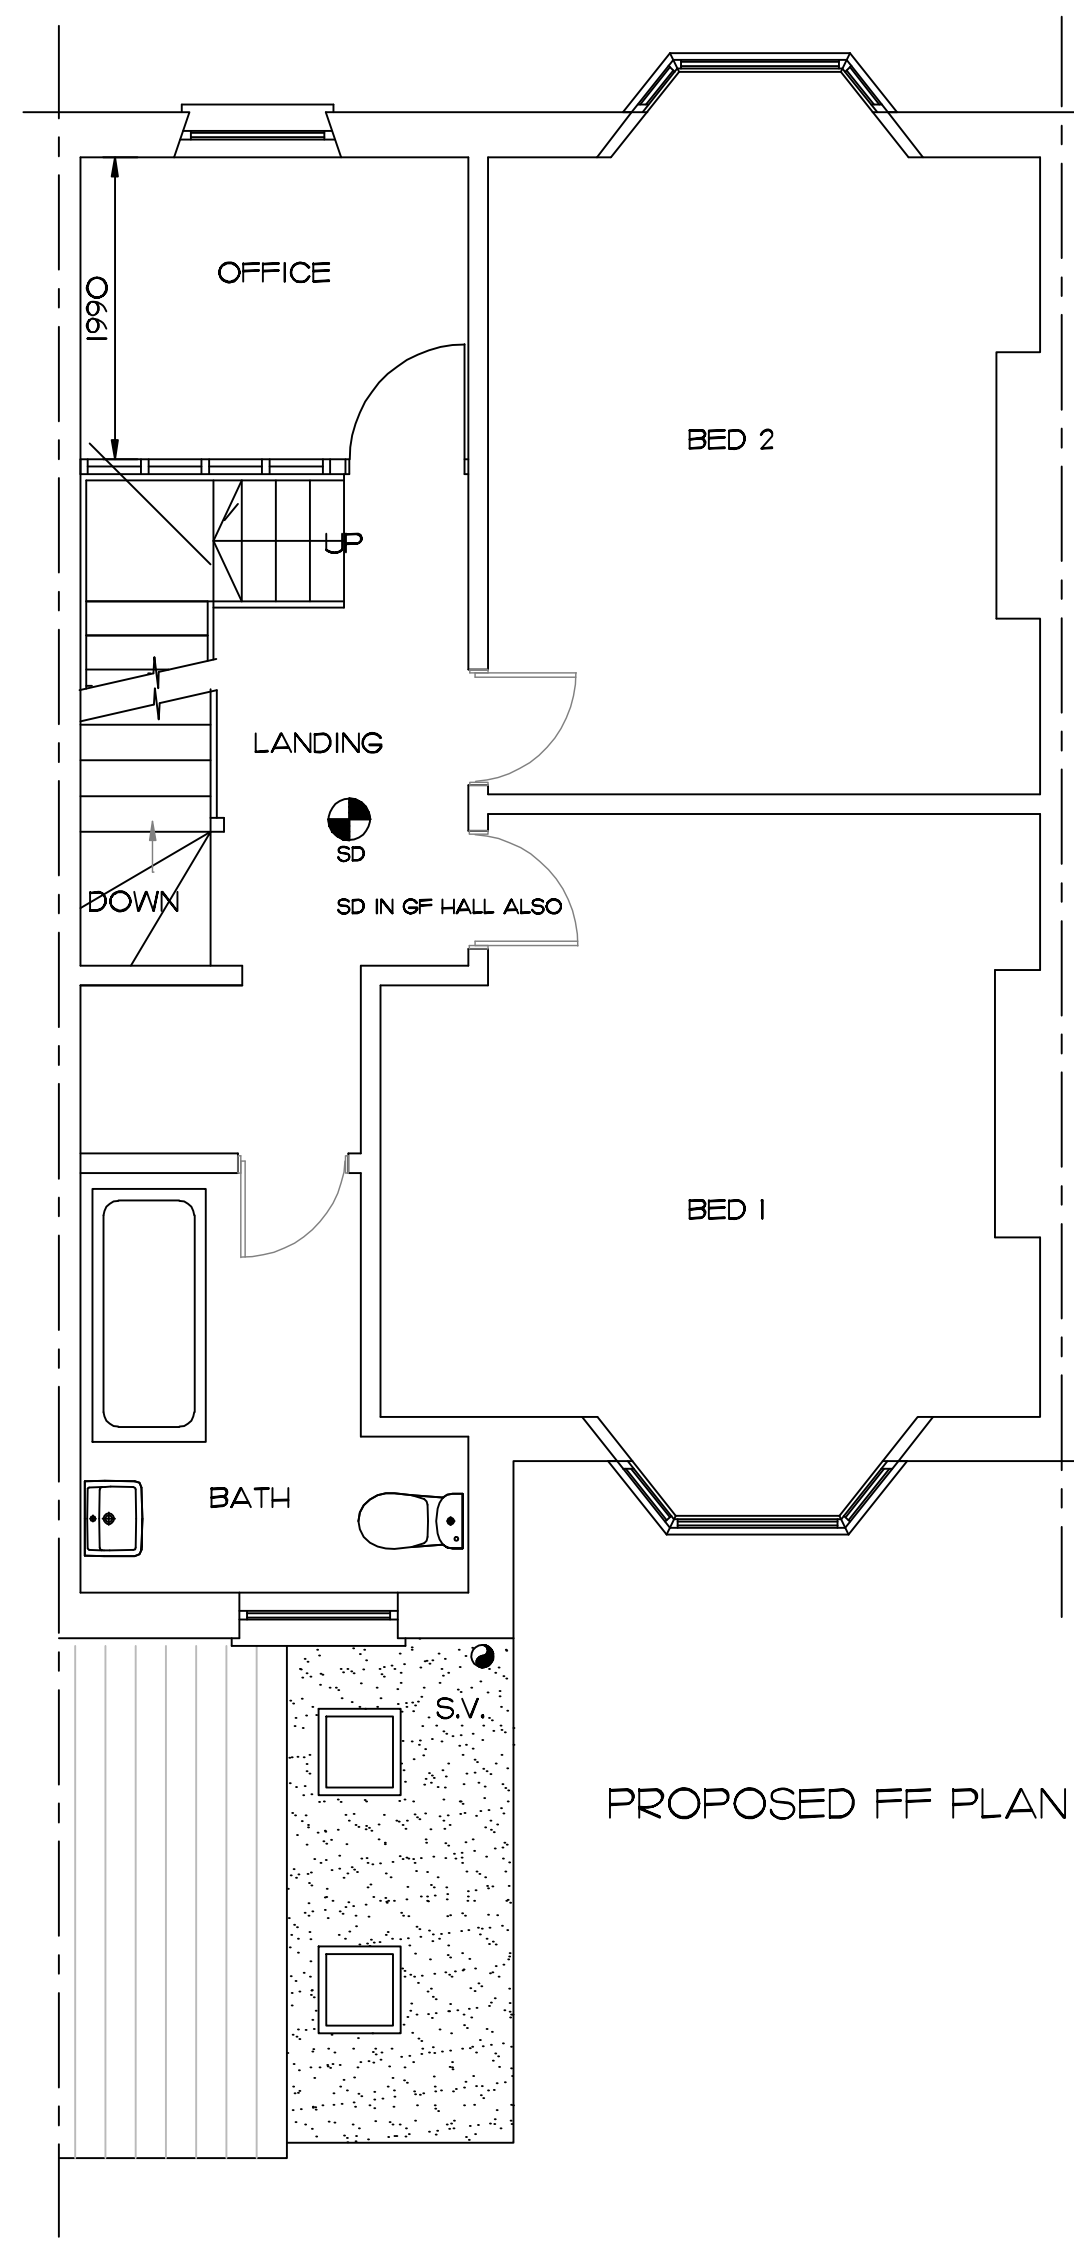

PROPOSED FF PLAN

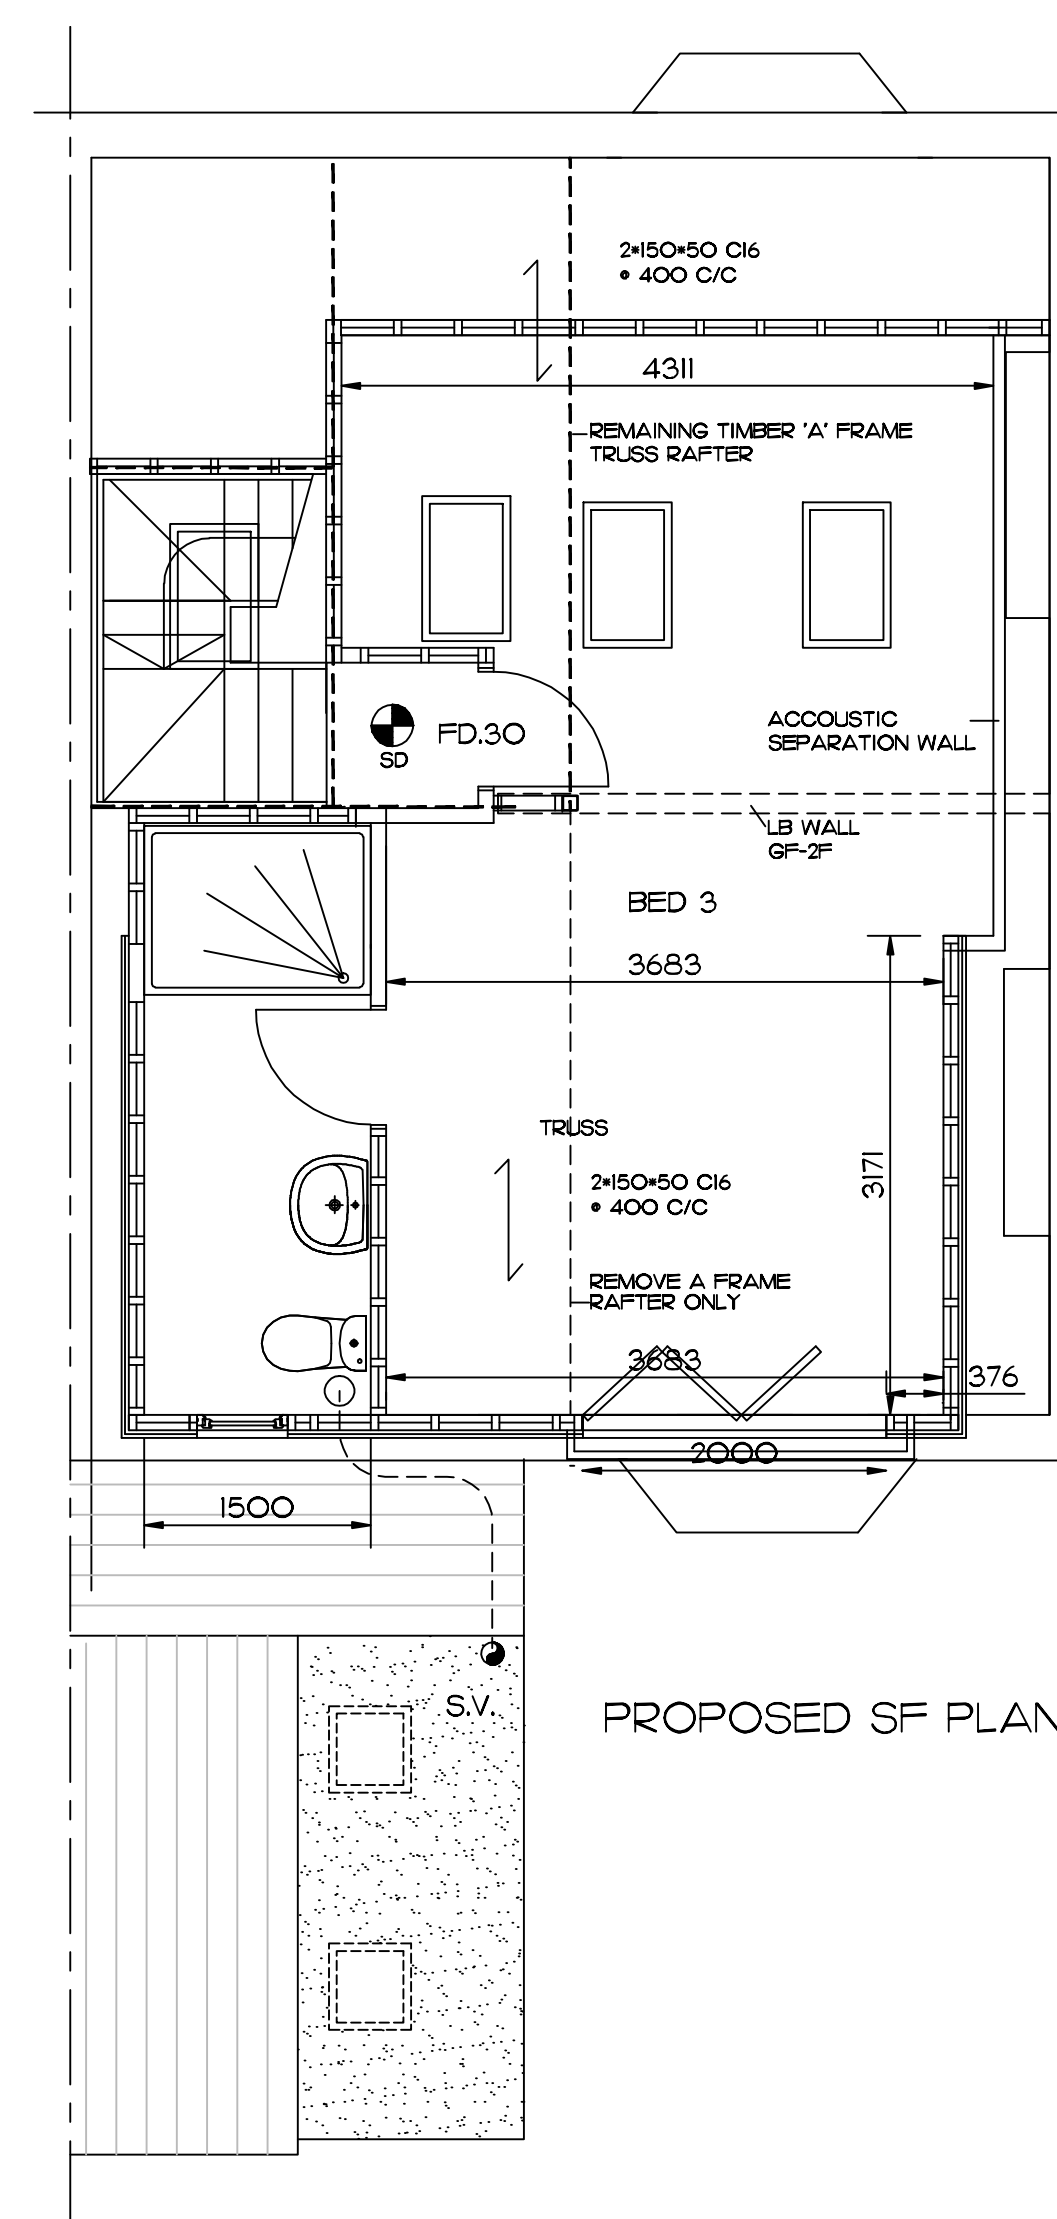

PROPOSED SF PLAN

REV	DATE	AMENDMENTS
-----	------	------------

GWYR DESIGN CONSULTANCY LTD
120 BISHOPSTON RD
BISHOPSTON
SWANSEA
SA3 3EU 01792 233833

PHIL AND ADELE ROUTLDGE
12 RUGBY AVE NEATH

ATTIC CONVERSION WITH
REAR DORMER ROOF
SINGLE STOREY REAR BATHROOM
ADDITION
CPLD APPLICATION

DRAWING TITLE

GENERAL DETAILS

JOB NO

DRAWN	CHECKED
DATE	DATE

SCALES 1/100, 1/50, 1/1250, 1/500

DRAWING NO

PAR-RAVE-01