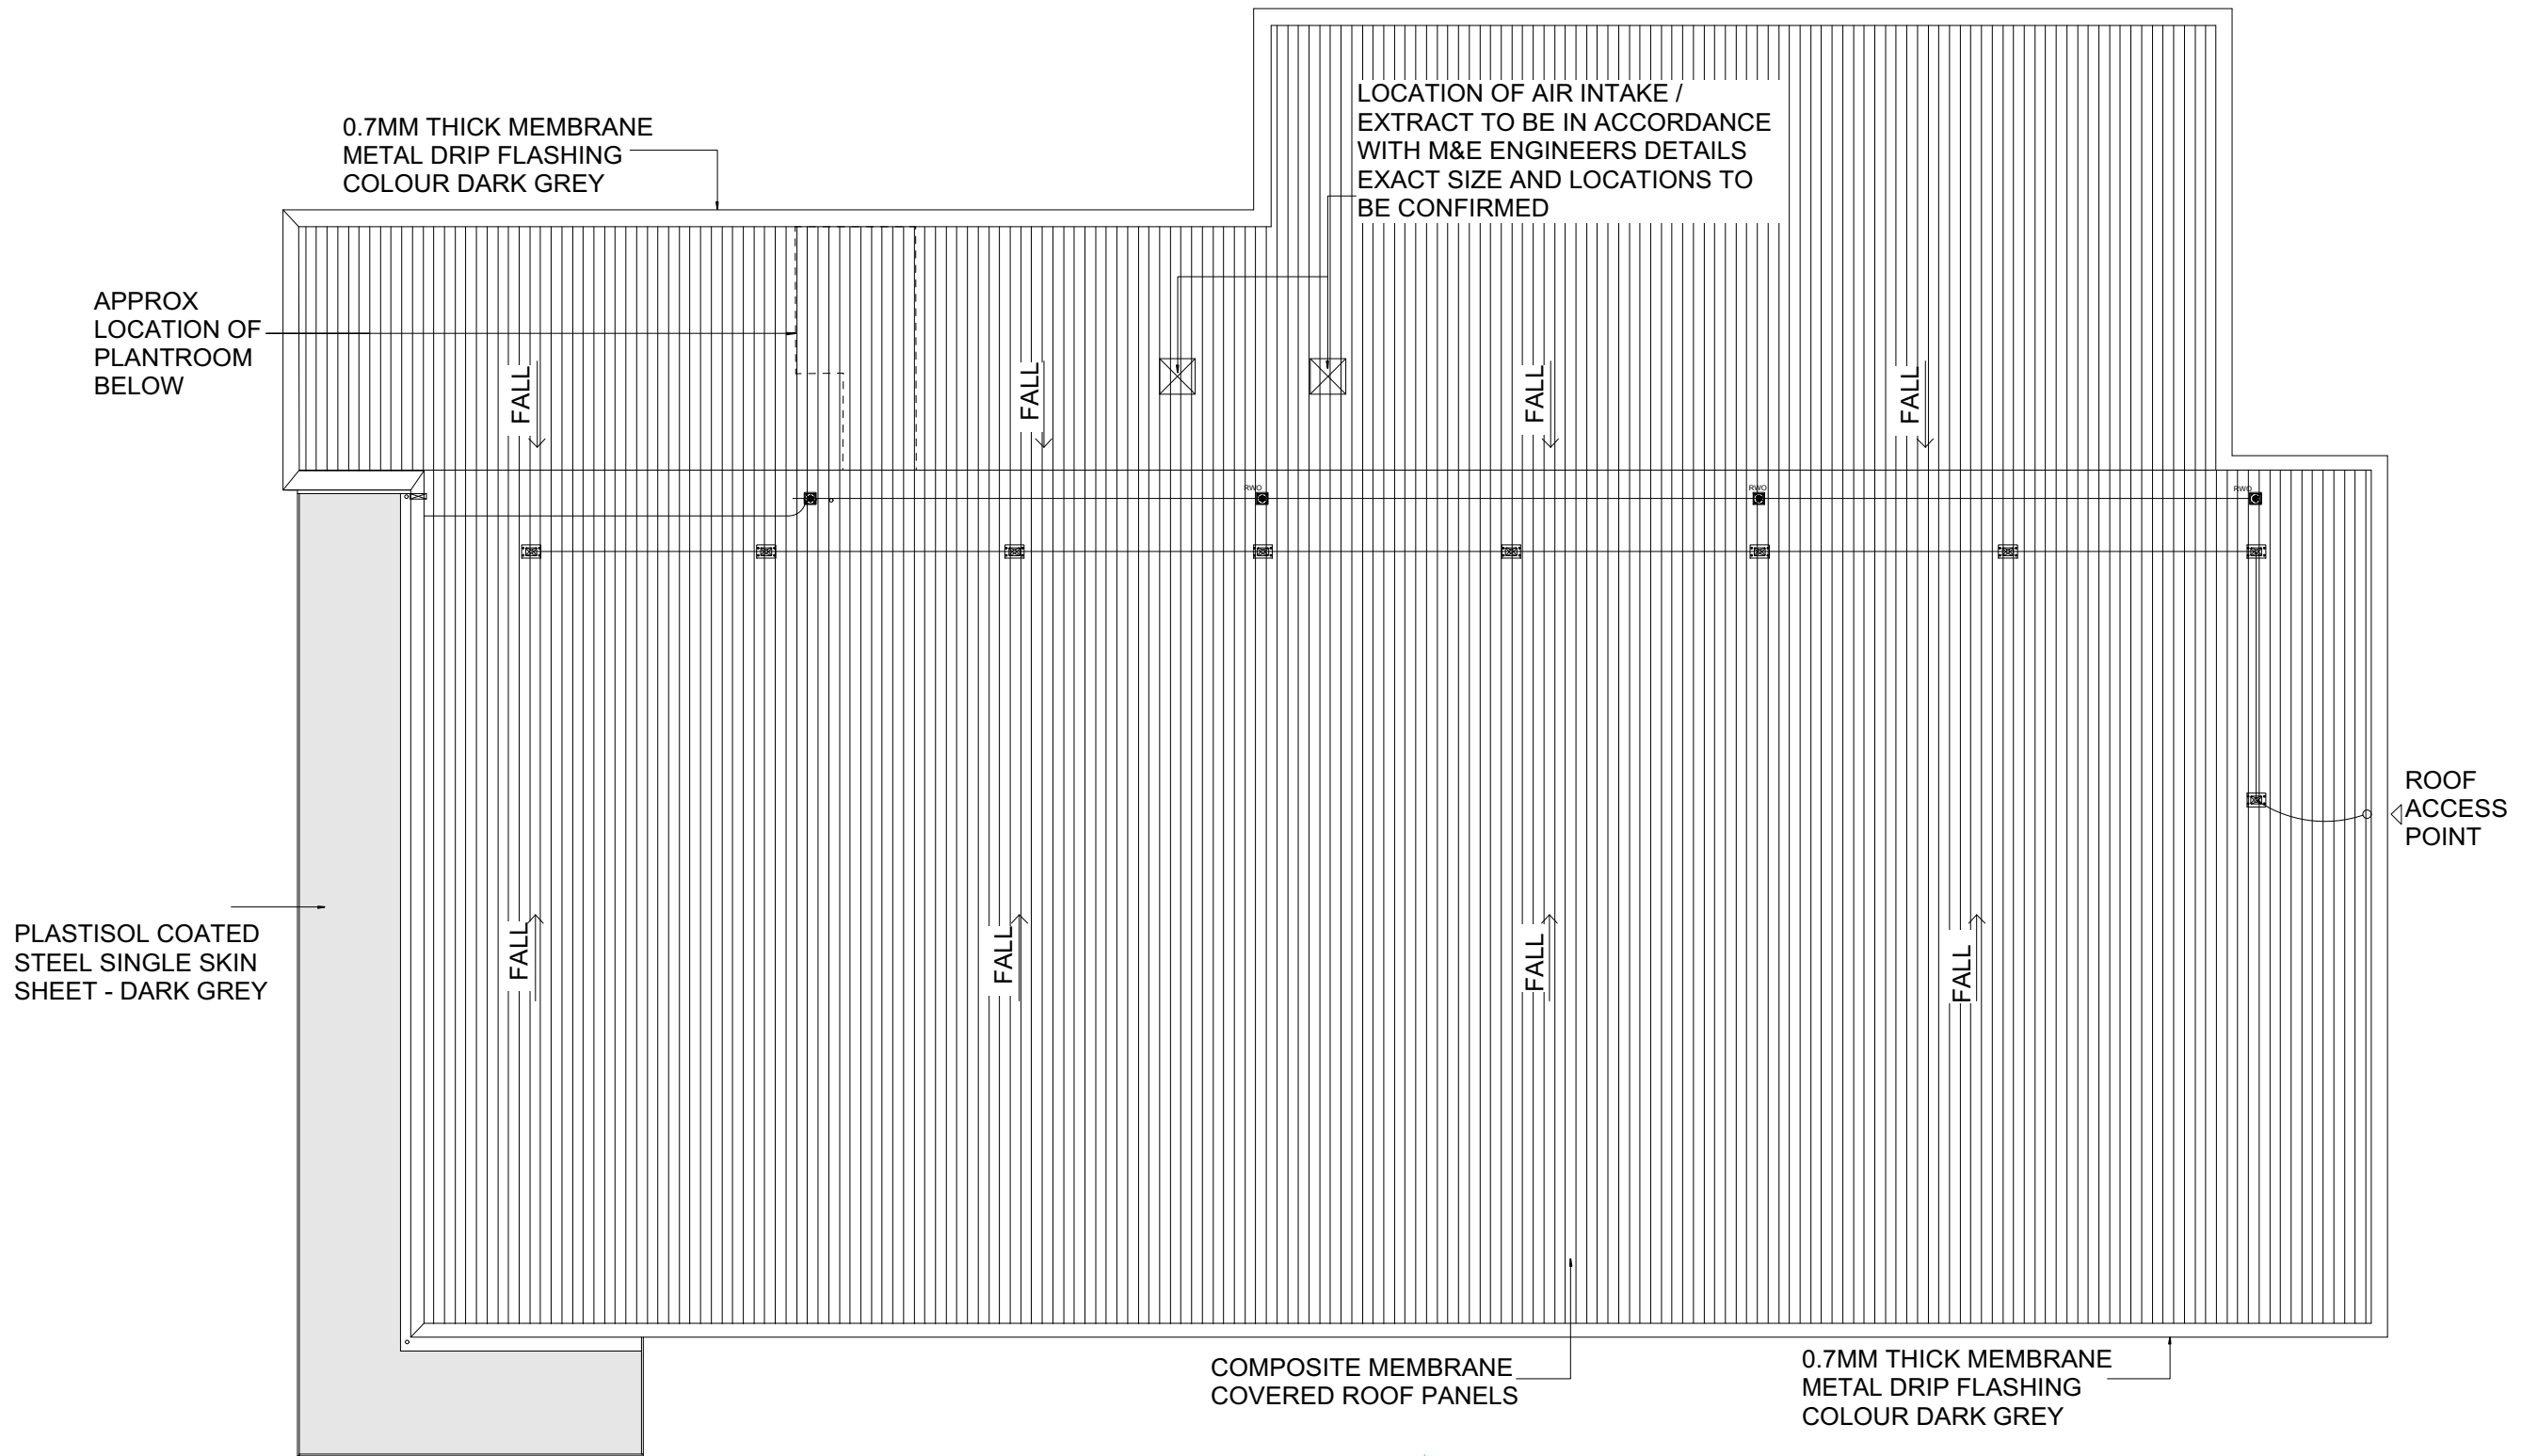


Chartered Architects
Chartered Building Surveyors
Interior Designers
CDM Services

Glentworth Court, Lime Kiln Close
Stoke Gifford, Bristol BS34 8SR
+44 (0)117 931 2062
www.kendallkingscott.co.uk

Project
Neath,
Neath Abbey Road
Client
Aldi Stores Ltd.

Scale 1:200
Paper Size A3
Filename 190487.vwx
© Copyright

Rev	Date	By	Ap	Note
Drawing Title				
Roof Plan				
Project Number		Drawing Number		Revision
190487-1402		P1		
Date	Drawn	Checked	Status	
22/08/19	HB	NR	PLANNING	
Check all dimensions and levels on site				

Only to be used on the site for which designed. The electronic transmission of designs/information contained in this drawing is carried out entirely at the User's risk and Kendall Kingscott Ltd. will have no liability for any errors or inaccuracies arising therefrom. The production of amended or updated information from the said designs/information by the User is entirely the responsibility of the User and Kendall Kingscott Ltd. shall have no responsibility in respect thereof whatsoever.