


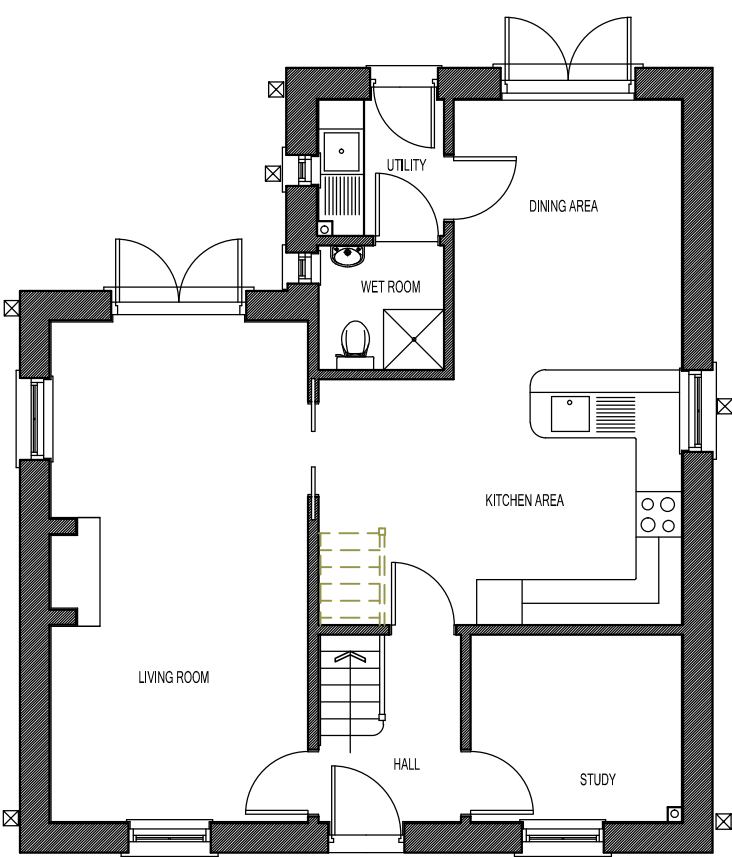
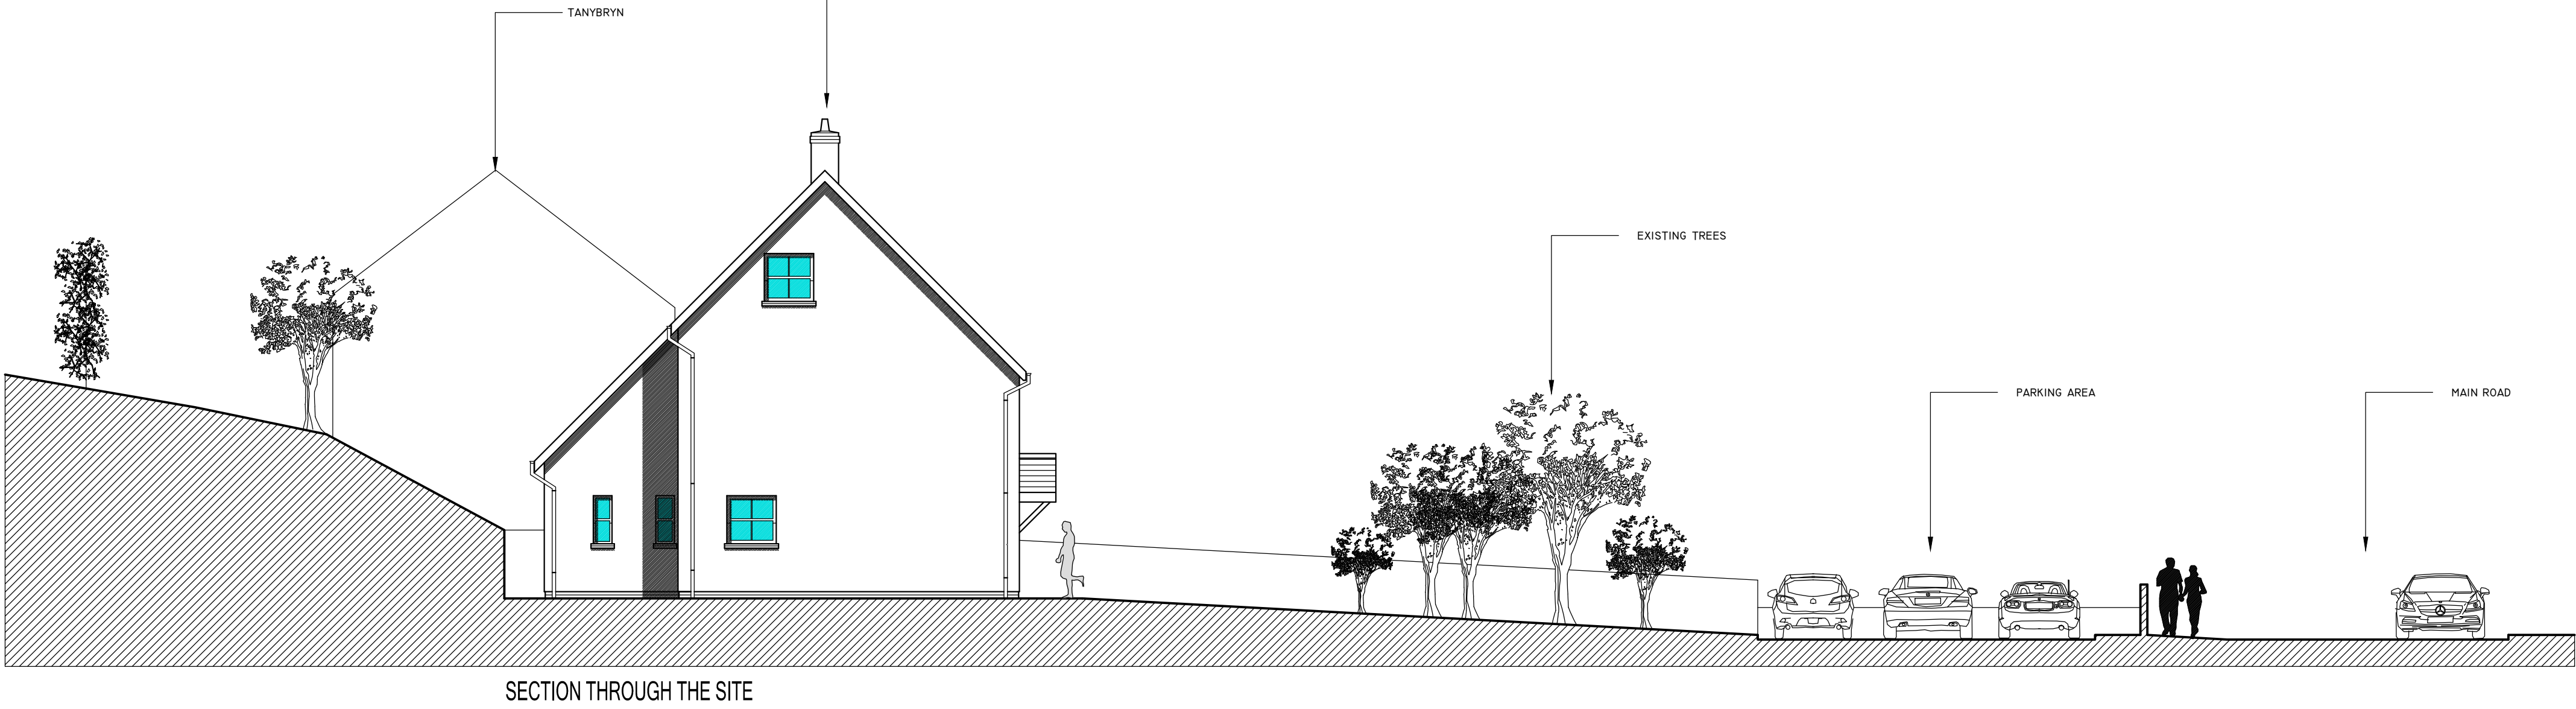


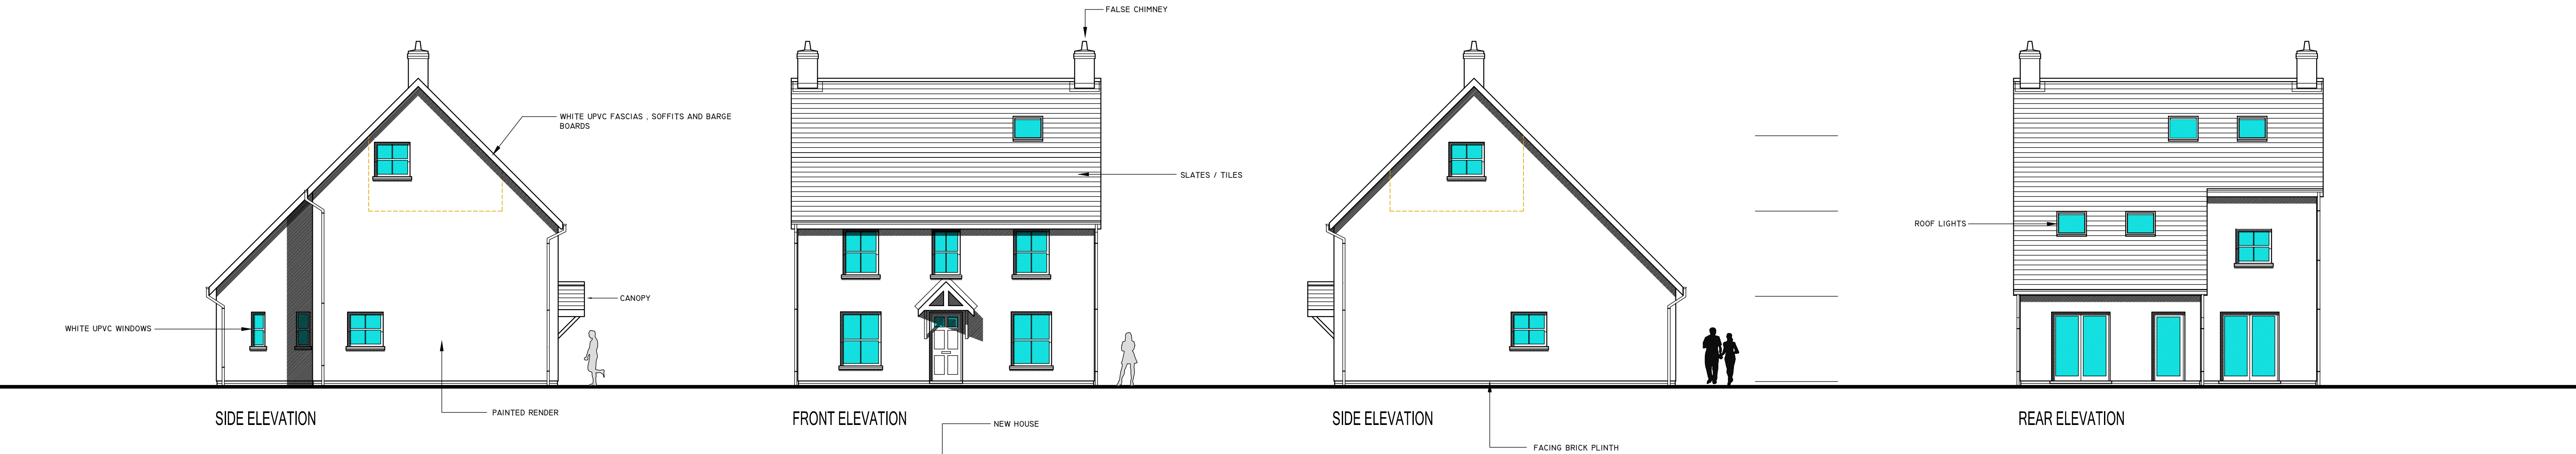


GROUND FLOOR PLAN

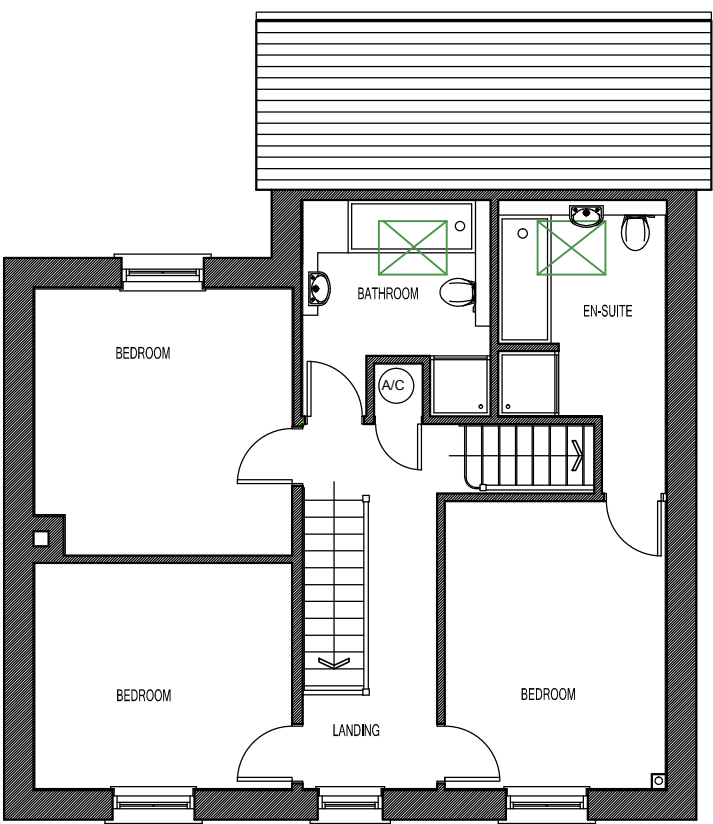

FIRST FLOOR PLAN

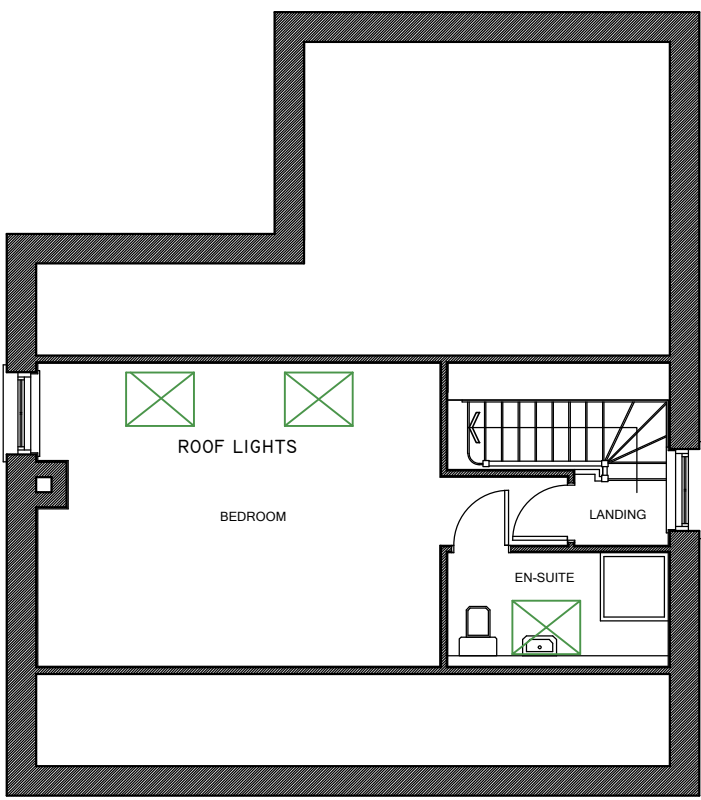

SECOND FLOOR

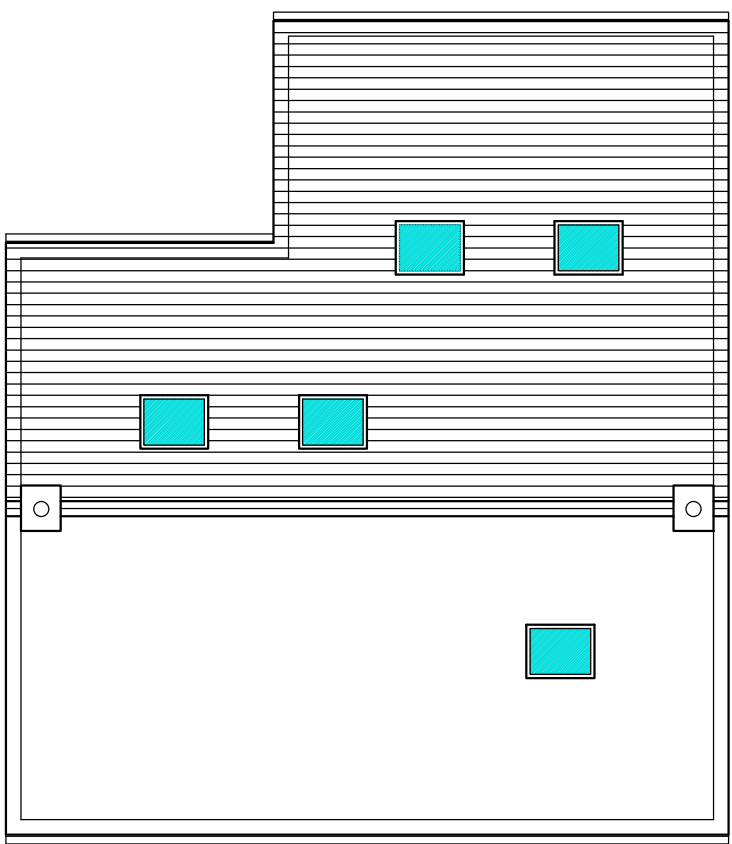

ROOF PLAN

|   |          |       |           |       |
|---|----------|-------|-----------|-------|
| Do not scale this drawing.<br>Project discrepancies in square dimensions<br>may occur due to rounding of dimensions.<br>This drawing is copyright. | Rev. No. | Date: | Revision: | Circ: |
|   |          |       |           |       |

Project:  
PROPOSED DETACHED HOUSE  
TAN Y BRYN, MAIN ROAD.  
CADOXTON.  
NEATH. SA10 8BL.

Title:  
PLANS, ELEVATIONS AND SITE  
SECTION

Project No.  
4389

Scale: 1:100  
Date: 0719

Drawn: RWJ  
Checked: RWJ

Drawing No.  
(P)03

Rev.  
A

BEACON ARCHITECTURAL SERVICES

BEACON ARCHITECTURAL SERVICES - TY MONDAS TRECASTLE BRECON LD3 8UH - TEL: 01874 638082 - MOB: 07792695996